



- First Floor Floor Plan Key:
- 1 - New Staircase
 - 2 - Landing
 - 3 - Conservation Roof Window
 - 4 - Store Room
 - 5 - Shower Room
 - 6 - Bedroom
 - 7 - Window set within stable door
 - 8 - Roof Lantern
 - 9 - Green Roof

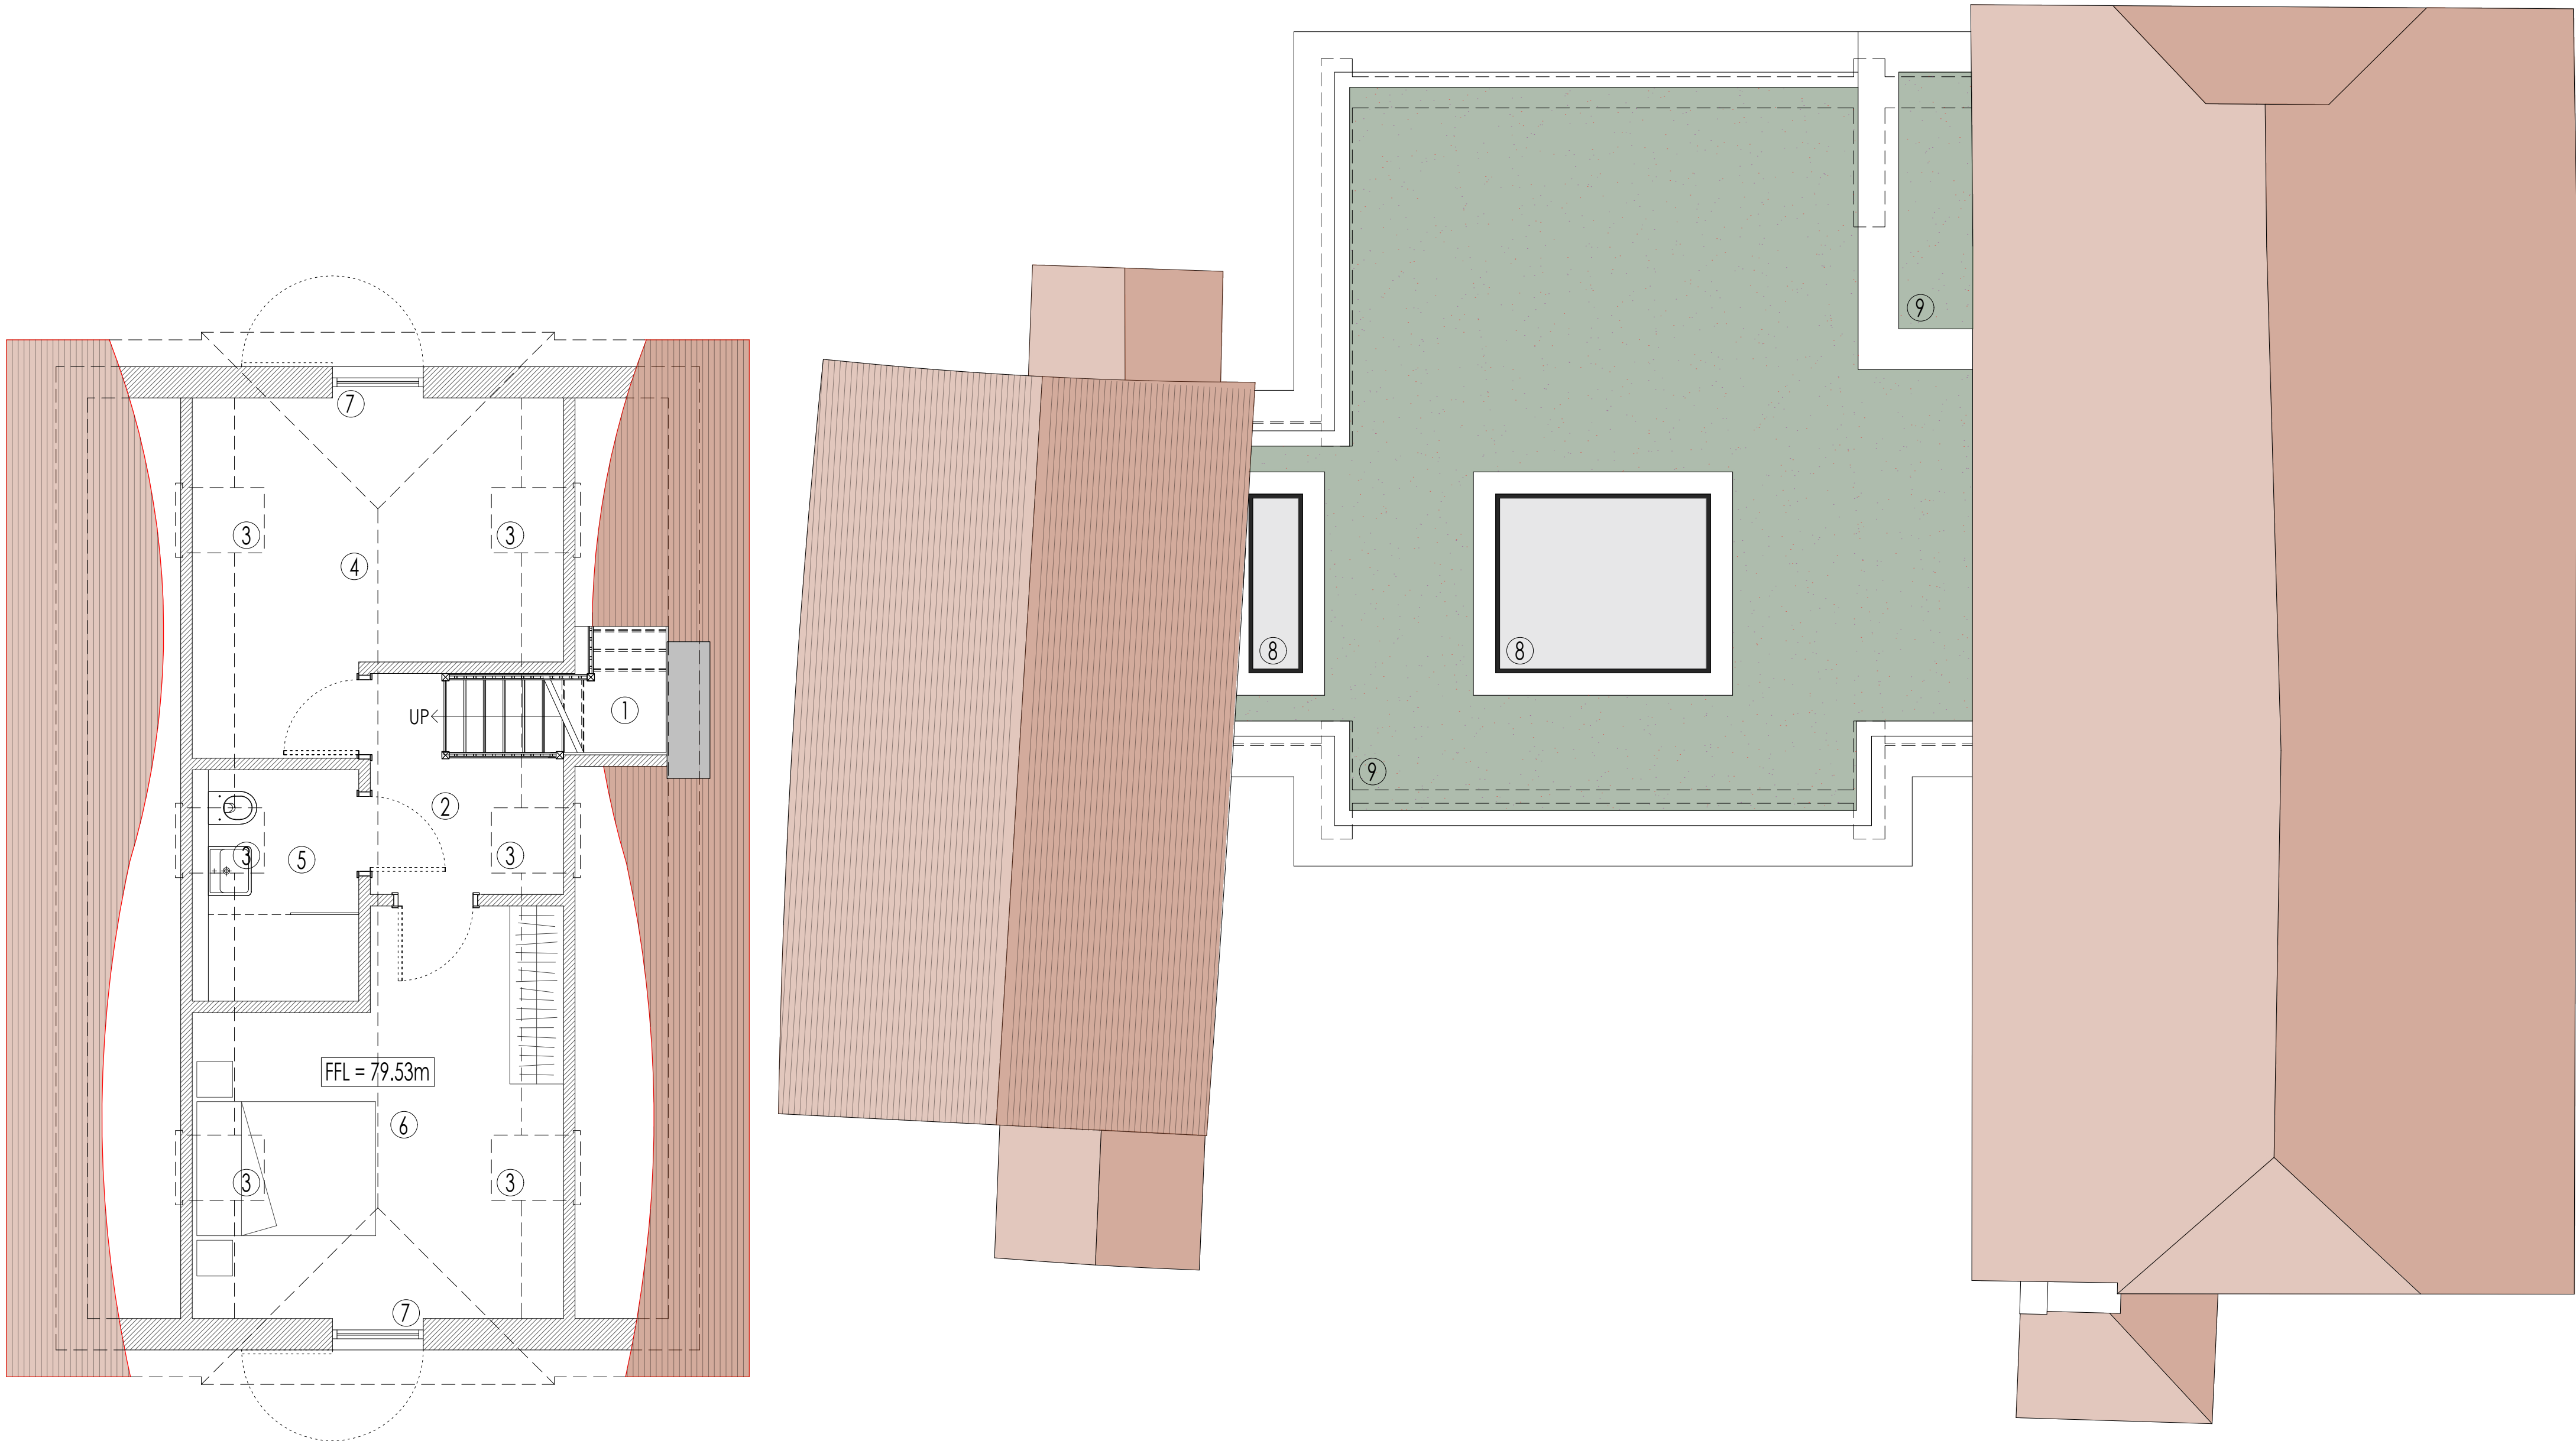

FIRST FLOOR GENERAL ARRANGEMENT - AS PROPOSED
SCALE @ 1:50 ON AN A1 SHEET

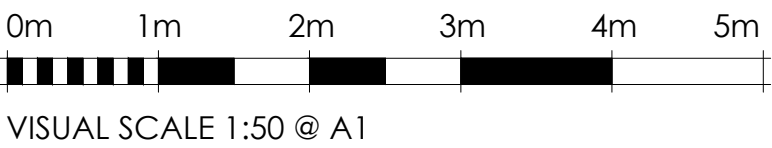

REV.	DATE	BY	AMENDMENT	CHK.	
PLANNING					
 2 Lucastes Mews, Paddockhall Road, Haywards Heath, West Sussex, RH16 1HE (01444) 452604 hb@gouldbaxter.co.uk www.gouldbaxter.co.uk					
NOTES: DO NOT SCALE OFF THIS DRAWING UNLESS FOR PLANNING PURPOSES. CHECK ALL DIMENSIONS ON SITE BEFORE ANY WORK IS COMMENCED. ALL GOODS MATERIALS AND WORKMANSHIP MUST CONFORM WITH CURRENT BUILDING REGULATIONS, BRITISH STANDARDS AND CODES OF PRACTICE. COPYRIGHT OF THIS DRAWING IS RETAINED BY GOULD PROPERTY CONSULTANTS LLP VIA GOULD BAXTER AND IT MUST NOT BE REPRODUCED WITHOUT WRITTEN CONSENT.					
CLIENT: Mr. & Mrs. Hillary					
PROJECT: Barlands The Street, Warminglid West Sussex RH17 5SZ					
DRAWING: First Floor General Arrangement As Proposed					
DATE: 22.11.2024	SCALE AT A1: 1:50	DRAWN BY: RH	CHECKED BY: MC		
JOB NO. GH553	DRAWING NO. PL.04	REV. *			