


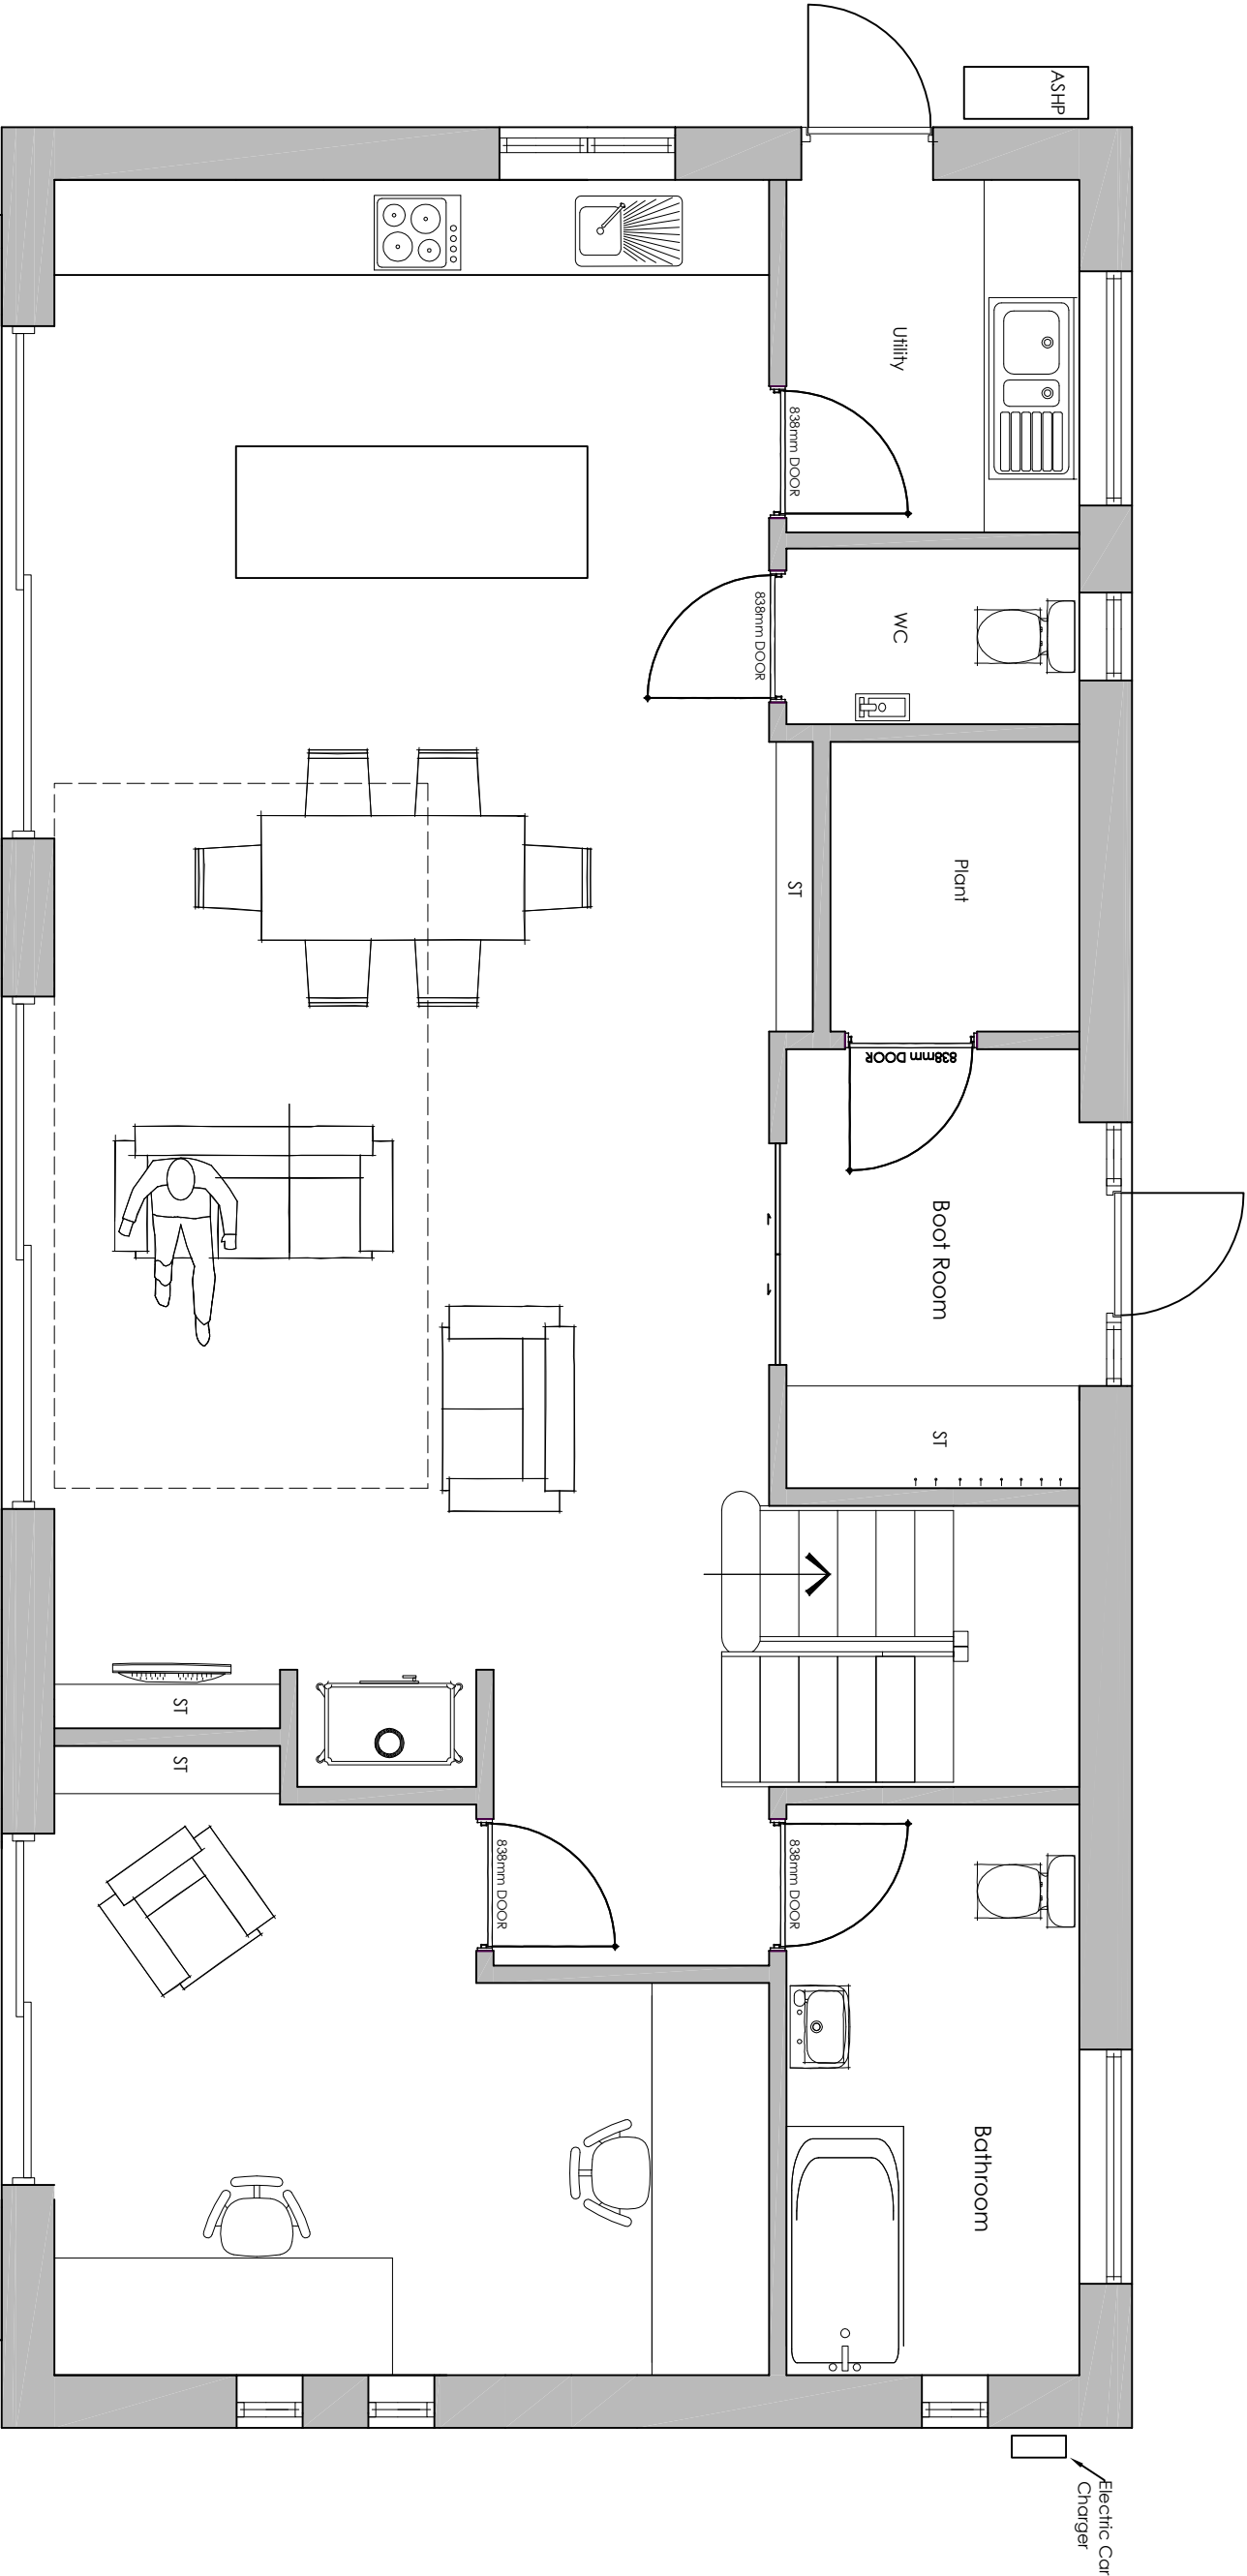

Ground Floor
GIA 105 M2

Deck



C	26/02/26	Planning Issue	DW
B	11/21/25	Planning Issue	DW
A	4/11/25	Planning Issue	DW
Rev. Date. Description. By.			
Drawing Status			
Planning			
Client			
840-Selkirk			
Project Title			
Oak Tree House			
Drawing Title			
Proposed Ground Floor Plan			
Drawn By: DW		Revision: C	
Drawing Number: 840/20		Checked By: BS	
Date: 26/02/2025		Scale: 1-50	
		Format: A3	