


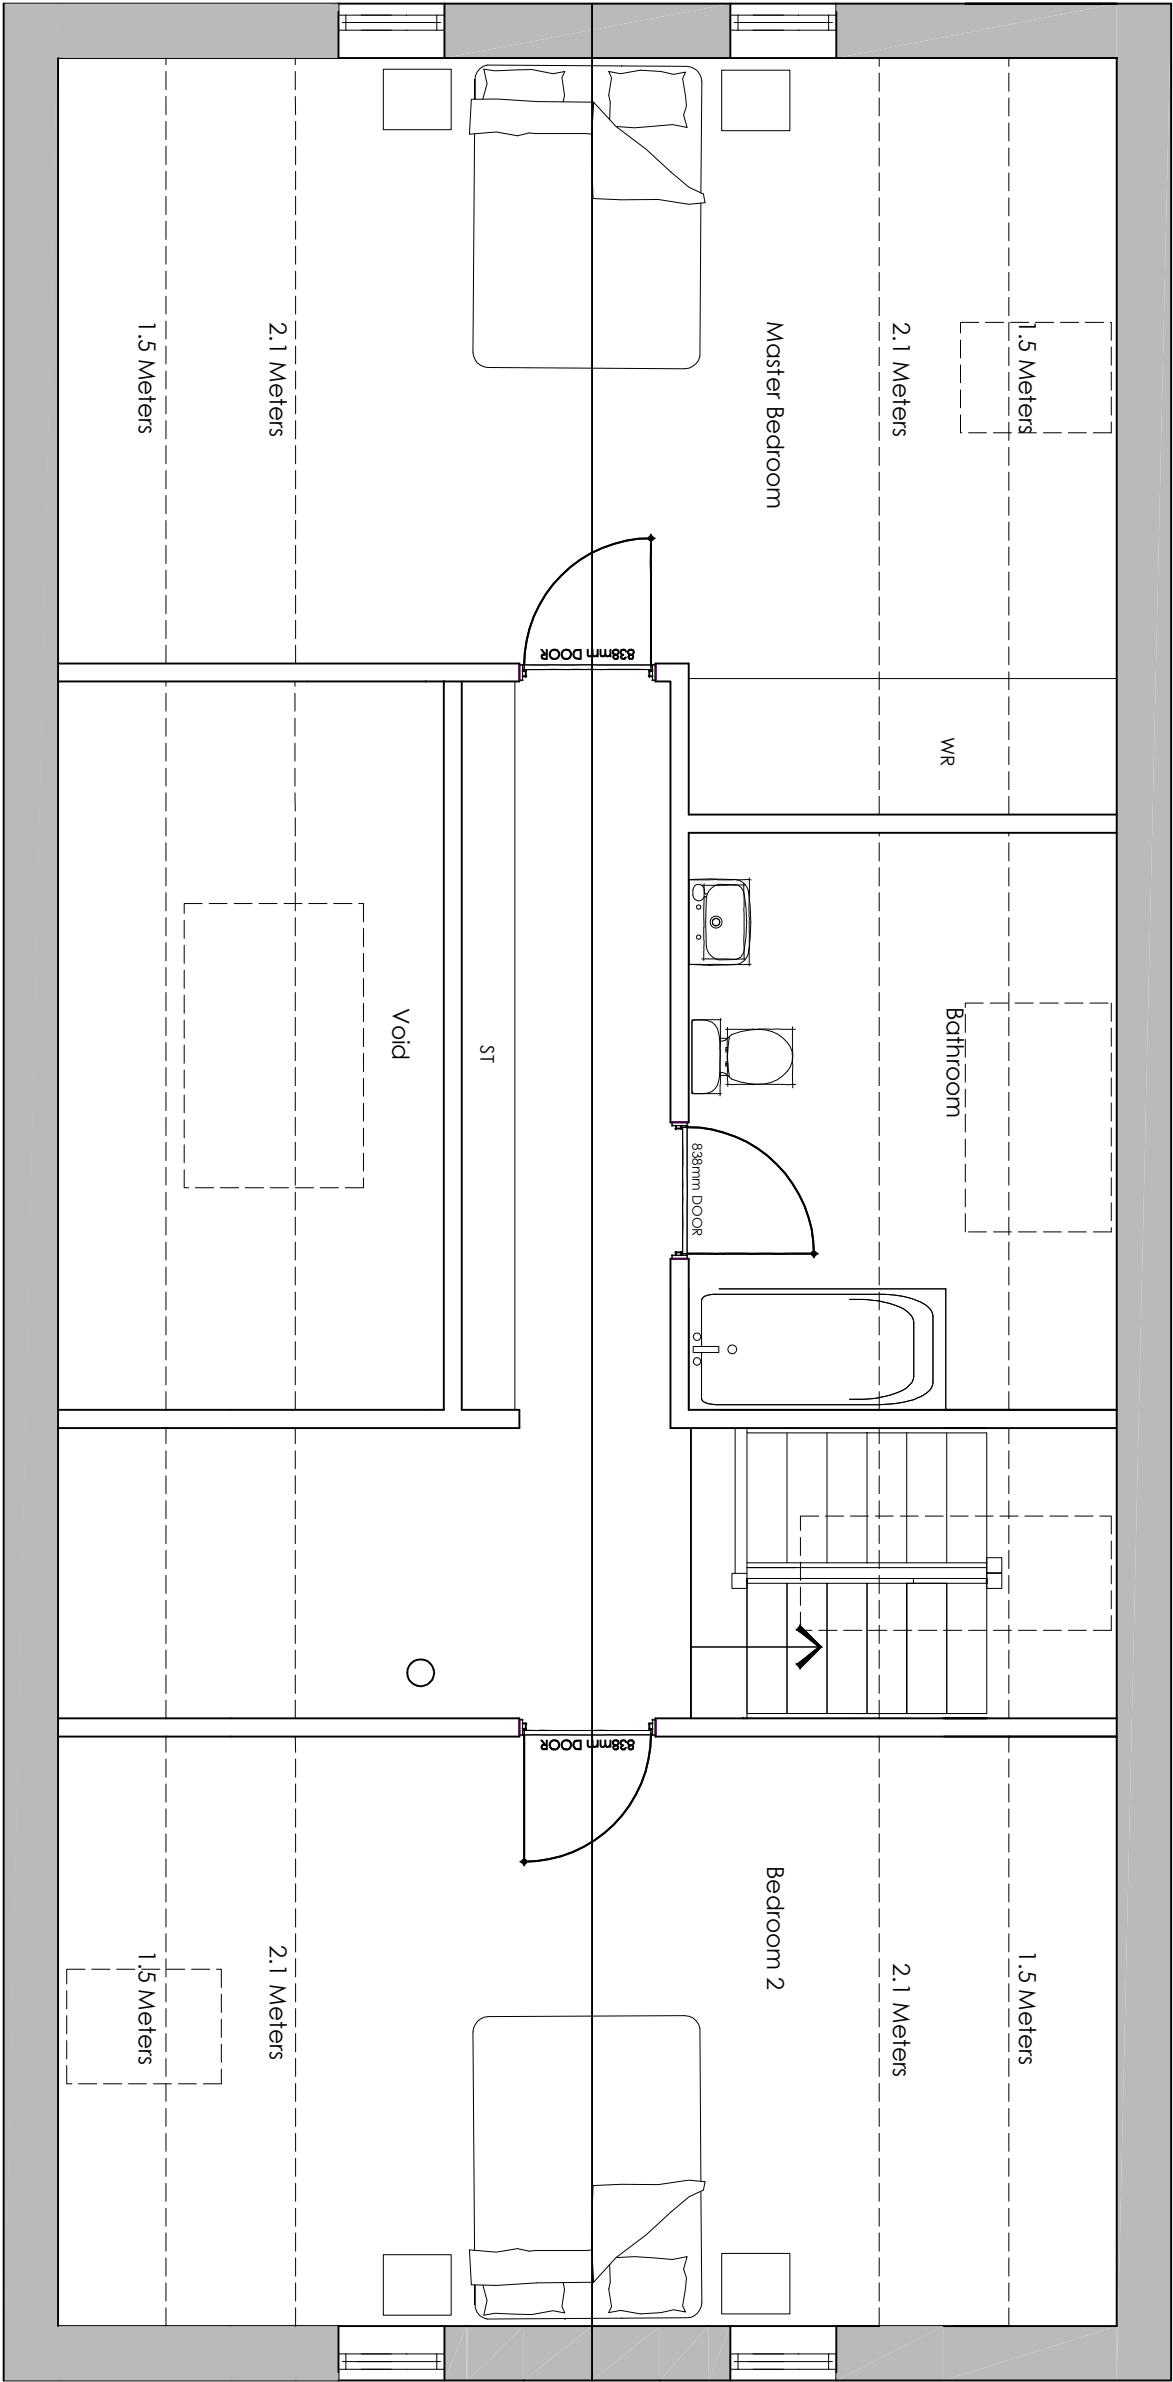

First Floor
GIA 83 M2



C	26/02/26	Planning Issue	DW
B	11/12/25	Planning Issue	DW
A	04/12/25	Planning Issue	DW
Rev.	Date.	Description.	By.
Drawing Status			
Planning			
Client			
840-Selkirk			
Project Title			
Oak Tree House			
Drawing Title			
Proposed First Floor Plan			
Drawn By: DW		Revision: C	
Checked By: BS		Date: 26/02/2026	
Scale: 1-50		Format: A3	