



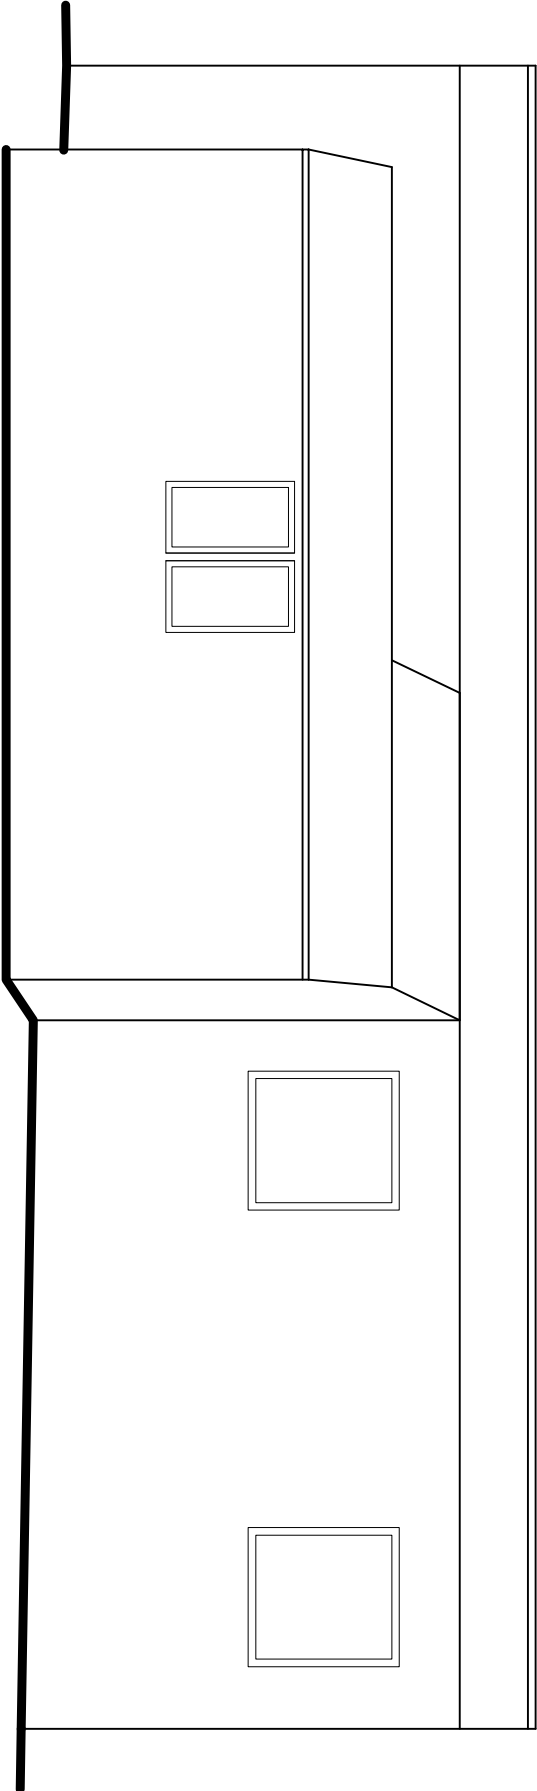

East Elevation

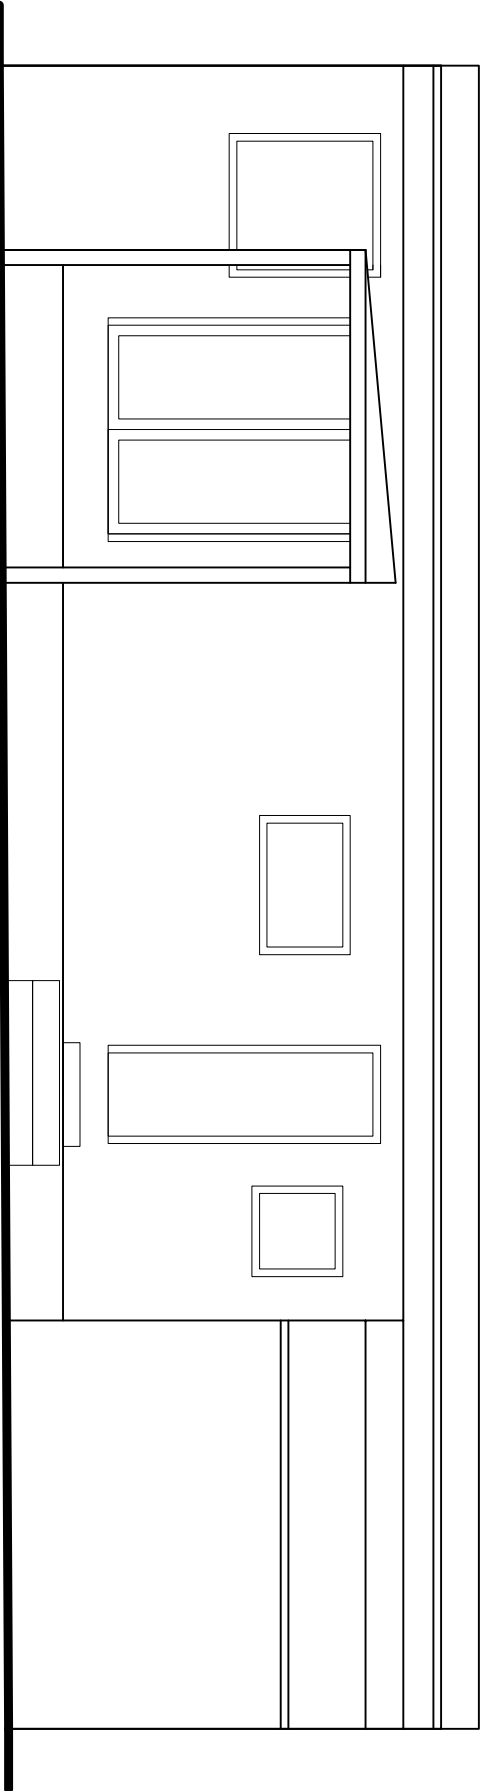

South Elevation



A	4/11/25	Planning Issue	DW
Rev. Date. Description. By.			
Drawing Status			
Planning			
Client			
840-Selkirk			
Project Title			
Oak Tree House			
Drawing Title			
Existing Dwelling			
East & West Elevations			
Drawn By: DW		Revision:	
Drawing Number:		A	
Checked By: BS		840/32	
Date: 14/02/2026		Scale: 1-50	
		Format: A3	