


North Elevation

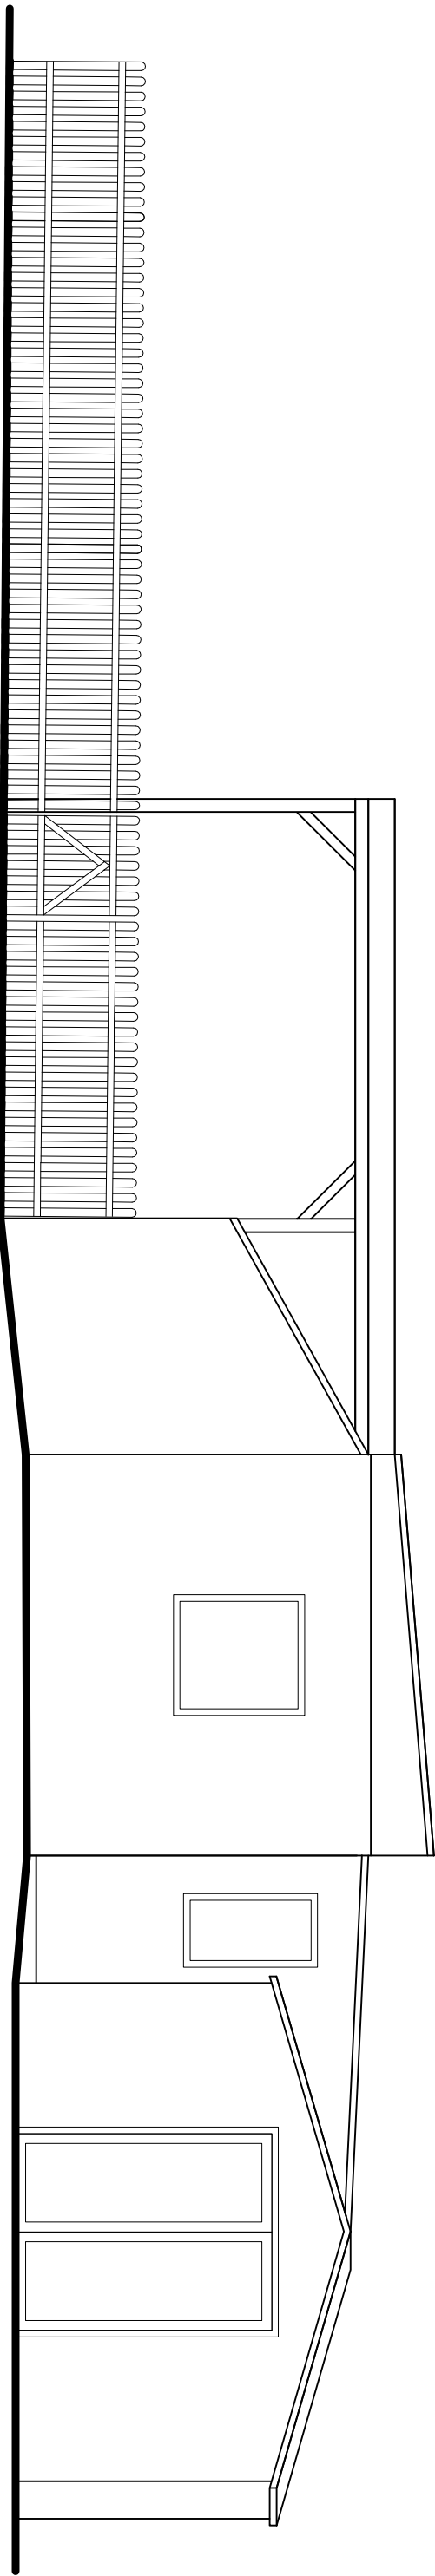

South Elevation



A	4/11/25	Printing Issue	DW
Rev.	Date.	Description.	By.
Drawing Status			
Planning			
Client			
840-Selkirk			
Project Title			
Oak Tree House			
Drawing Title			
Existing Dwelling			
North & South Elevations			
Drawn By:	DW	Drawing Number:	Revision:
840/33	840/33	840/33	A
Checked By:	BS		
Date:	14/02/2026	Scale:	1-50
		Format:	A3