




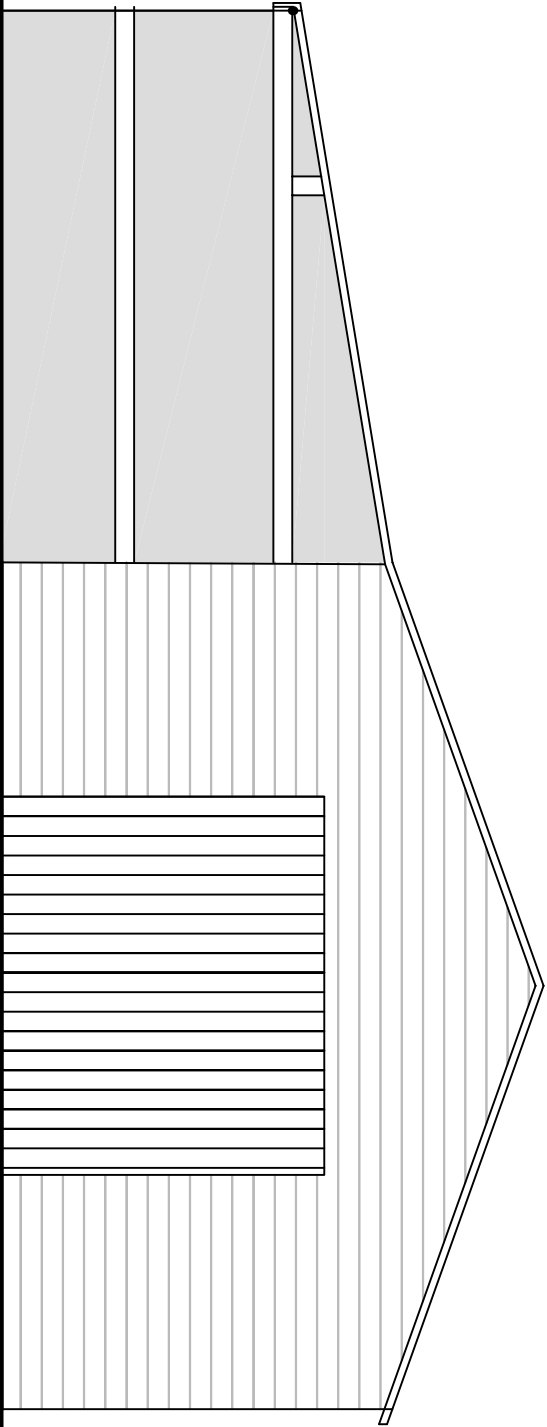


East Elevation

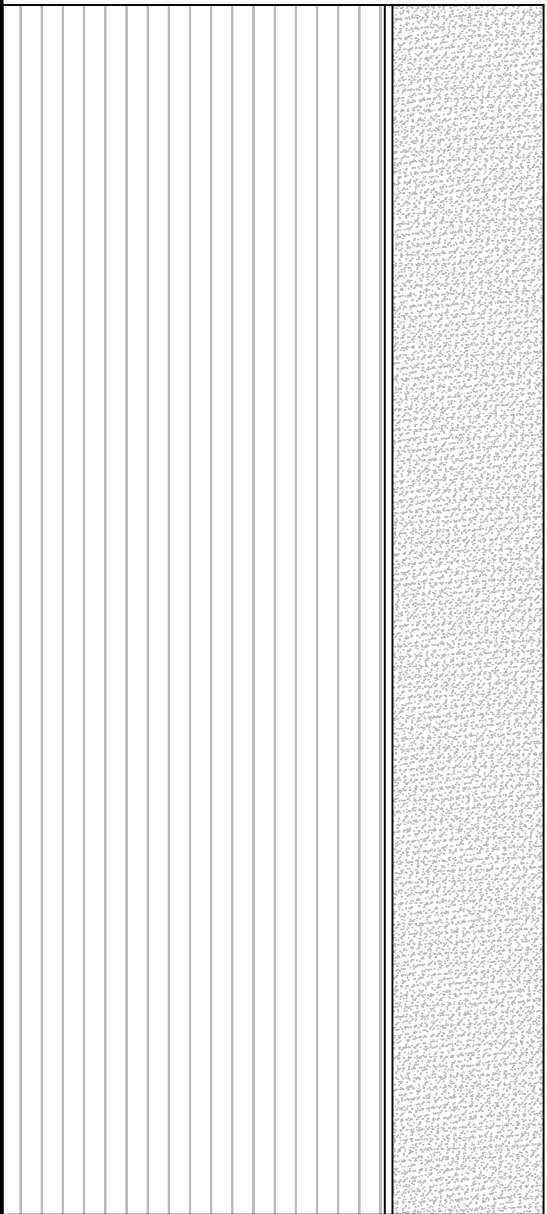

North Elevation

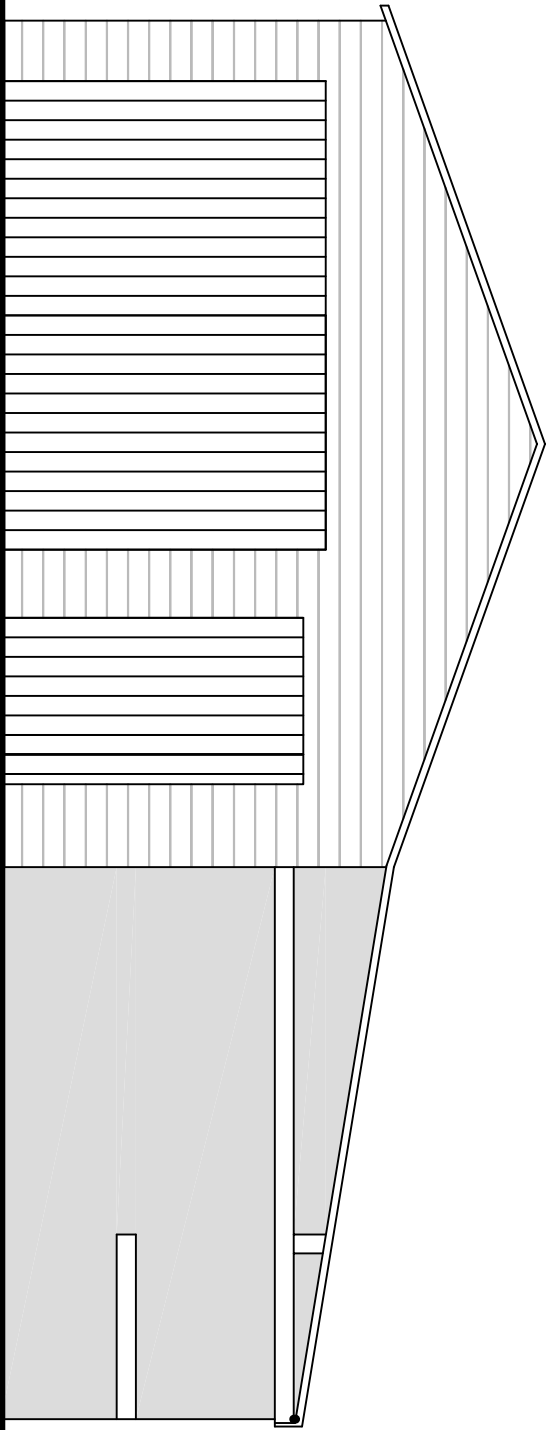

West Elevation

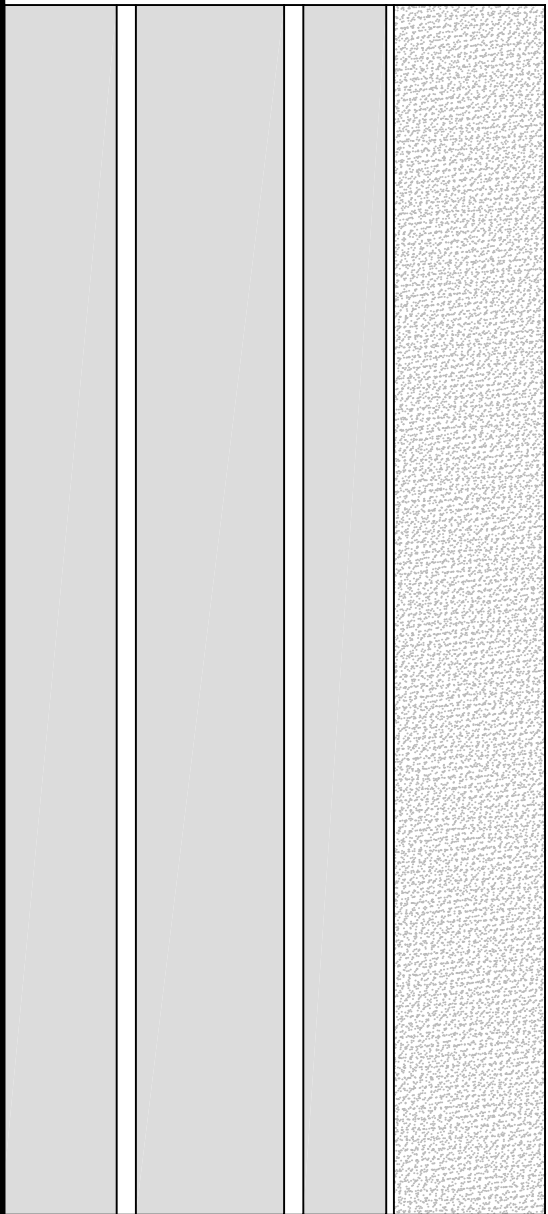

South Elevation

A	14/02/26	Printing Issue		DW
Rev. Date. Description. By.				
Drawing Status				
Planning				
Client				
840-Selkirk				
Project Title				
Oak Tree House				
Drawing Title				
Existing Garage Elevations				
Drawn By: DW		Drawing Number:		Revision:
Checked By: BS		840/32		A
Date: 14/02/2026		Scale: 1-50		Format: A3

