


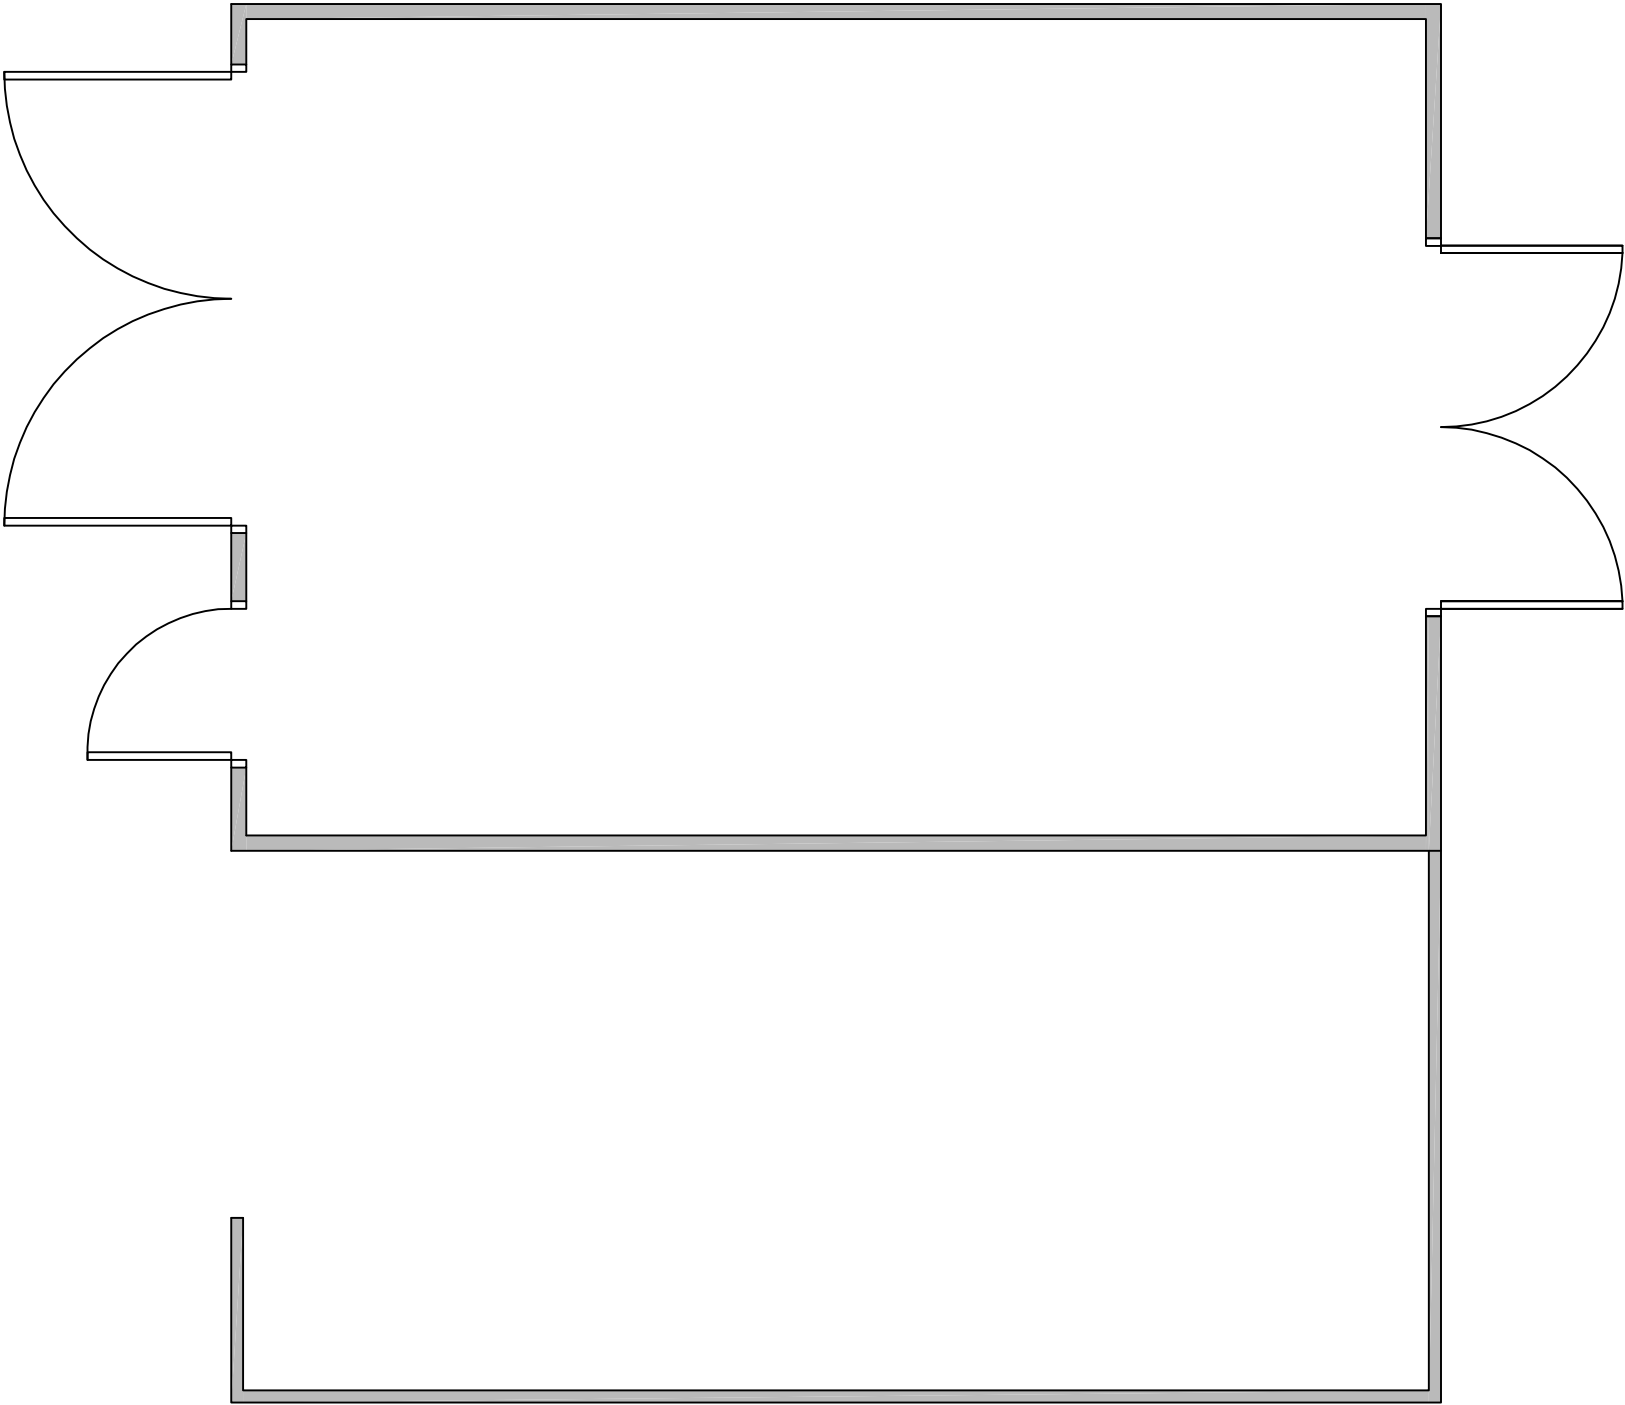

A		14/02/26		Planning Issue		DW	
Rev.		Date		Description		By.	
Drawing Status							
Planning							
Client							
840-Selkirk							
Project Title							
Oak Tree House							
Drawing Title							
Existing Garage							
Ground Floor Plan							
Drawn By:		DW		Drawing Number:		840/34	
Checked By:		BS		Revision:		A	
Date:		14/02/2026		Scale:		1-50	
				Format:		A3	