


South East Elevation

0.0  
10.0  
20.0  
Paper size A1  
Scale 1:100

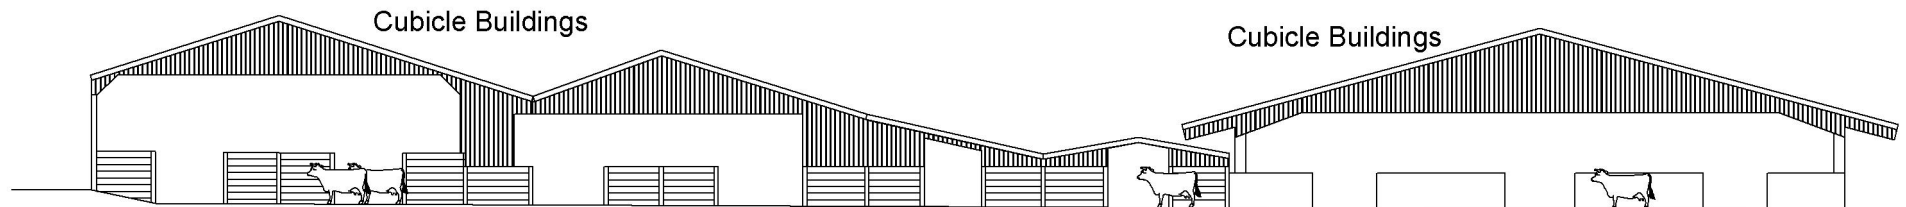

North West Elevation

Robin Stevenson Ltd

Date - 05/08/25

Project - Lodgelands Farm - New Covered Yards

Existing Buildings - SE Elevation of Dairy Building not  
shown to make arrangement of new buildings clearer

Scale 1:100

Paper Size A1

Drawing Number RS/Llands/05/EXISTING  
BUILDINGS/Rev -

Existing Buildings