

Notes



Do not scale from this drawing except for planning purposes. All dimensions must be checked on site before any work begins.

All goods, materials, and workmanship must comply with current Building Regulations, British Standards, and relevant Codes of Practice.


© Ecotecture Ecological Design Limited.

All rights reserved. This drawing and its design are the property of Ecotecture Ecological Design Limited and may not be reproduced, copied, or used for any purpose other than that for which they were issued, without prior written consent.


Drawing to be printed A1

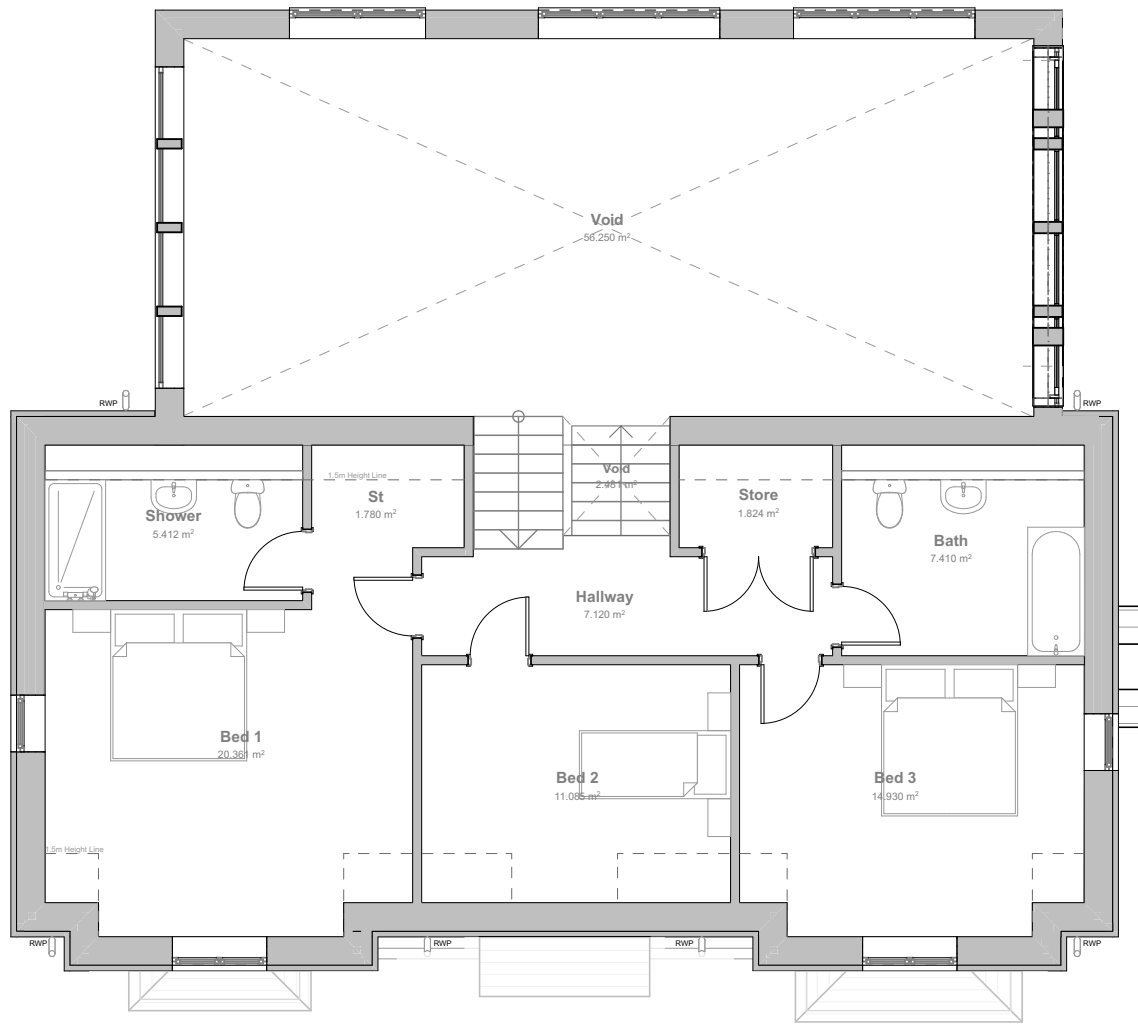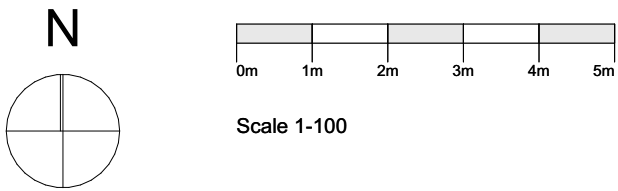

Proposed First Floor

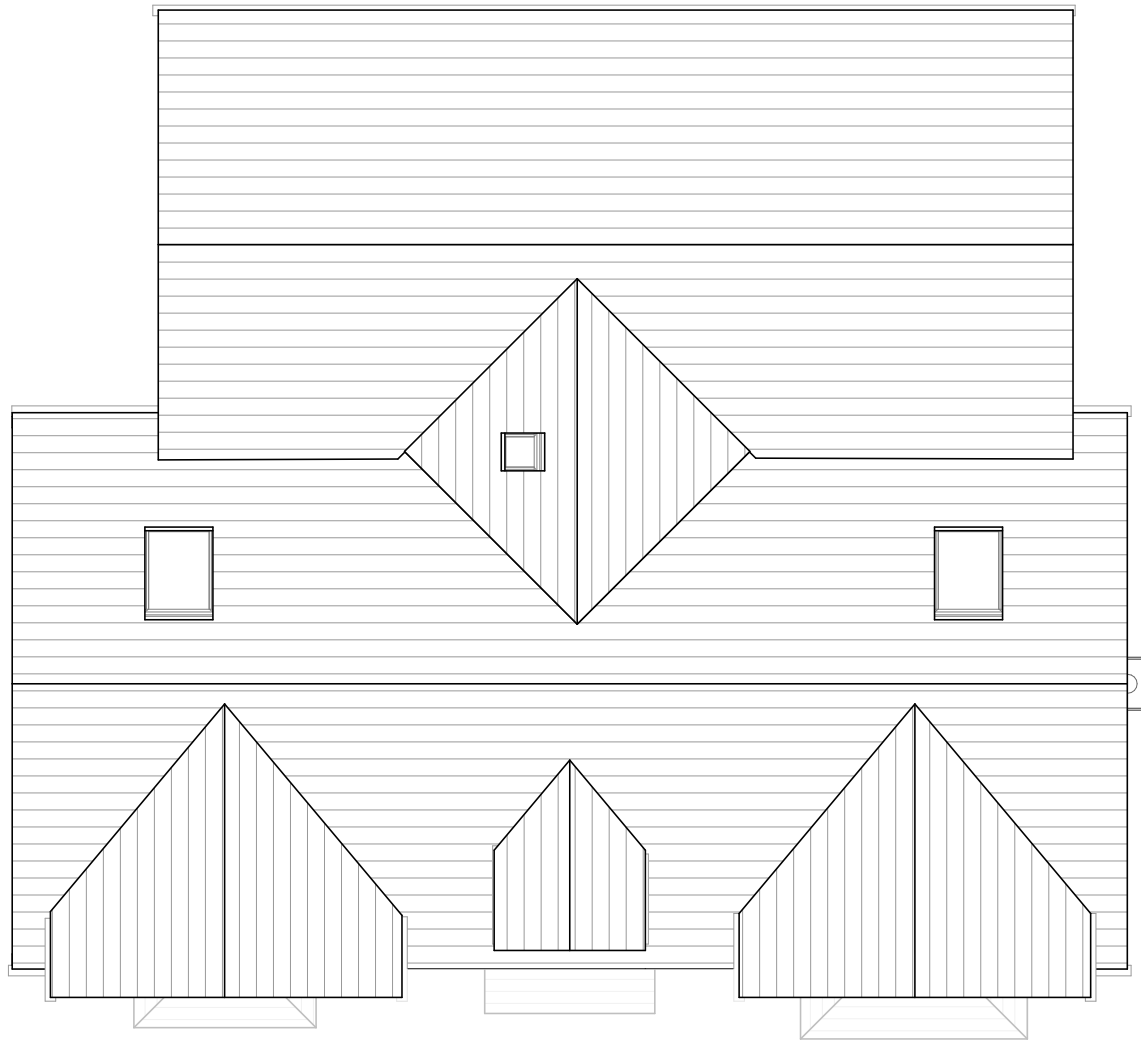

Proposed Roof Plan

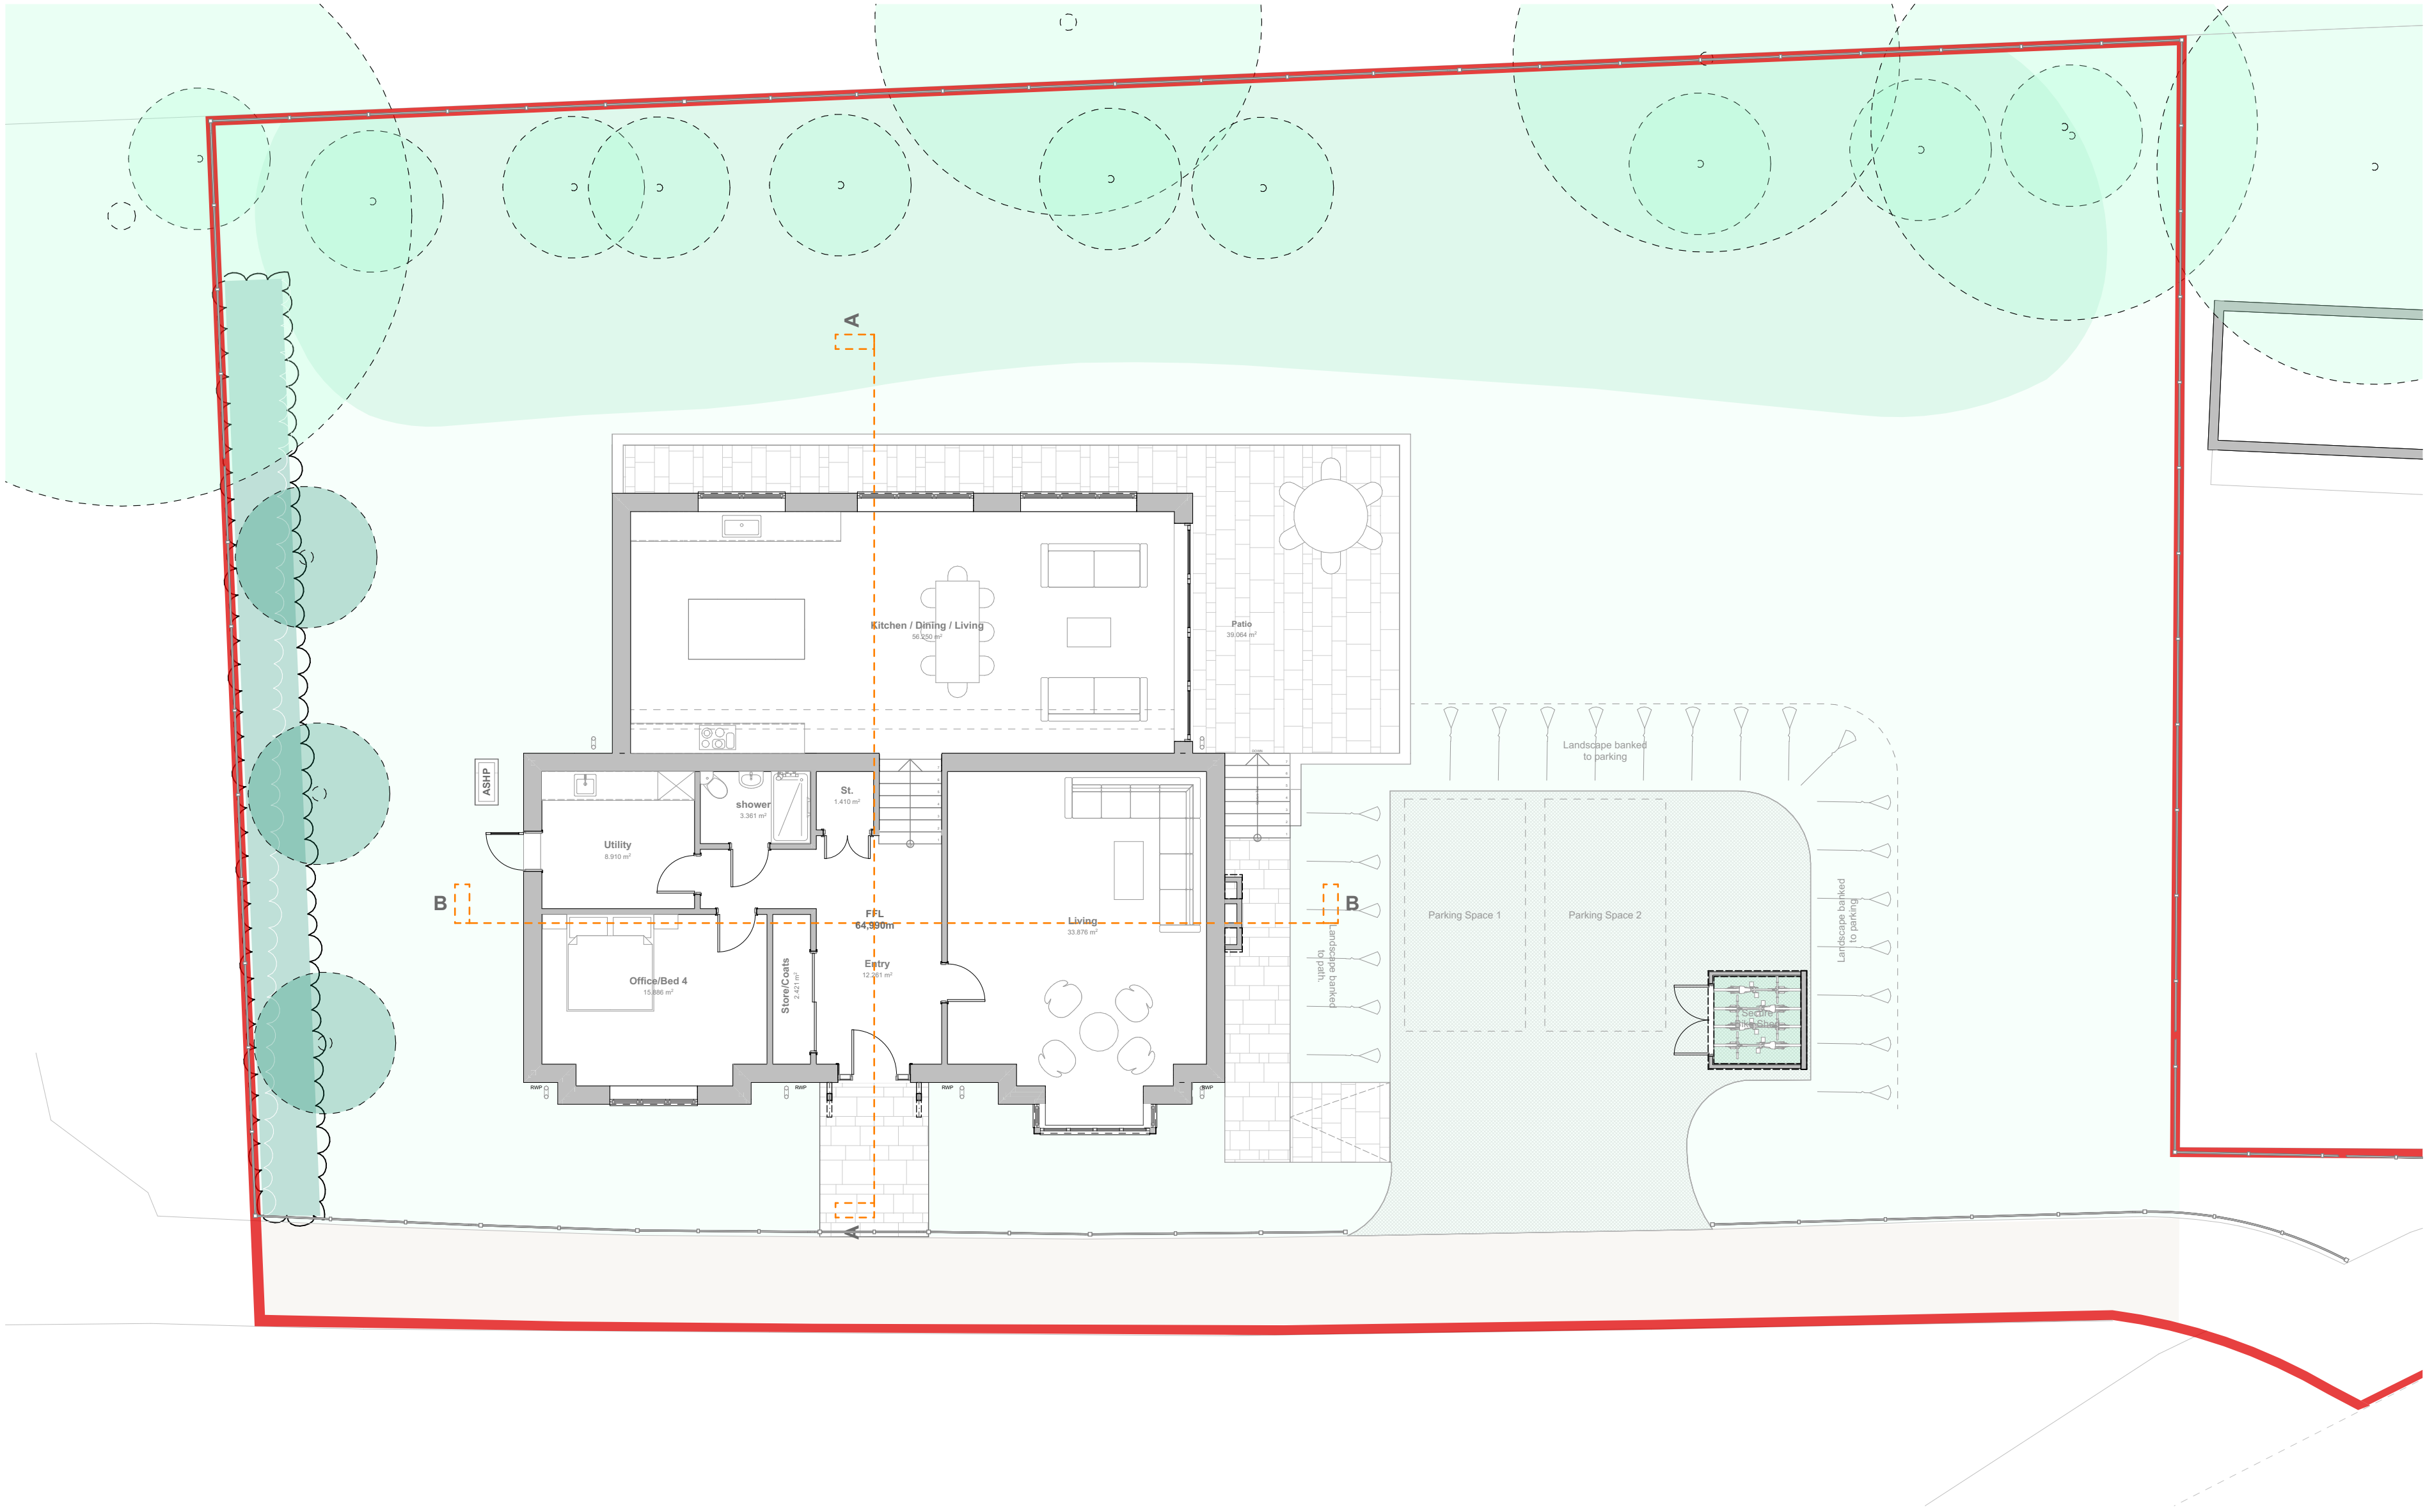

Proposed Ground Floor

RevID	Transmitted By	Trans initial Set Date	Layout Comment
-------	----------------	------------------------	----------------

PLANNING

ecotecture
ECOLOGICAL ARCHITECTURE

01444 416745 info@ecotecture.co.uk
www.ecotecture.co.uk

31 Sussex Road Haywards Heath
West Sussex RH16 4DZ

Client: Georgy Bochkov

Address: Land Adj to Nightingales
Haywards Heath
West Sussex
RH17 5PJ

Description: Proposed Plans

Scale: 1:100 Date:
Drawn: BI Checked: JS
Drawing No: 875 /311A