



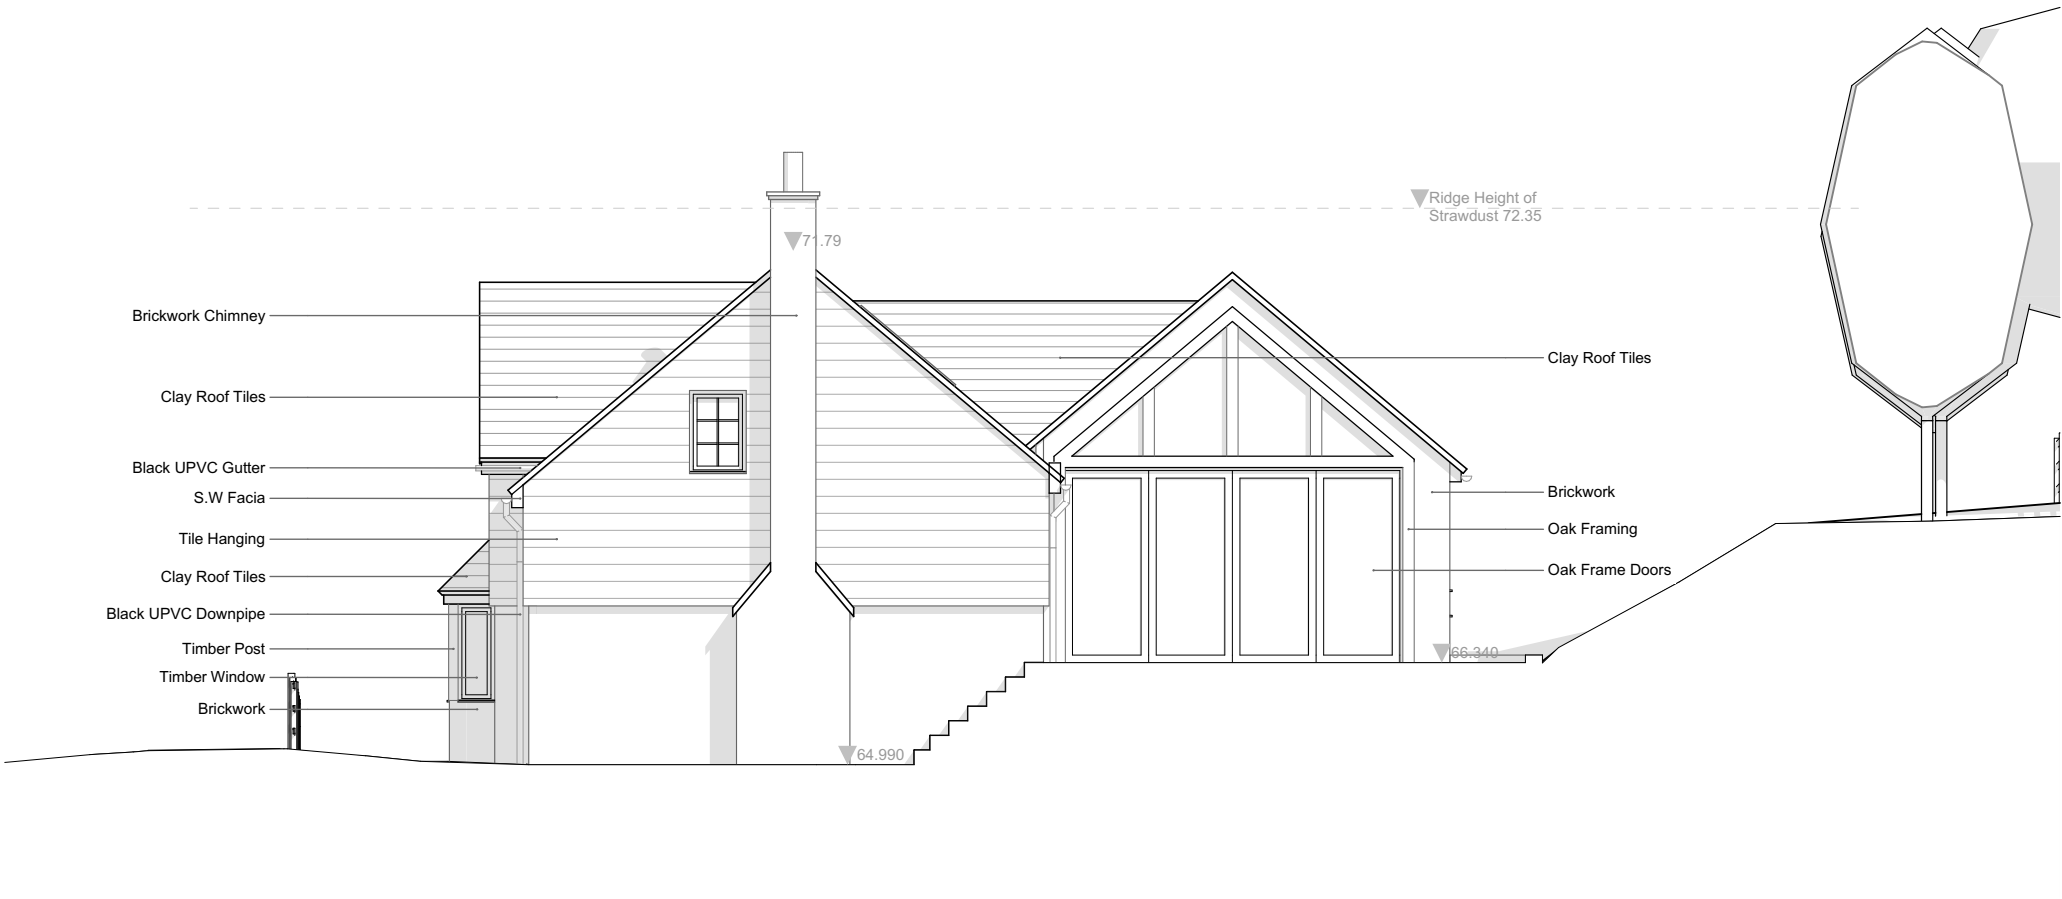


Proposed East Elevation

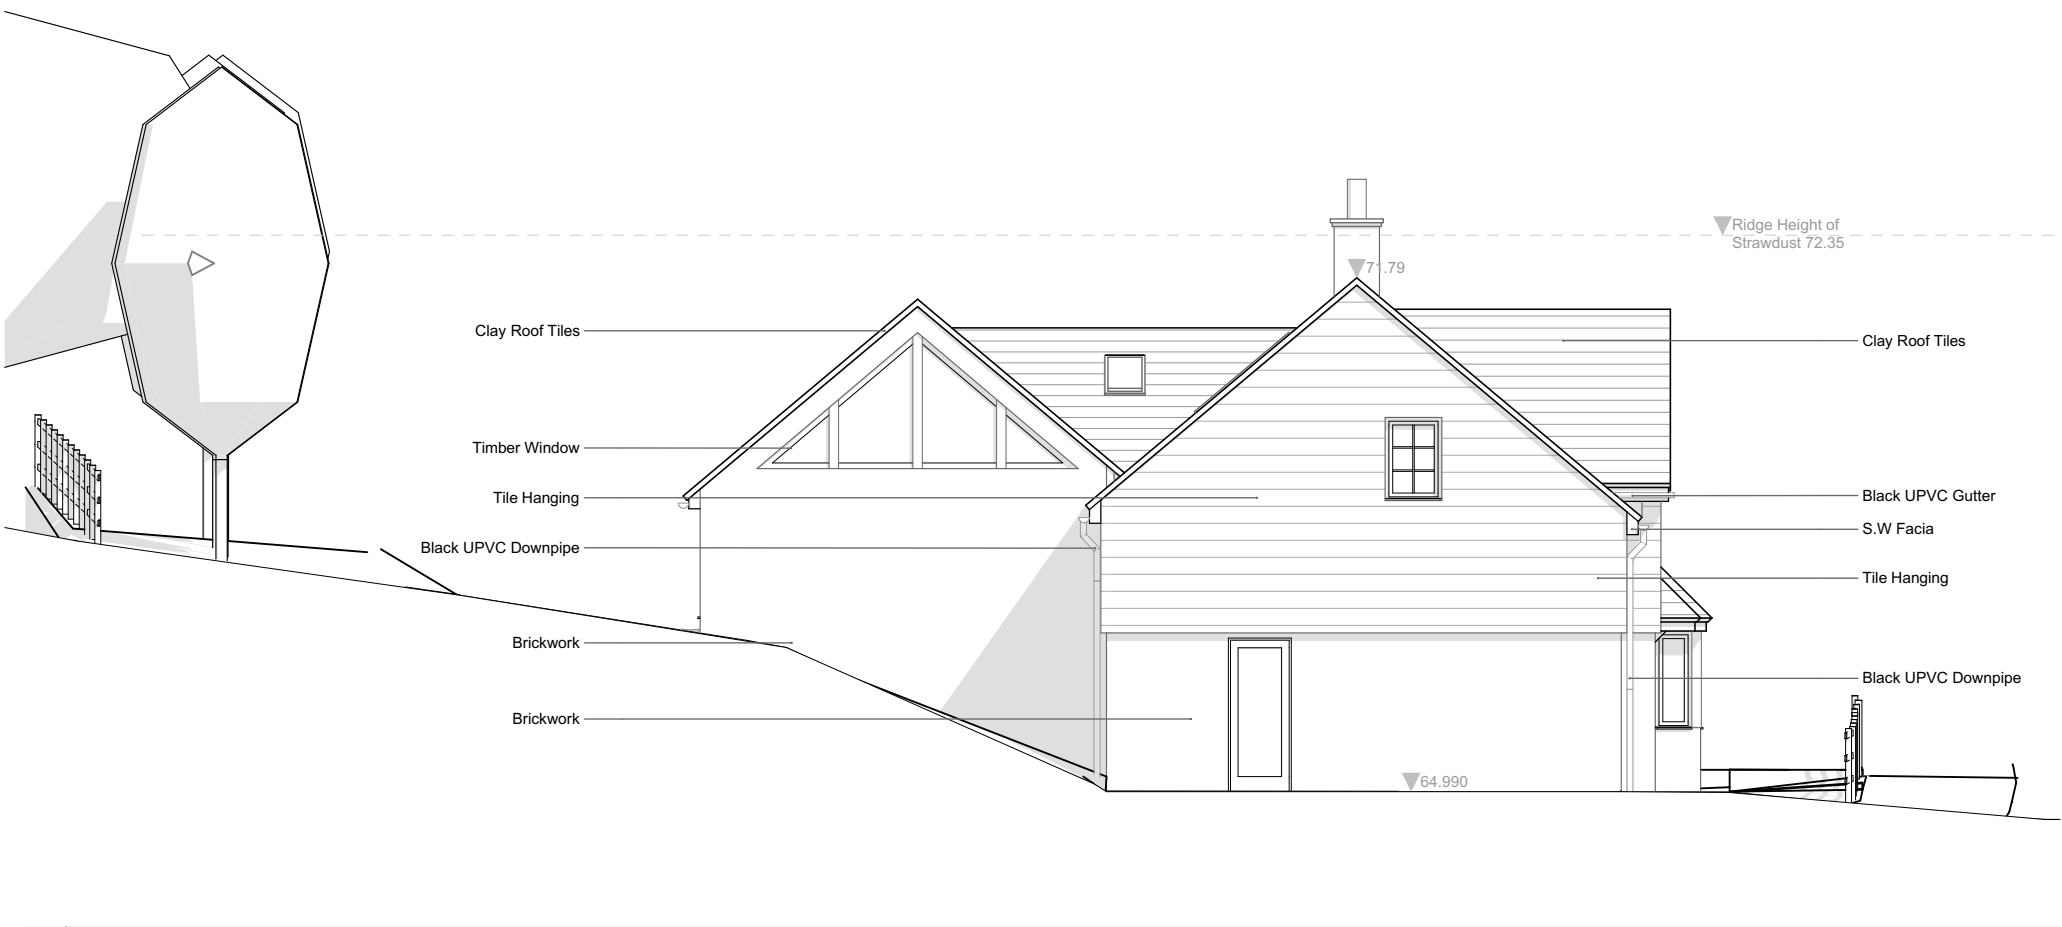

Proposed West Elevation



Proposed Section AA

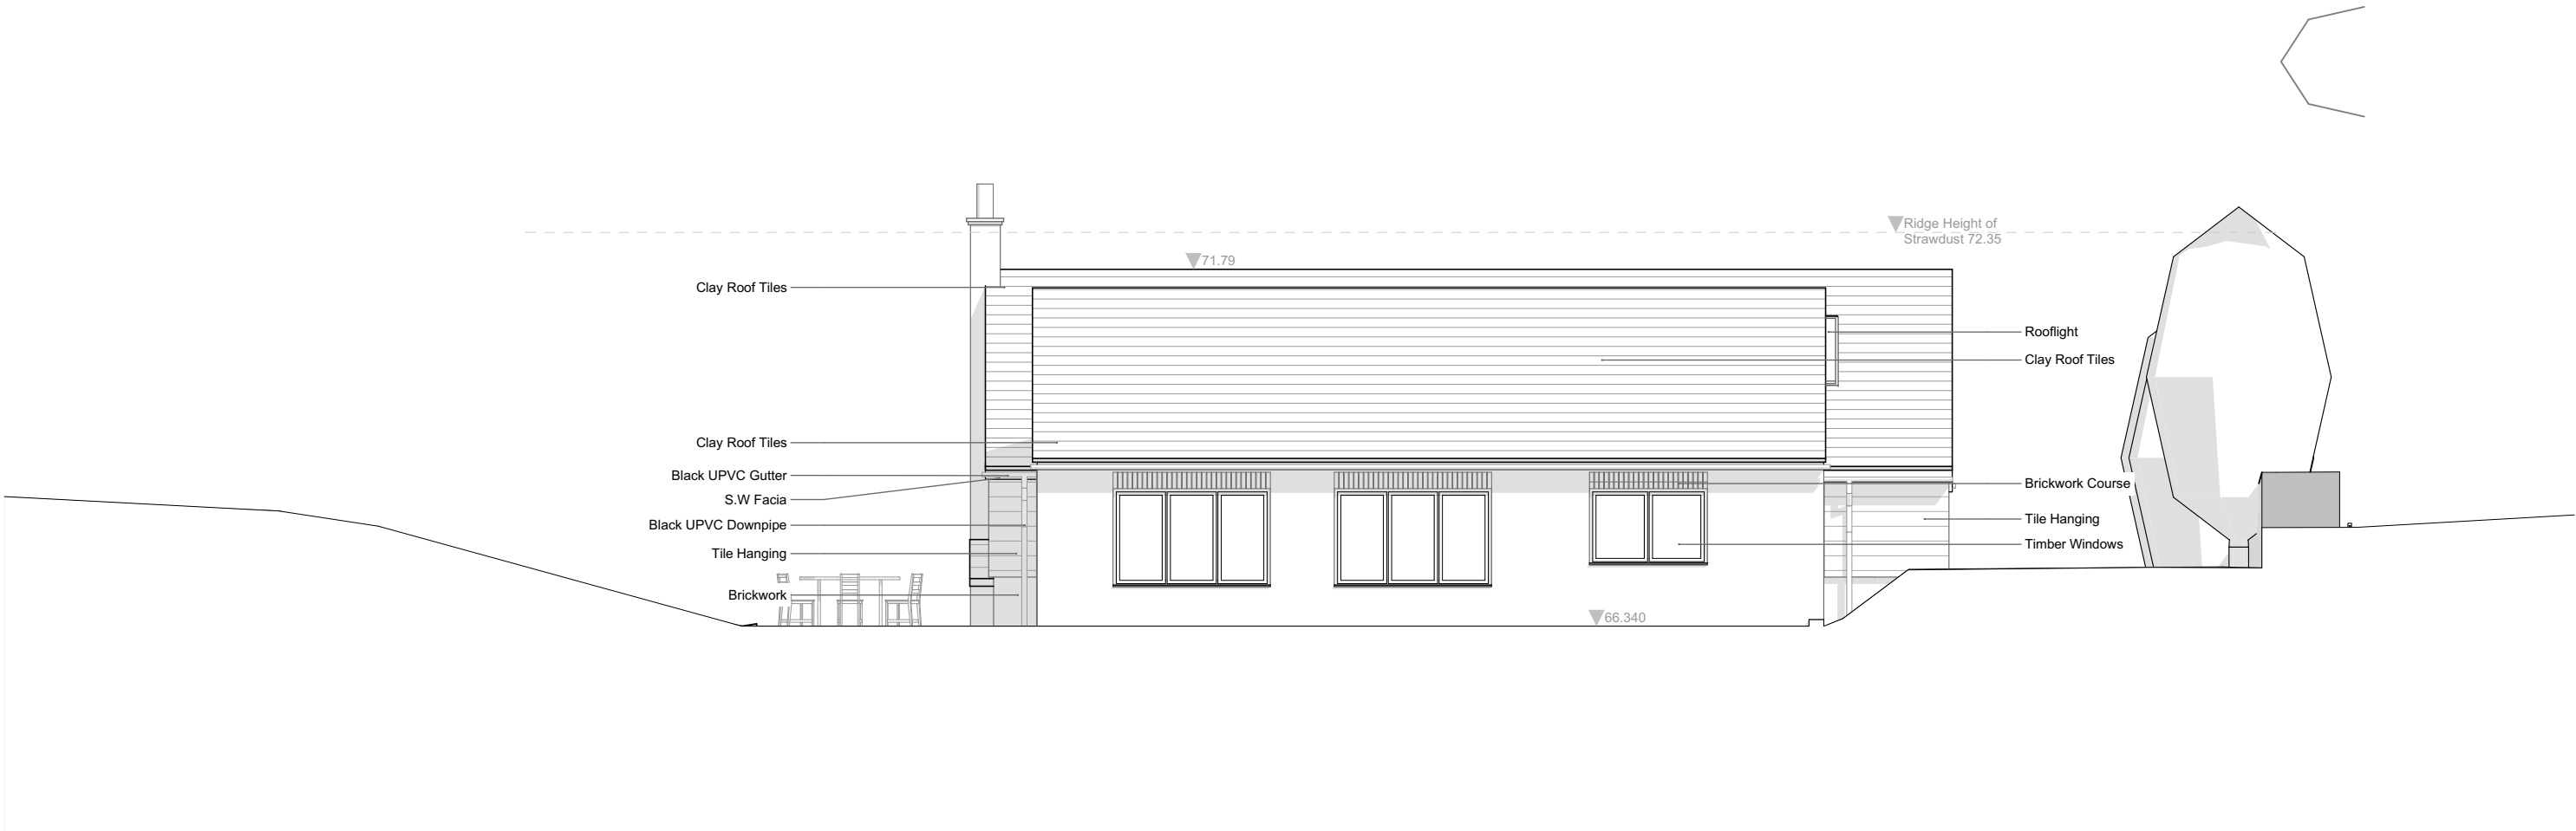

Proposed North Elevation



Proposed South Elevation



Proposed Section BB

Notes


Do not scale from this drawing except for planning purposes. All dimensions must be checked on site before any work begins.

All goods, materials, and workmanship must comply with current Building Regulations, British Standards, and relevant Codes of Practice.

© Ecotecture Ecological Design Limited.

All rights reserved. This drawing and its design are the property of Ecotecture Ecological Design Limited and may not be reproduced, copied, or used for any purpose other than that for which they were issued, without prior written consent.

Drawing to be printed A1

 

Scale 1:100

Revised	Transmitted	Transmitted	Layout
By	By	By	Comment

PLANNING

ecotecture

ECOLOGICAL ARCHITECTURE

01444 416745

info@ecotecture.co.uk

www.ecotecture.co.uk

31 Sussex Road

Haywards Heath

West Sussex

RH16 4DZ

Client:

Georgy Bochkov

Address: Land Adj to Nightingales

Haywards Heath

West Sussex

RH17 5PJ

Description: Proposed Elevations and Sections

Scale: 1:100

Date:

Drawn: BI

Checked: JS

Drawing No:

875 /321A