




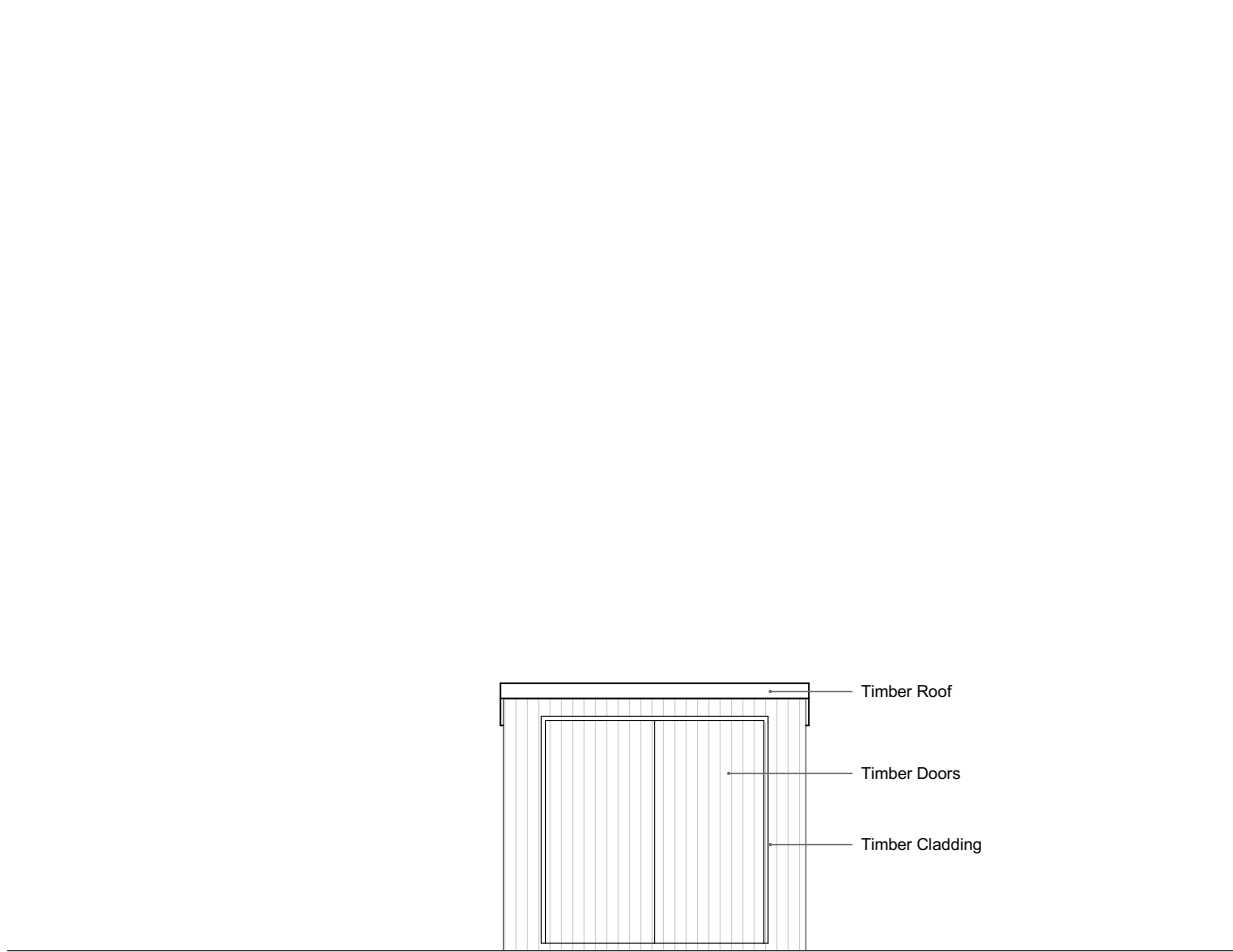


Front Elevation

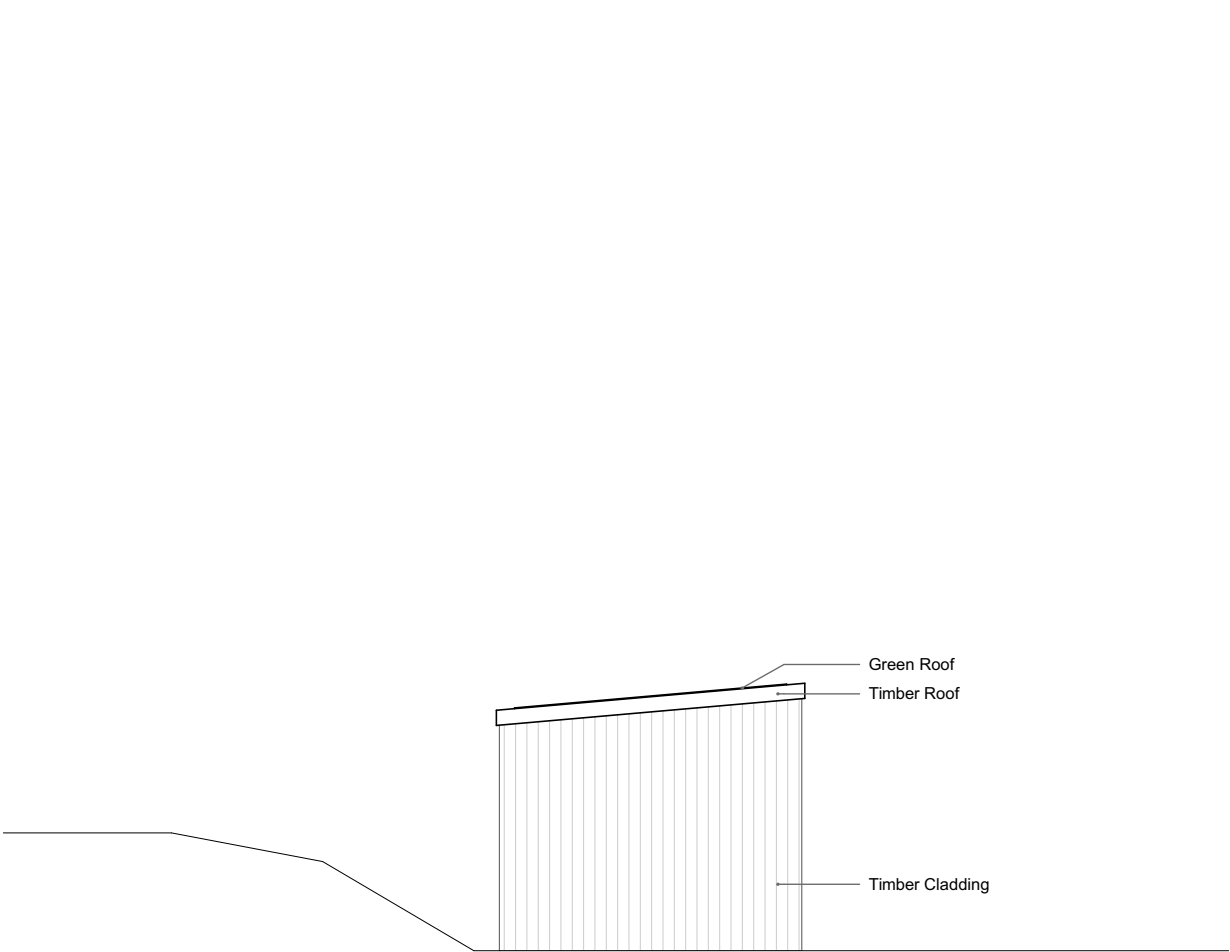

Left Elevation

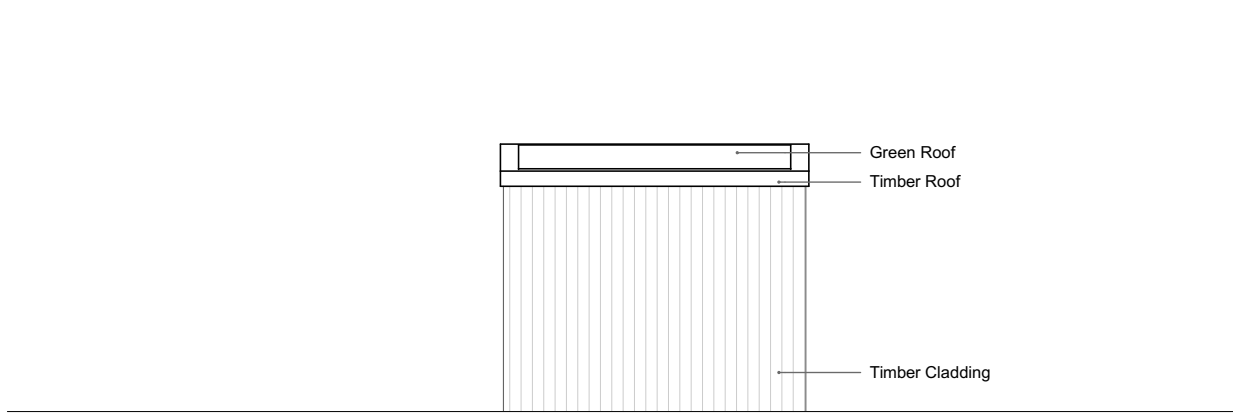

Rear Elevation

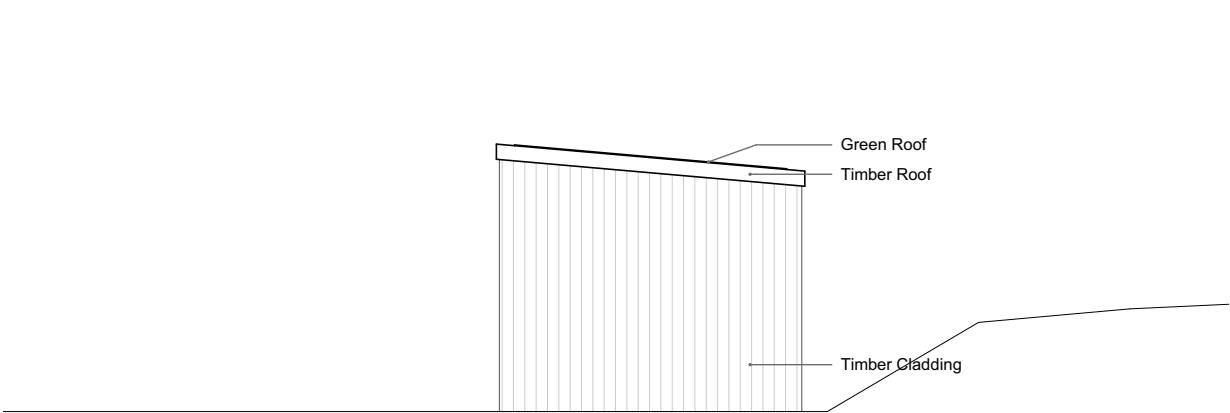

Right Elevation

Notes

Do not scale from this drawing except for planning purposes. All dimensions must be checked on site before any work begins.

All goods, materials, and workmanship must comply with current Building Regulations, British Standards, and relevant Codes of Practice.

© Ecotecture Ecological Design Limited.

All rights reserved. This drawing and its design are the property of Ecotecture Ecological Design Limited and may not be reproduced, copied, or used for any purpose other than that for which they were issued, without prior written consent.

Drawing to be printed A3



Scale 1-50

| RevID | Trans<br>mitted<br>By | Trans<br>mittal<br>Set<br>Date | Layout Comment |
|-------|-----------------------|--------------------------------|----------------|
|       |                       |                                |                |



ecotecture

ECOLOGICAL ARCHITECTURE

|                               |                                                                       |
|-------------------------------|-----------------------------------------------------------------------|
| 01444 416745                  | info@ecotecture.co.uk<br>www.ecotecture.co.uk                         |
| 31 Sussex Road<br>West Sussex | Haywards Heath<br>RH16 4DZ                                            |
| Client:                       | Georgy Bochkov                                                        |
| Address:                      | Land Adj to Nightingales<br>Haywards Heath<br>West Sussex<br>RH17 5PJ |
| Description:                  | Bike Store Elevations                                                 |
| Scale: 1:50<br>Drawn: BI      | Date:<br>Checked: JS                                                  |
| Drawing No:                   | 875 / <b>323</b>                                                      |