


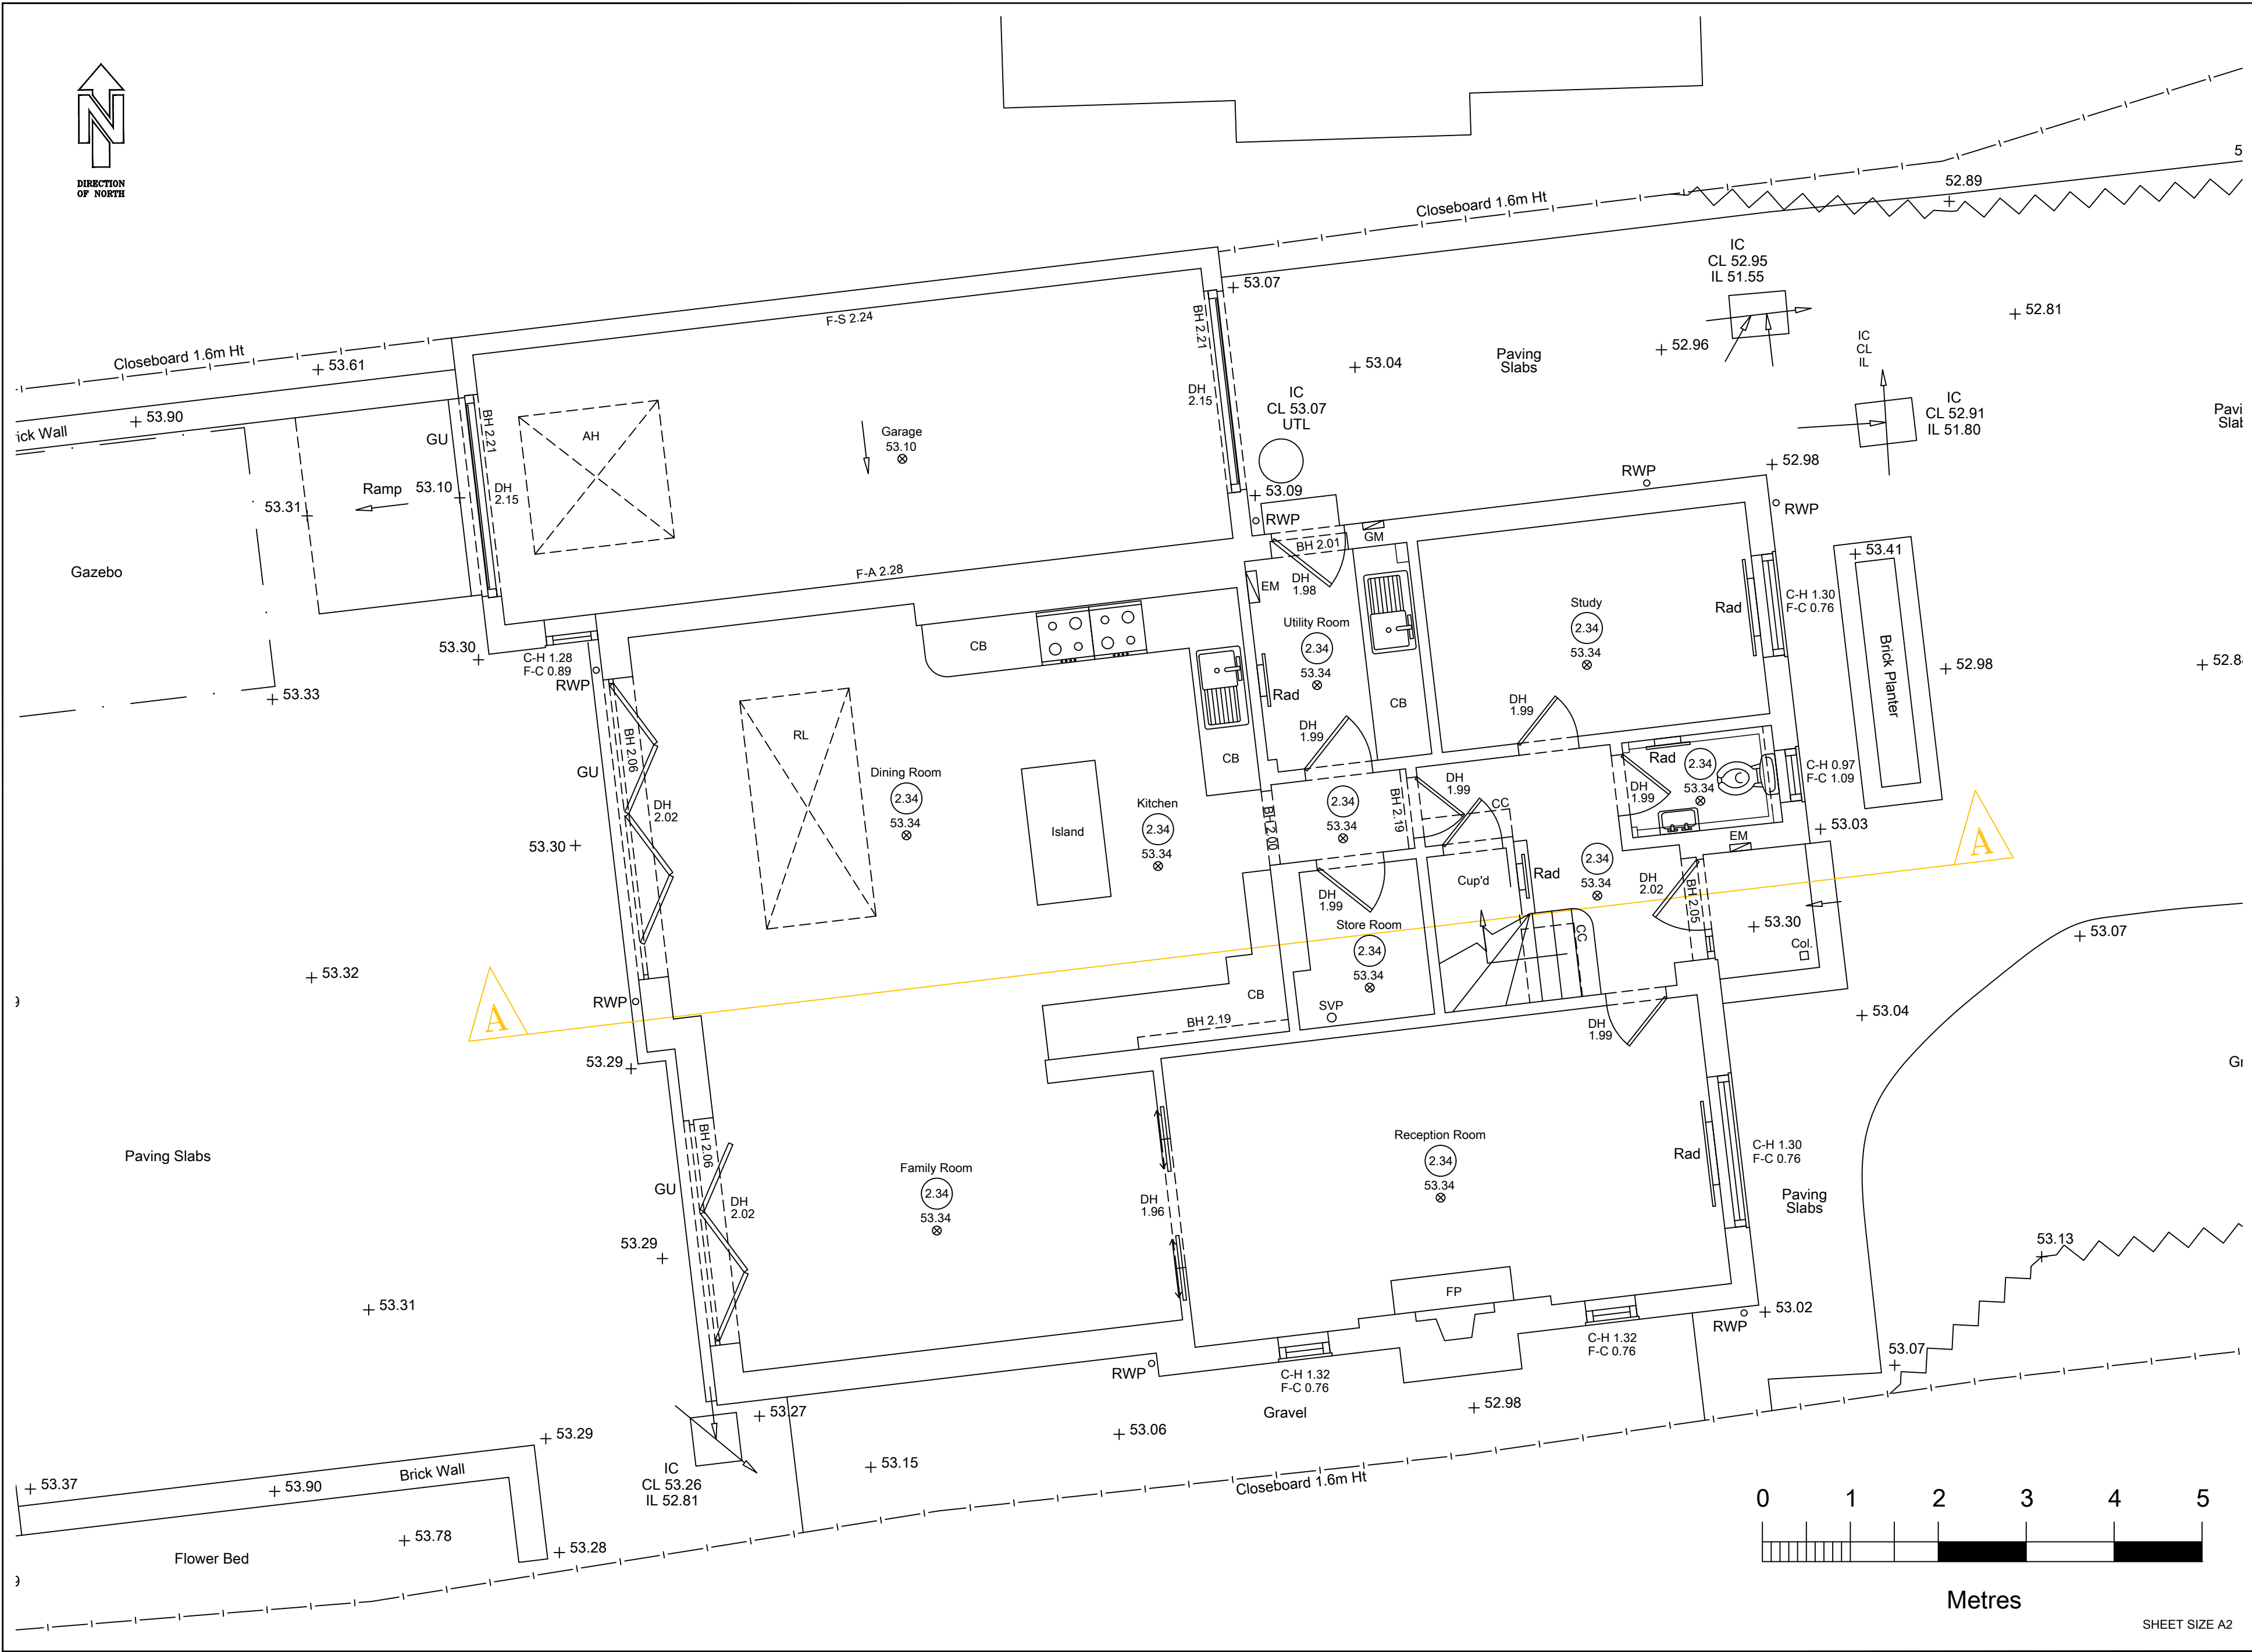

Copyright of this drawing is retained by City Geomatics Ltd. Any discrepancies between this drawing and any other information should be reported to City Geomatics Ltd.

Job No\DWg type\Location\Ref			
Dwg Type:	B = Building	E = Elevation	
	S = Section	T = Topographical	
Location:	B = Basement	C = Ceiling Plan	
	E = External	F = Front	
	G = Ground	S = Side	
	1 = First	R = Rear	
	T = Roof	GA = General Layout	
	M = Mezzanine	AA = Section A-A	
Ref	Ref to individual dwg I.D. (i.e. Revision)		

Building Survey

AB	AIR BRICK	B	BOLLARD
AC	AIR CONDITIONING UNIT	BB	BELISHA BEACON
AD	ACCESS HATCH	BST	BUS STOP
AP	ACCESS PANEL	CAM	CAMERA
BE	BEAM	CAN	CANISTER
BB	BOLTER	CL	COVER LEVEL
BS	BUS STOP	ELEC	ELECTRIC COVER
CB	CABLE SUPPORT	EL	ELECTRIC LOCK
CH	CHIMNEY	ER	ERATH ROAD
CH	CHIMNEY	FL	FLAG POLE
CH	CLEAR INTERNAL HT	FW	FOAM WATER
CH	CHIMNEY	GL	GLASS
CH	CHIMNEY	GV	GLASS VALVE
CH	CHIMNEY	HY	HYDRANT
CH	CHIMNEY	IC	INSPECTION COVER
CH	CHIMNEY	IL	INVERT LEVEL
CH	CHIMNEY	LA	LAMP POST
CH	CHIMNEY	MA	MANHOLE
CH	CHIMNEY	MT	MOUNTING TELEPOST
CH	CHIMNEY	NP	NON PARKING METER
CH	CHIMNEY	PI	PIPE
CH	CHIMNEY	RD	ROAD SIGN
CH	CHIMNEY	RO	ROAD SIGN
CH	CHIMNEY	RW	RAMP WATER PUMP
CH	CHIMNEY	SA	SITE AREA
CH	CHIMNEY	SG	SIGN
CH	CHIMNEY	SL	SOFT LEVEL
CH	CHIMNEY	SP	SPRINKLER
CH	CHIMNEY	SV	SOIL VENT PIPE
CH	CHIMNEY	SW	SWORM WATER
CH	CHIMNEY	TF	TOP OF FENCE
CH	CHIMNEY	TP	TOP OF WALL
CH	CHIMNEY	TL	TELEGRAPH MOUNT
CH	CHIMNEY	UTL	UNABLE TO LIFT
CH	CHIMNEY	VP	VENT PIPE
CH	CHIMNEY	WW	WATER METER
CH	CHIMNEY	WT	WATER TANK

			
SWITCHED FUSED SPUR	FIRE DETECTOR	PLUG SOCKET 2 = NO. OF SOCKETS	LIGHT SWITCH 1 = NO. OF SWITCHES

The Survey has been computed on the OS grid

All Levels are in metres and relate to OS datum.

Drainage pipe sizes (where shown) have been gauged from the surface (for safety reasons) and should be regarded as approximate only.

Whilst every effort has been made to determine wall materials, no guarantee is given. Materials should be regarded as assumed unless verified by a qualified third party.

Tree spread and height are approximate. Species should be regarded as assumed unless verified by a qualified third party.

Sheet Layout:

Rev	Date	By	Description
-----	------	----	-------------



Land & Measured Building Surveyors



Horsham, West Sussex RH12 3QJ
t. 01403 268469
www.citygeomatrics.co.uk
enquiries@citygeomatrics.co.uk

Client

Gould Baxter

Project:

5 Glendale Road
Burgess Hill
RH15 0EJ

Drawing Title

Existing Ground Floor Plan

Date:	Scale:	Surveyor:	Drawn:	Checked:
Mar - 26	1:50	RD	BP	CG

Job No:	Drawing No:	Sheet No:	Rev:
---------	-------------	-----------	------

SHEET SIZE A2