




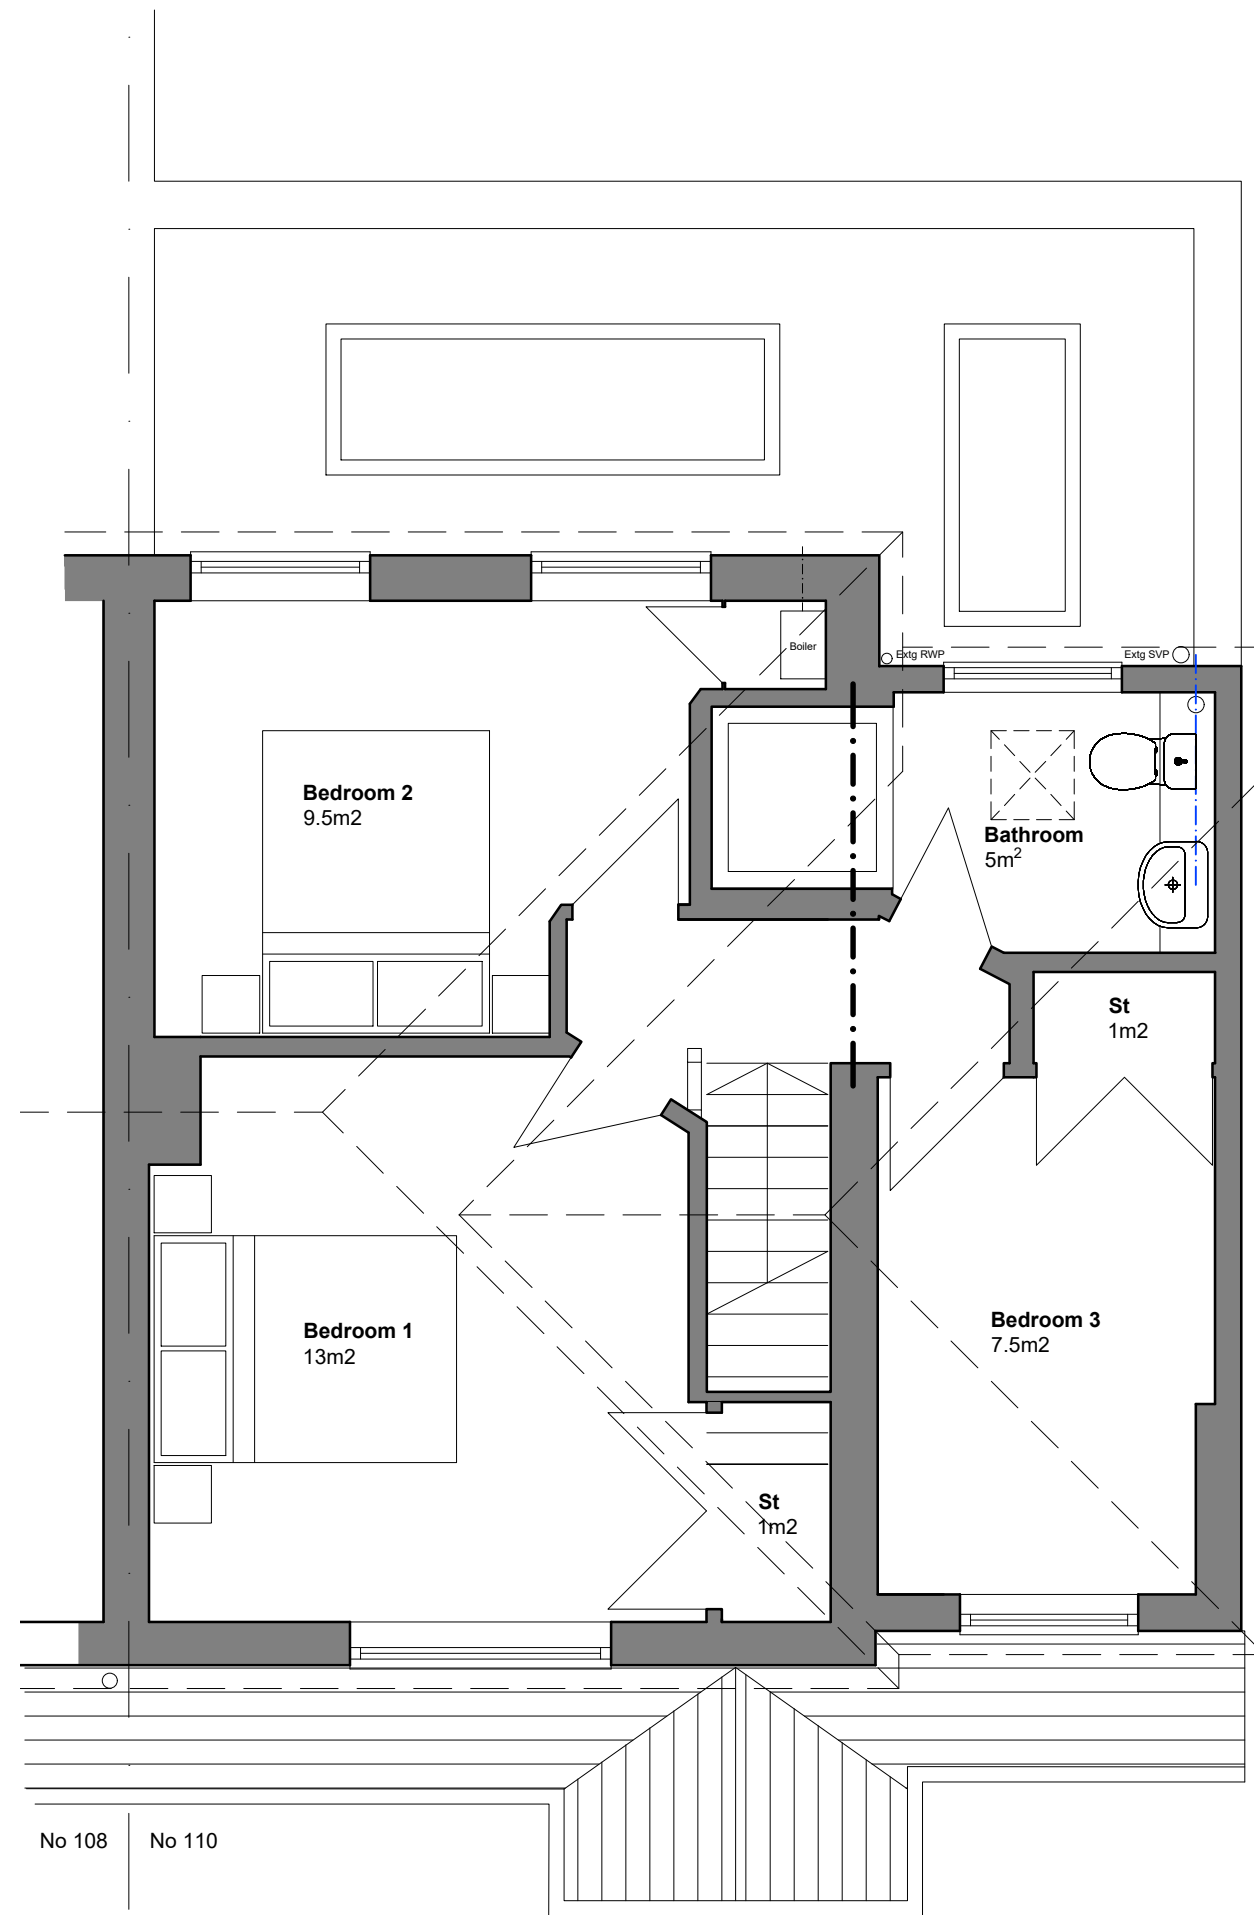


First Floor Plan as Existing
1:50 @ A1

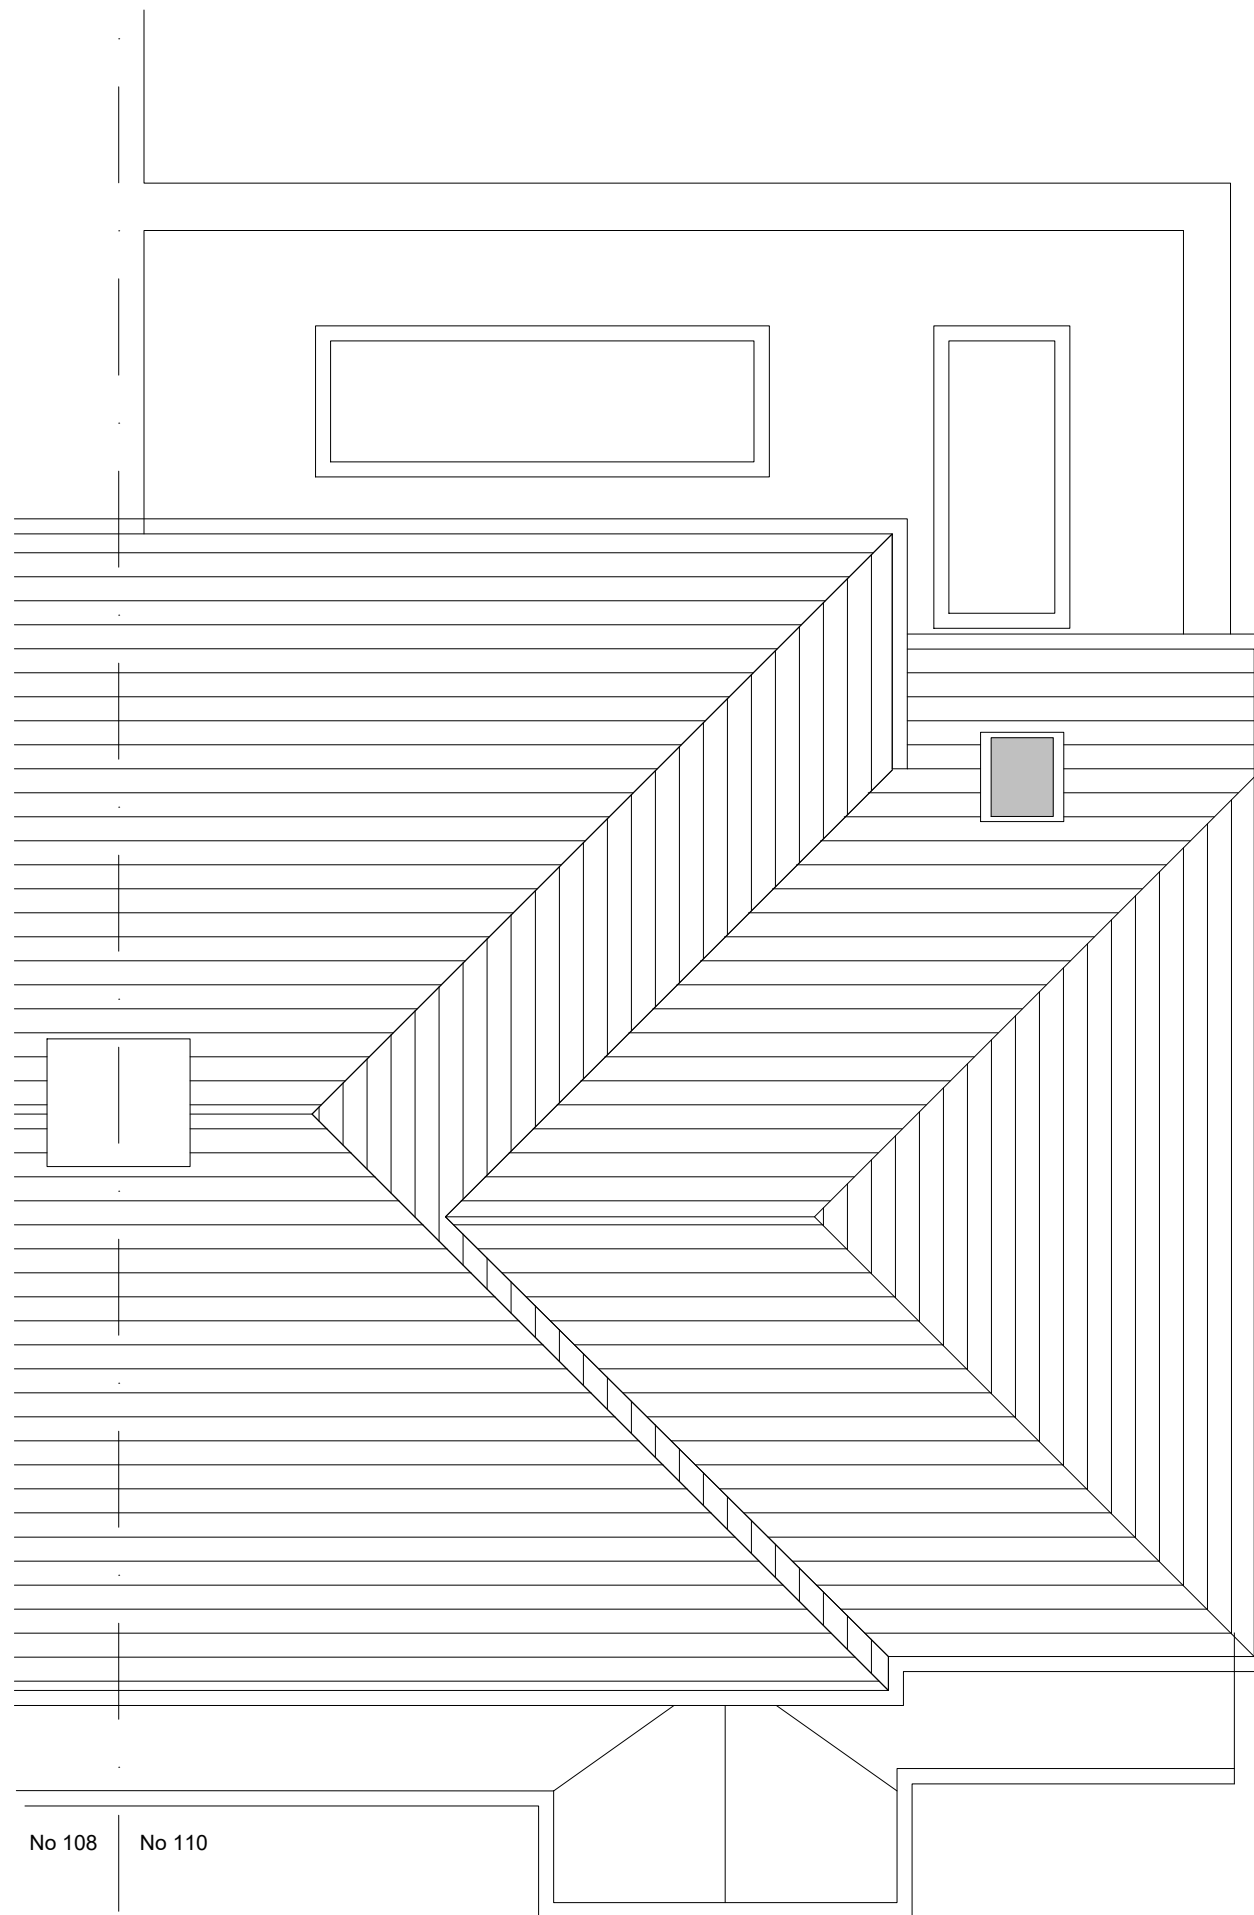


Roof Plan as Existing
1:50 @ A1

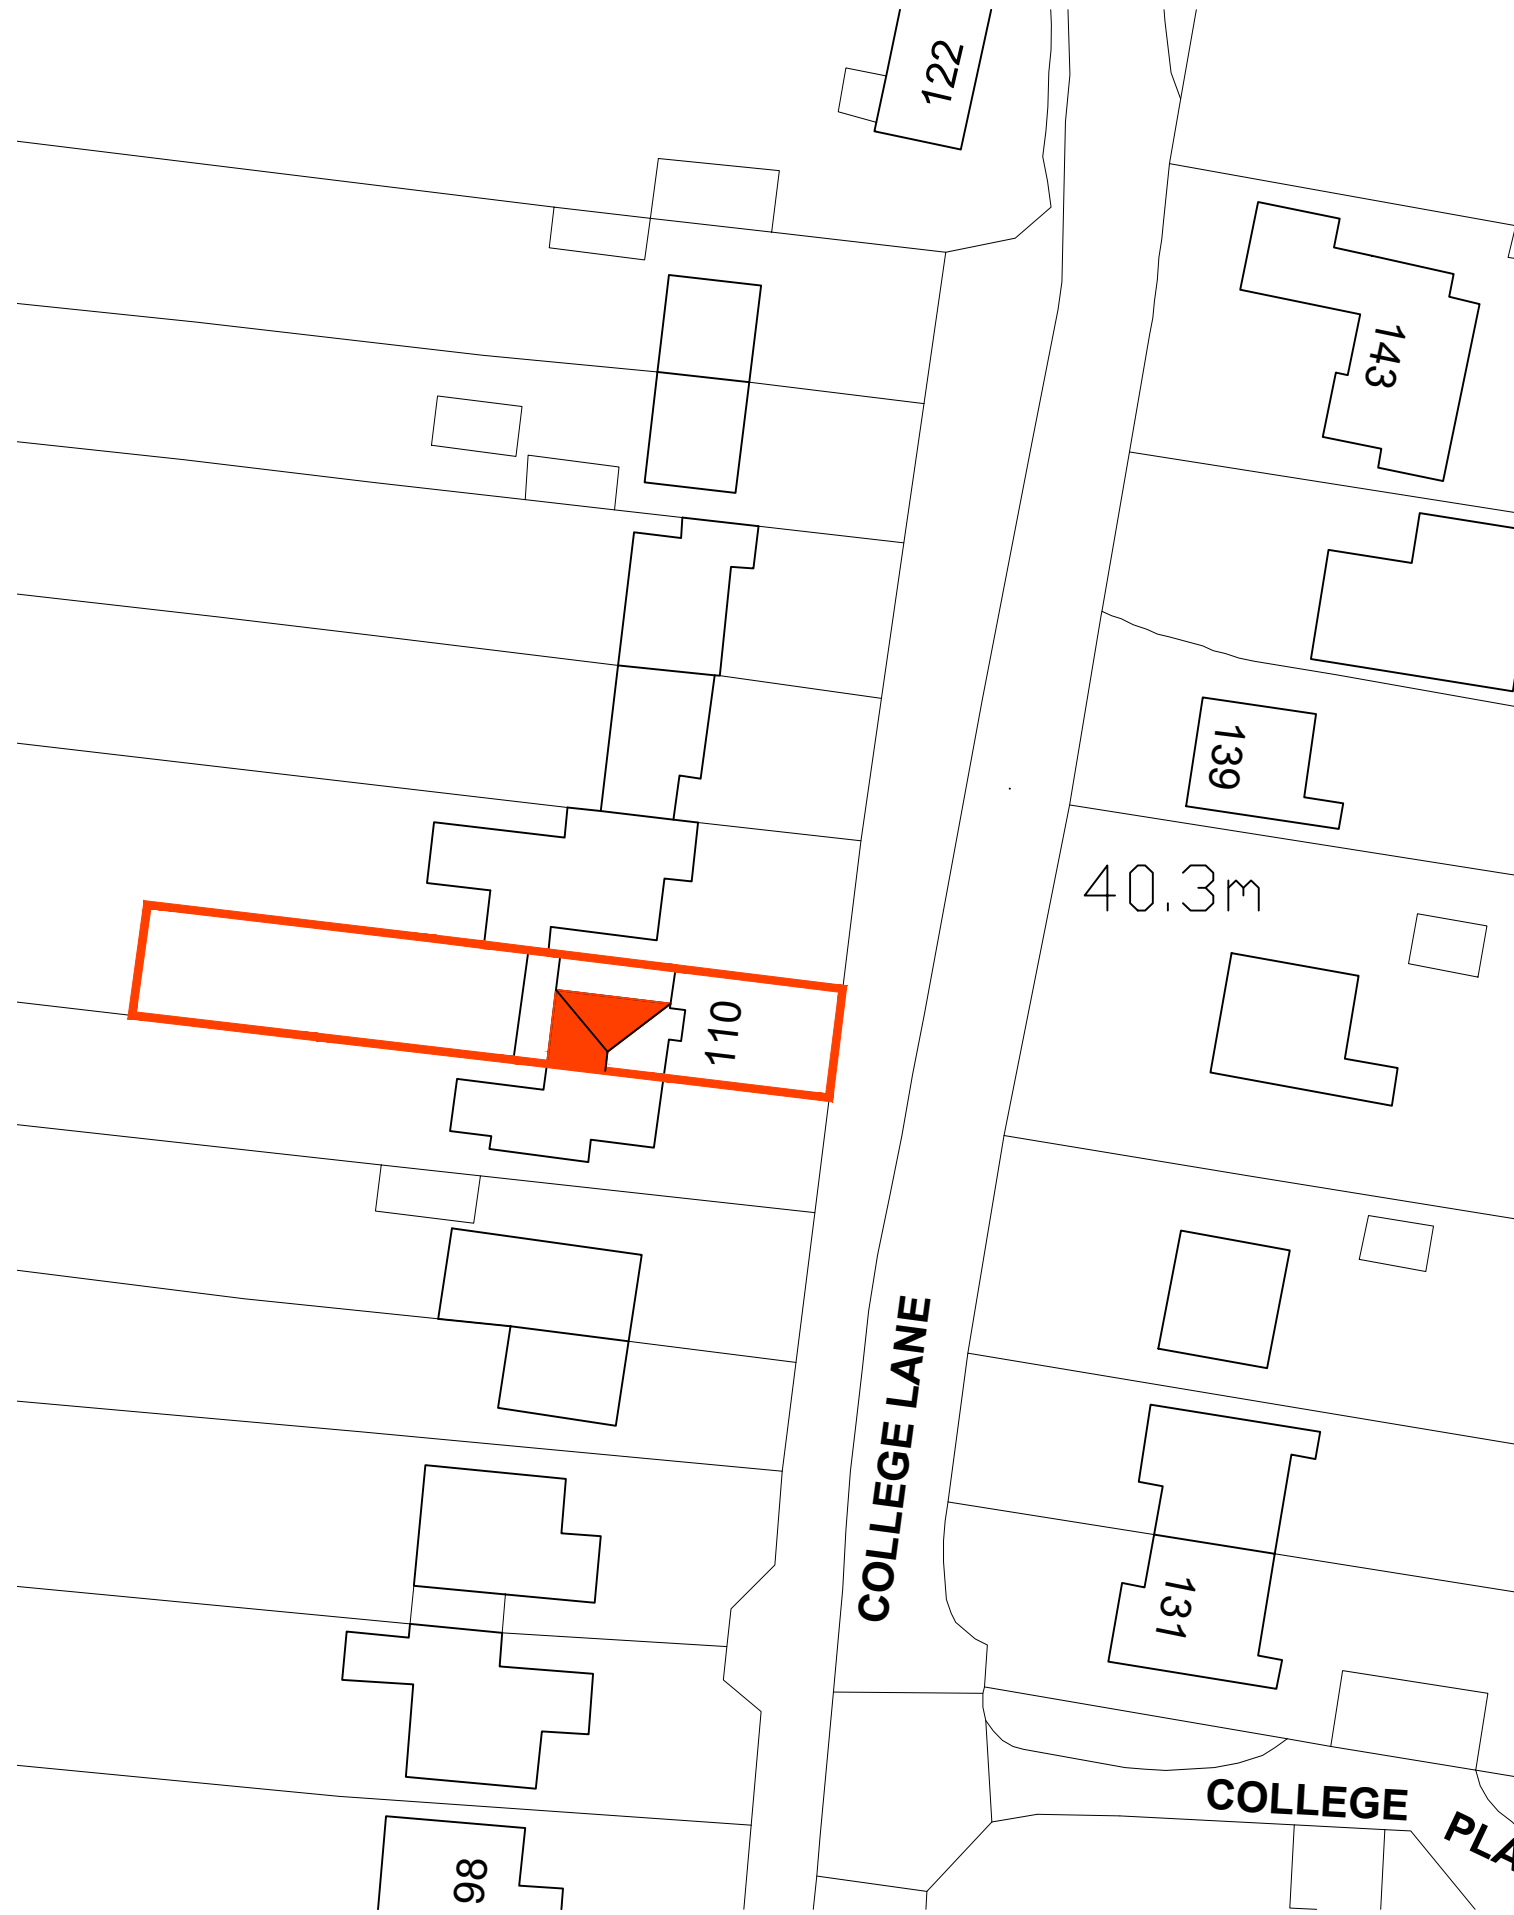


Block Plan as Proposed
1:500 @ A1

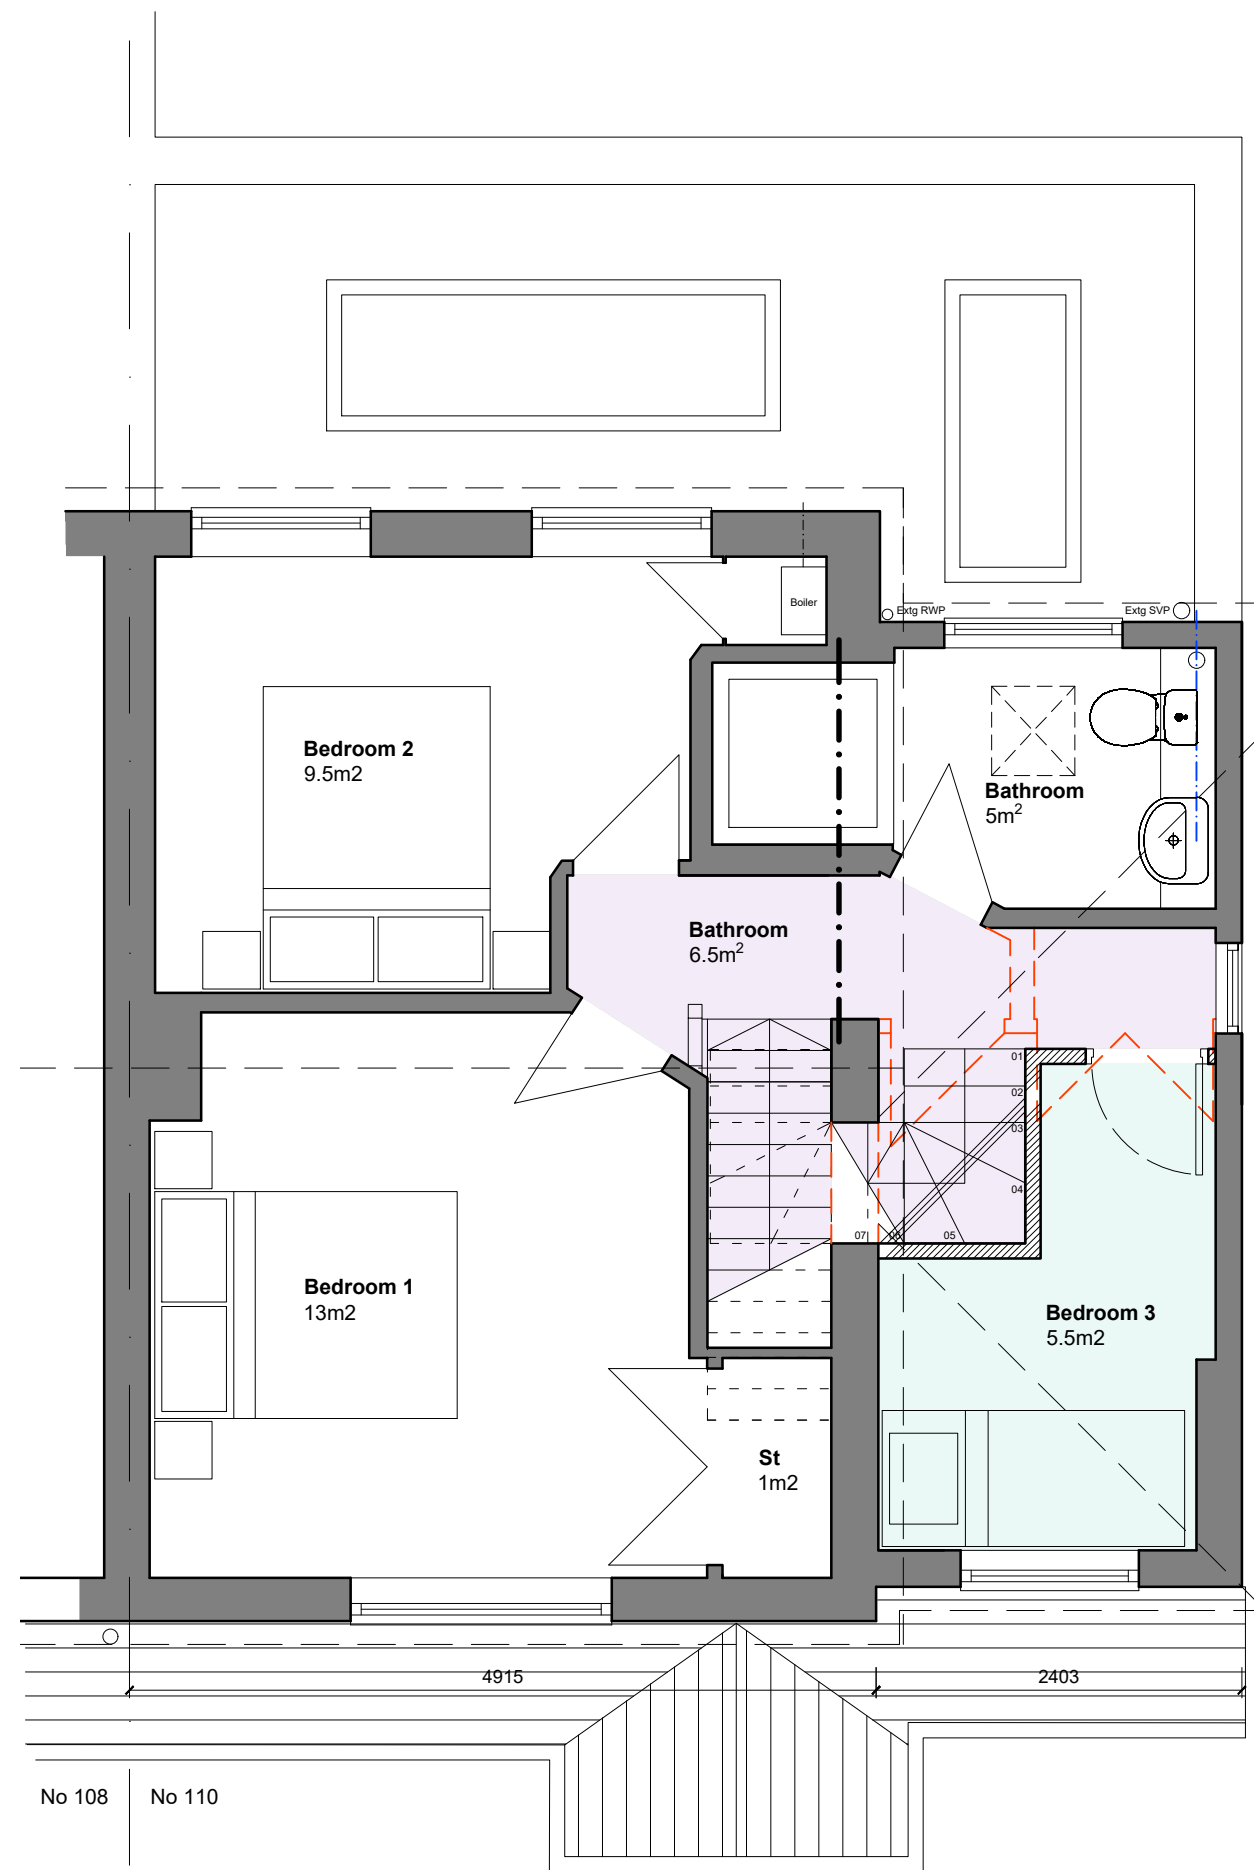

First Floor Plan as Proposed
1:50 @ A1

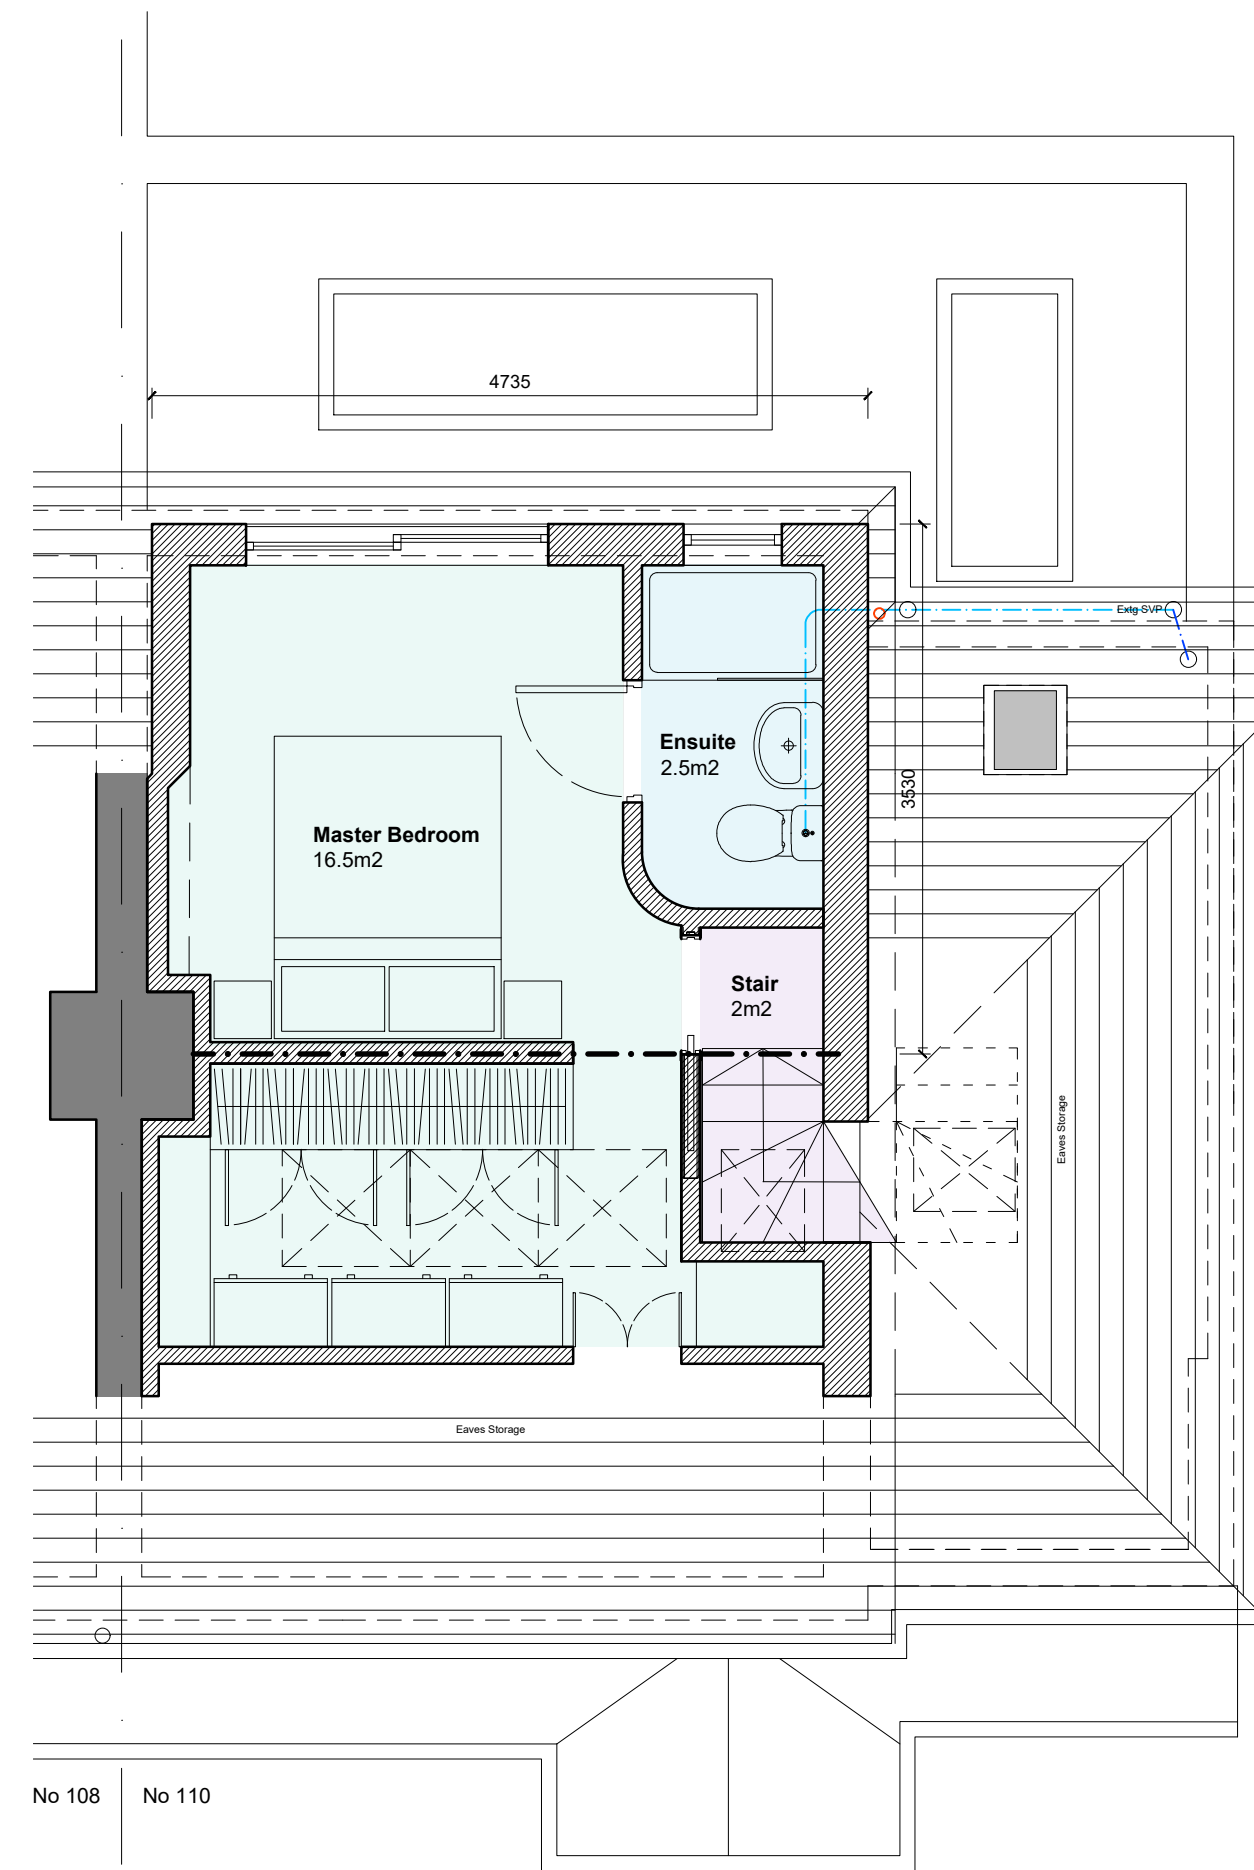



Second Floor Plan as Proposed
1:50 @ A1

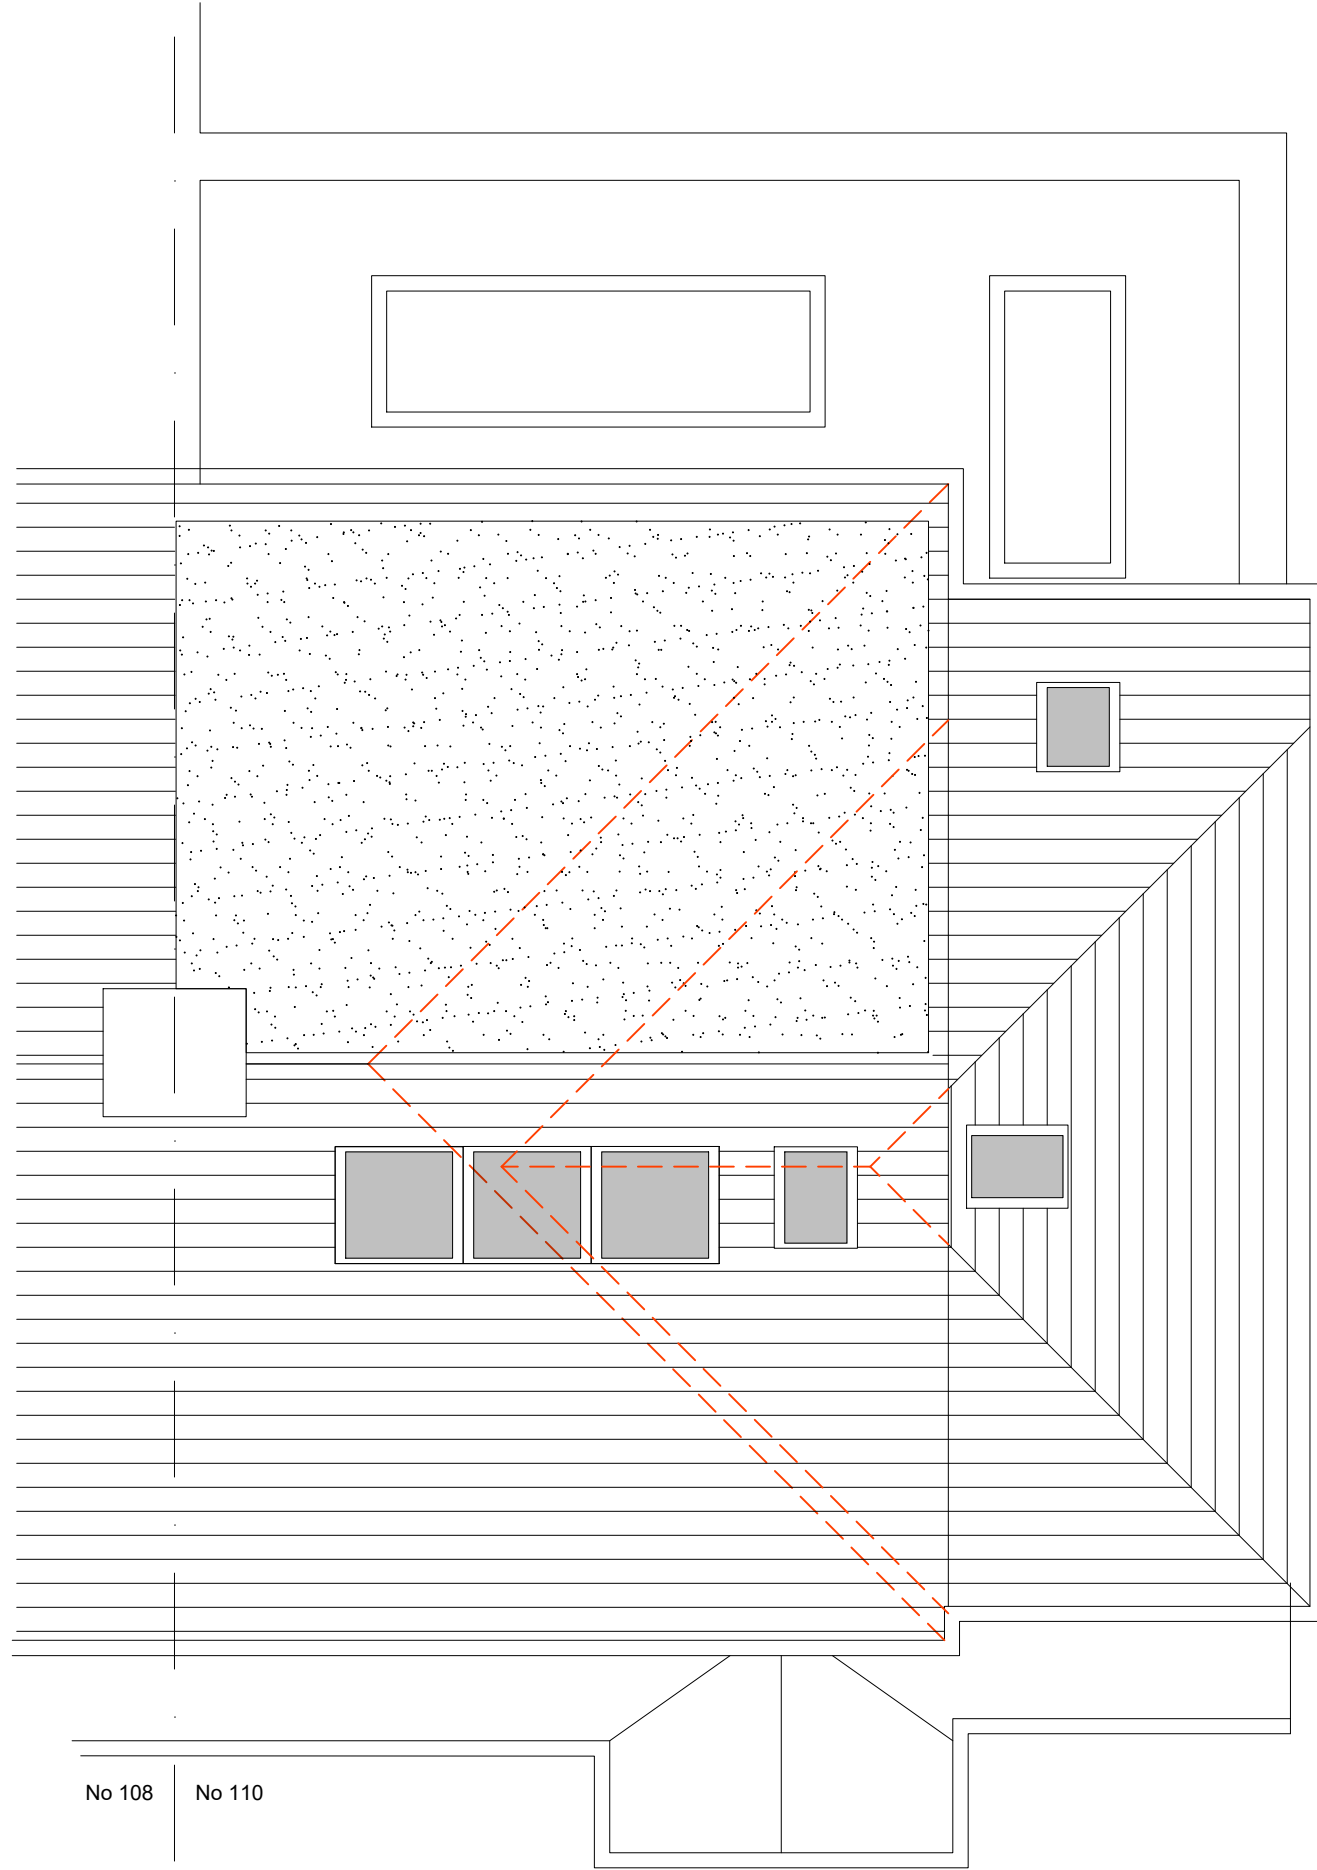

Roof Plan as Proposed
1:50 @ A1



Location Plan
1:1250 @ A1

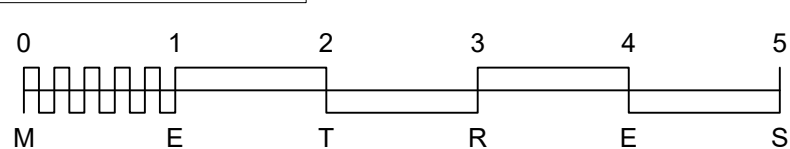 

REV	DATE	DESCRIPTION
A	27.03.25	Updated for Planning

This drawing should be read in conjunction with all other drawings. Do not scale.
All Dimensions must be site checked.
Copyright © Catherine Whitby Architects



Drawing Status		
PLANNING		
Project		
Mr Whitby 110 College Lane Hurstpierpoint		
Title		
Existing and Proposed Plans, Block Plan & Location Plan		

Project No.	Drawn By	Checked By
02505	cw	cw
Drawing No.		
001		
Scale	Date	Revision
Varies @ A1	Mar 25	A