




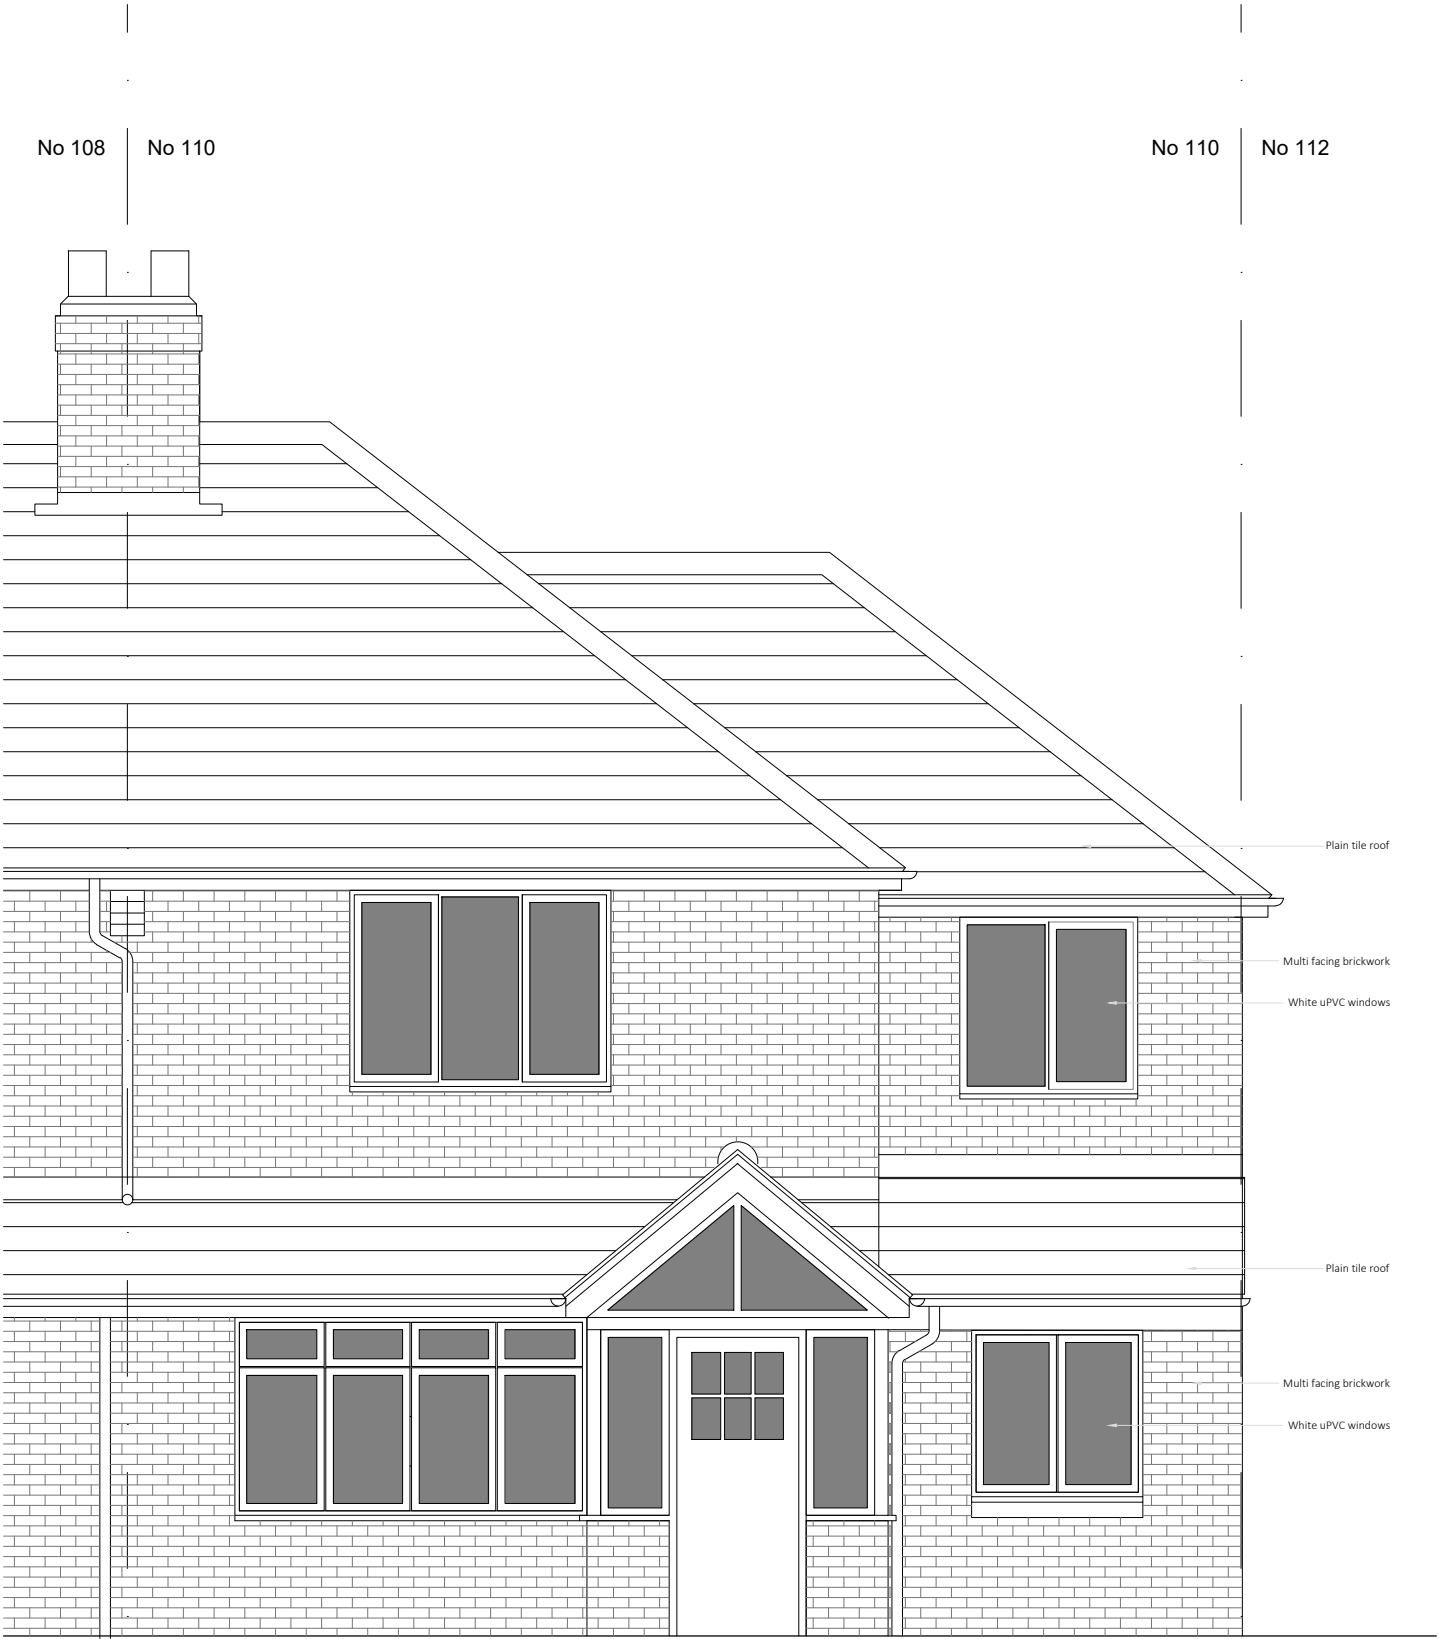


Front Elevation as Existing
1:50 @ A1

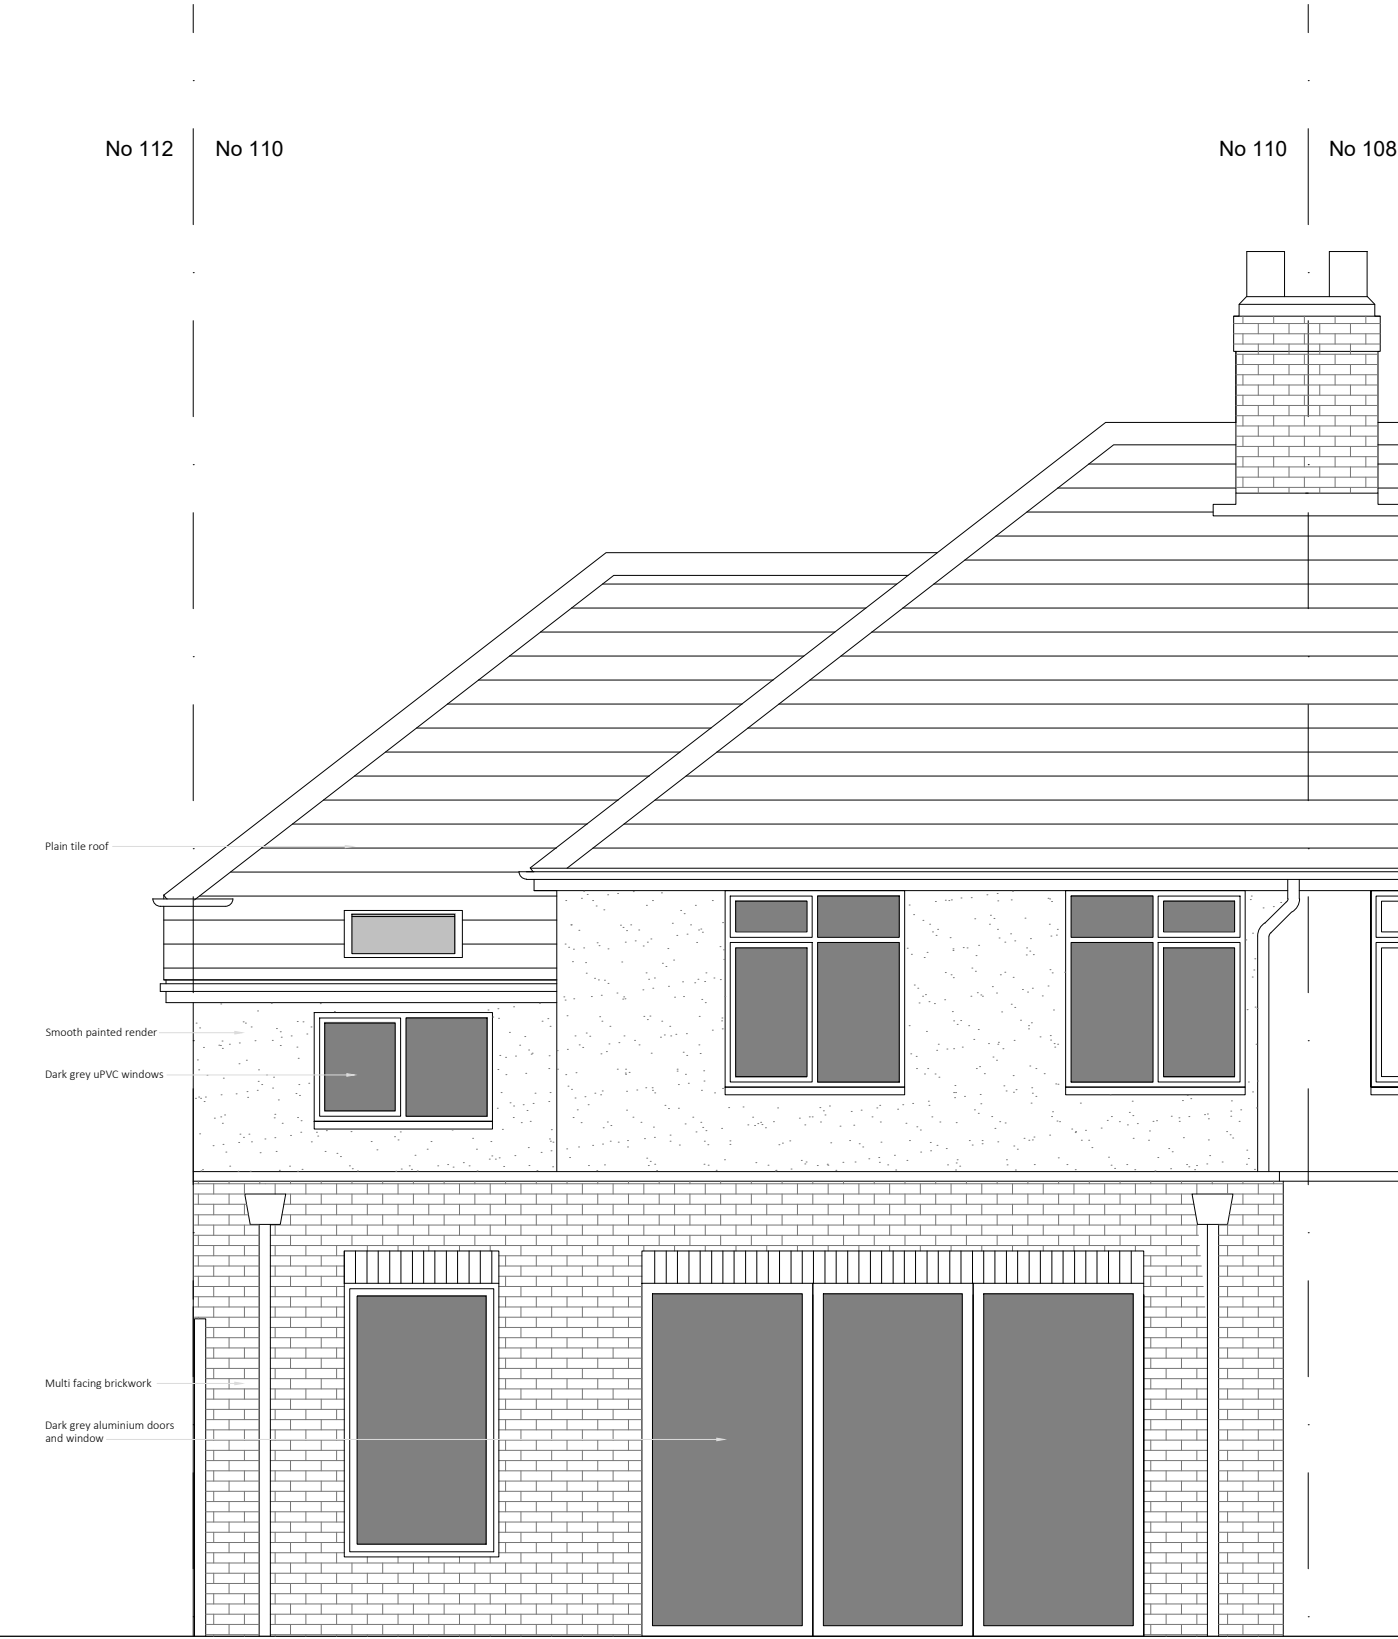


Rear Elevation as Existing
1:50 @ A1

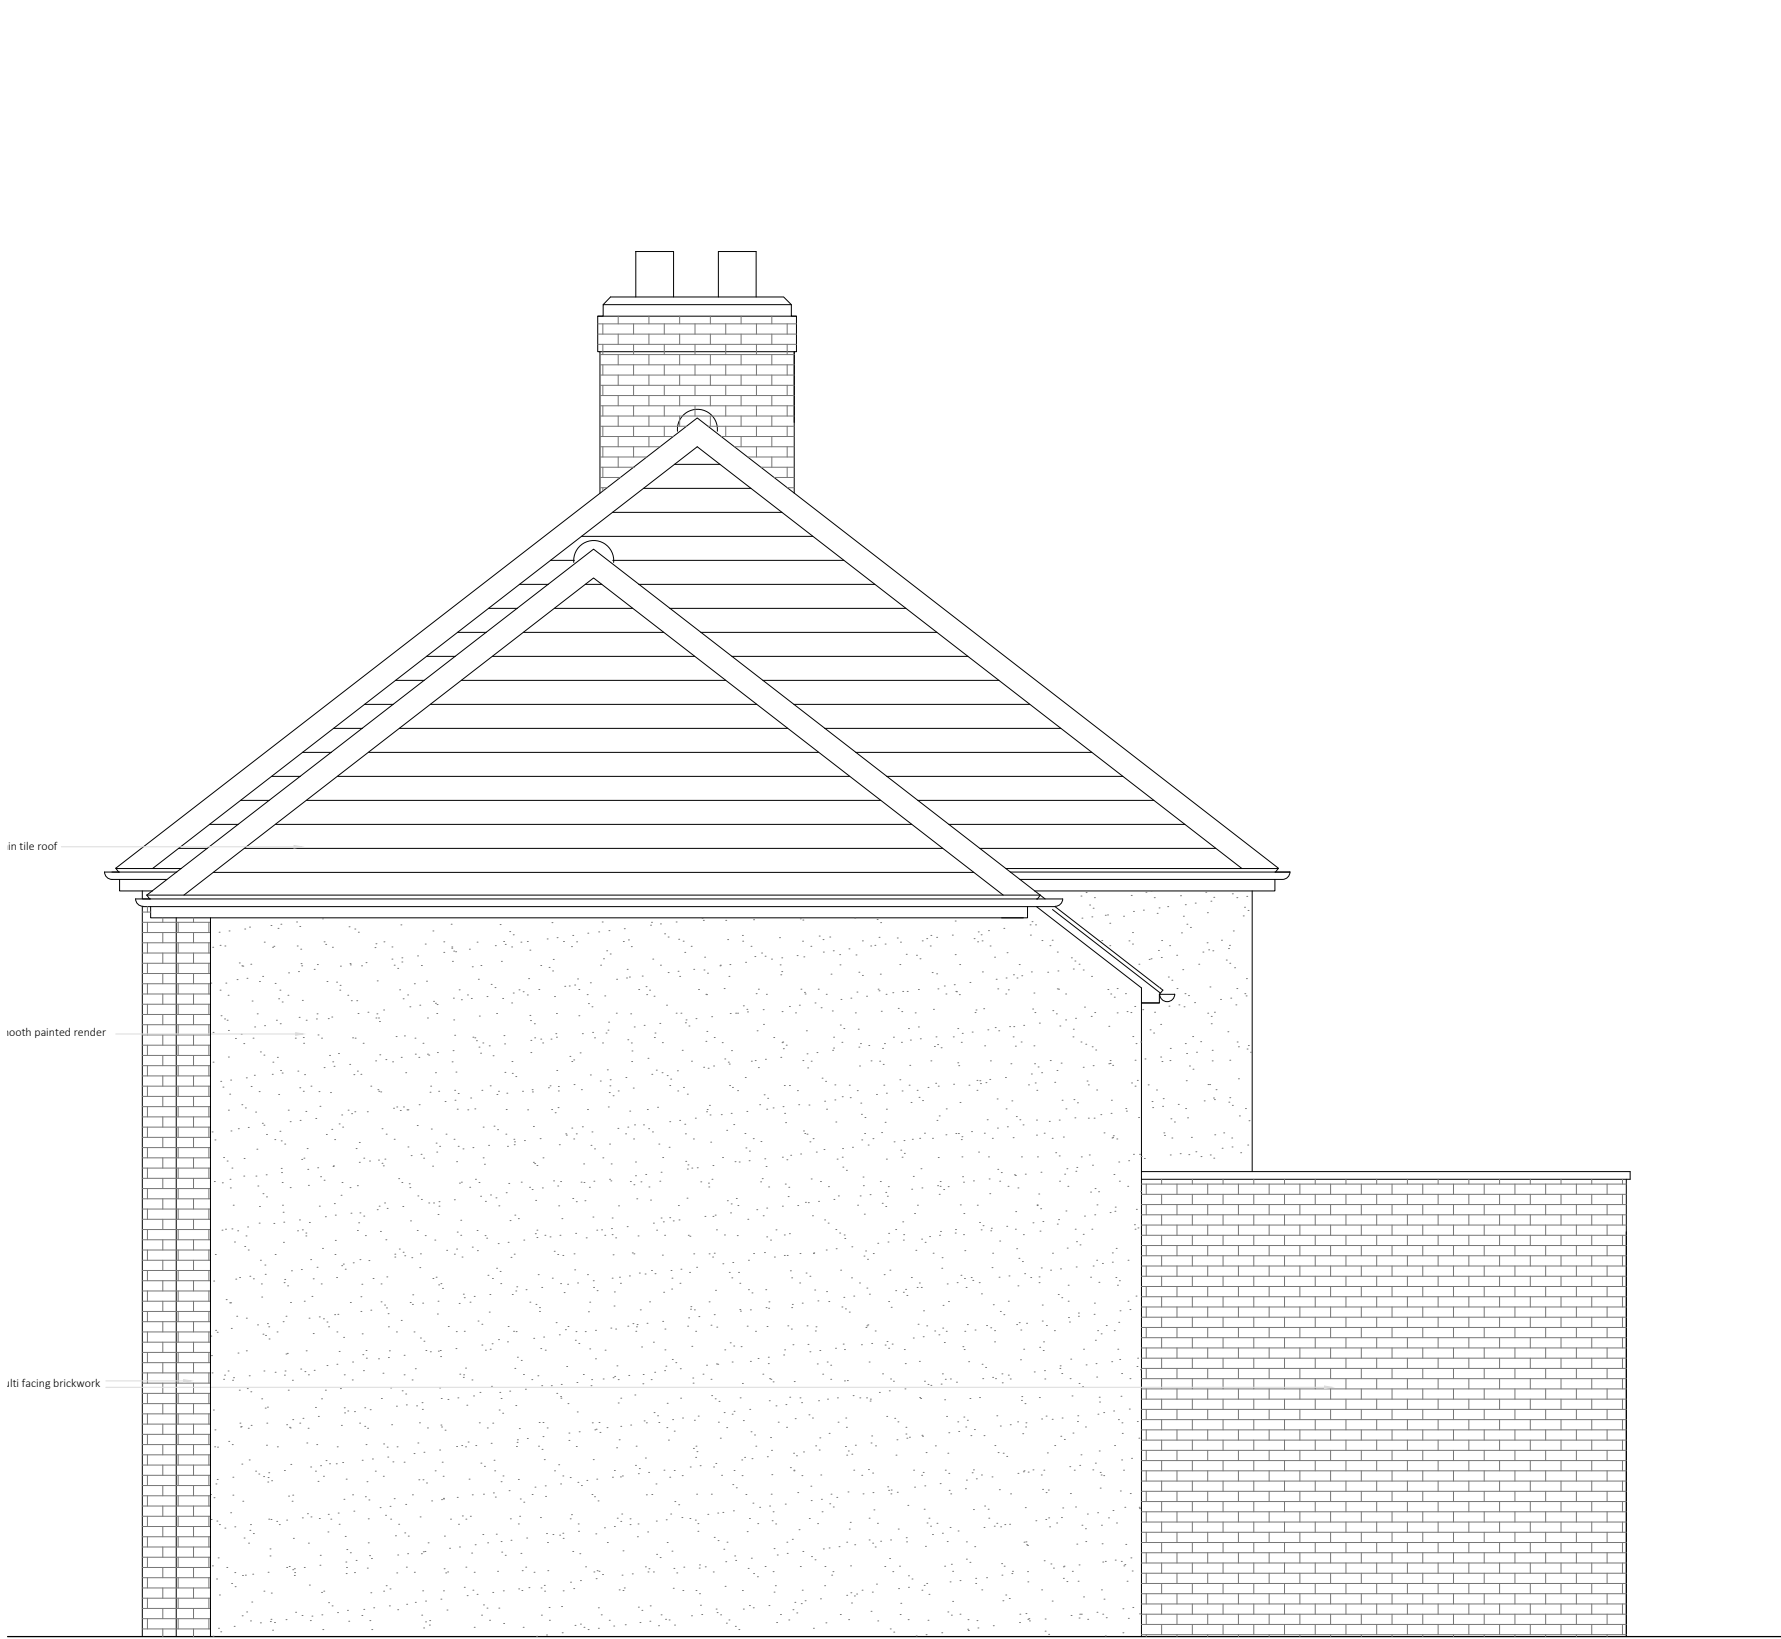


Side (North) Elevation as Existing
1:50 @ A1

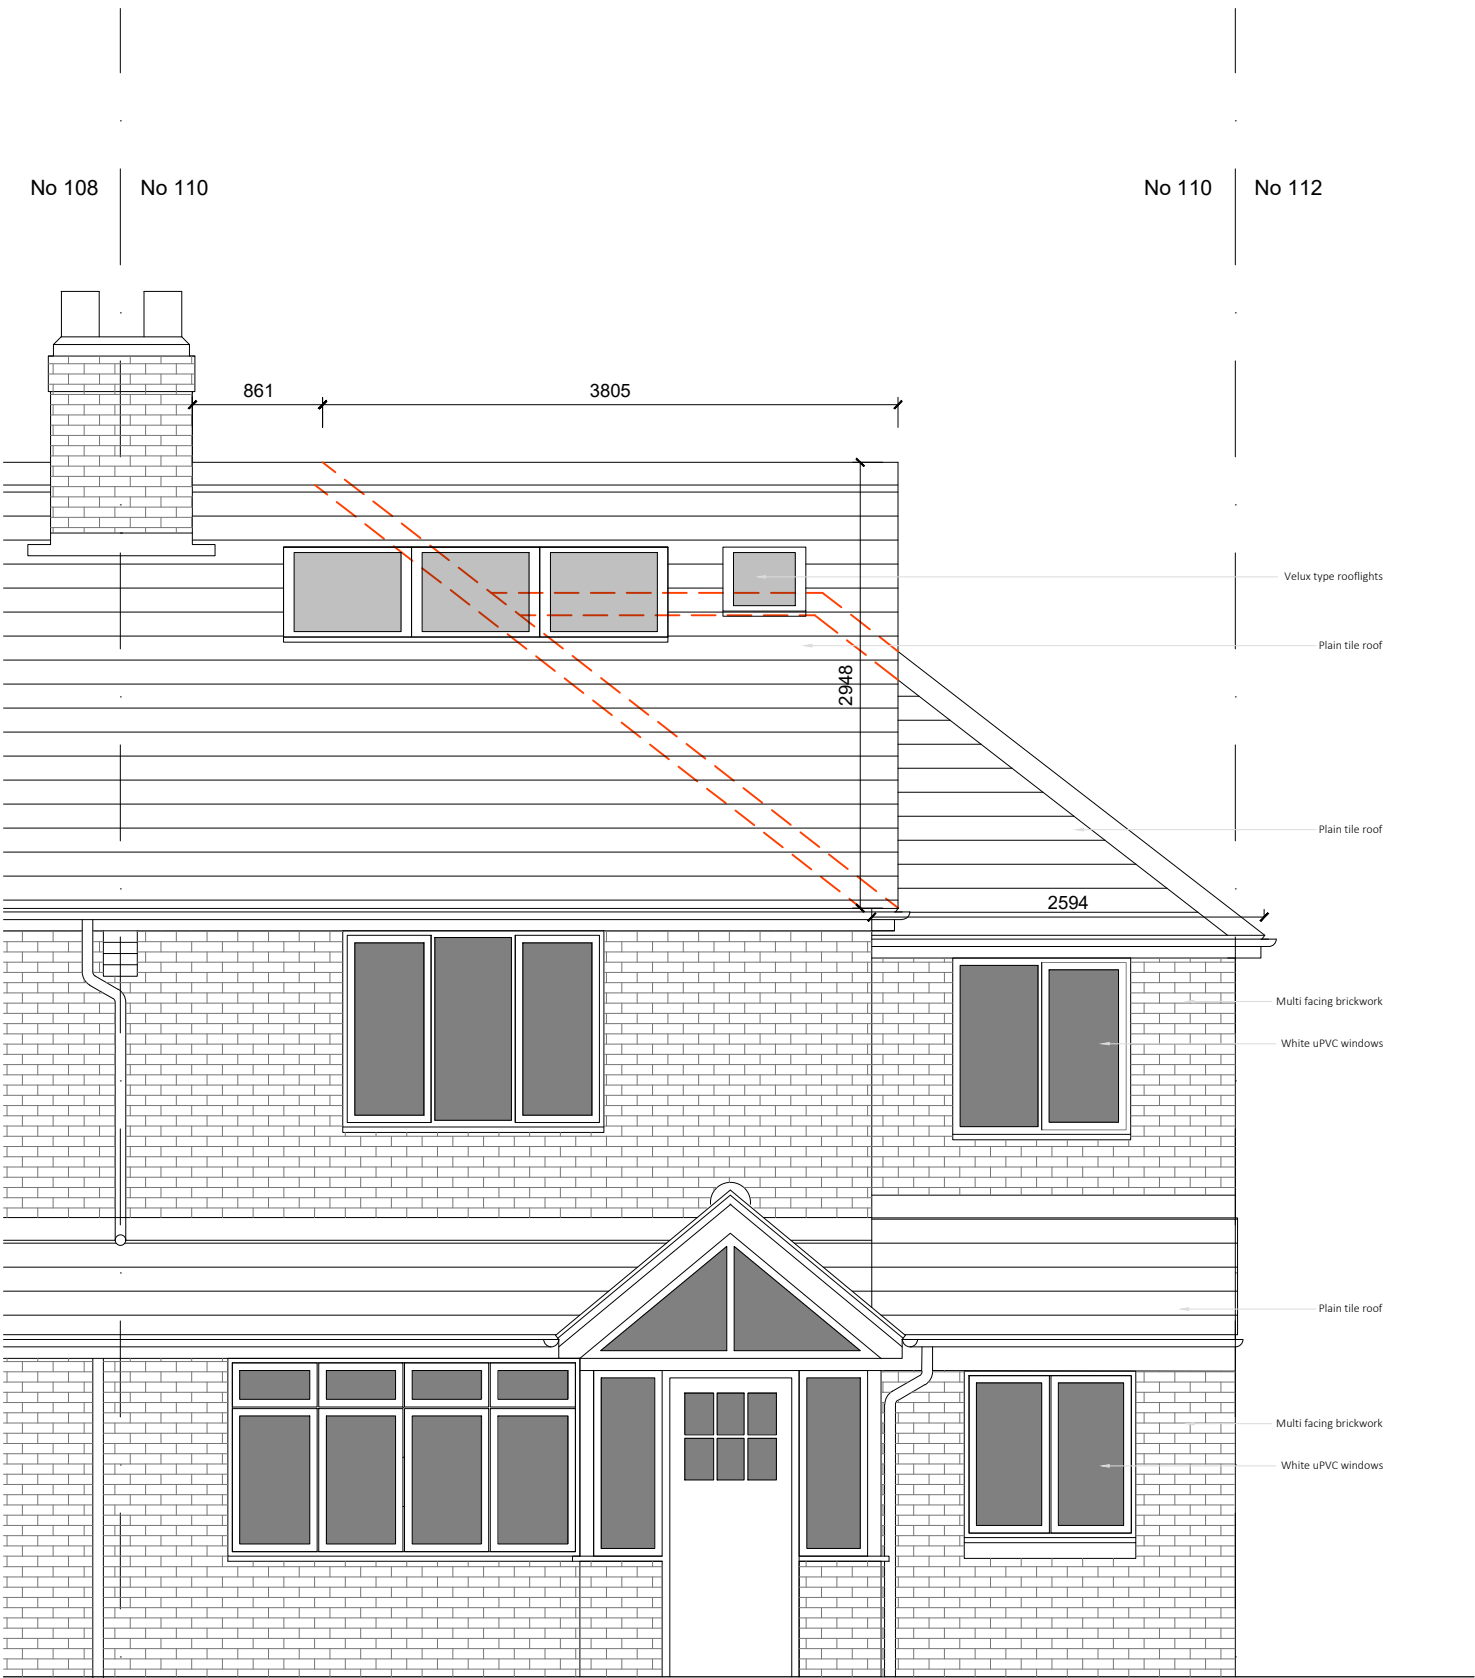


Front Elevation as Proposed
1:50 @ A1

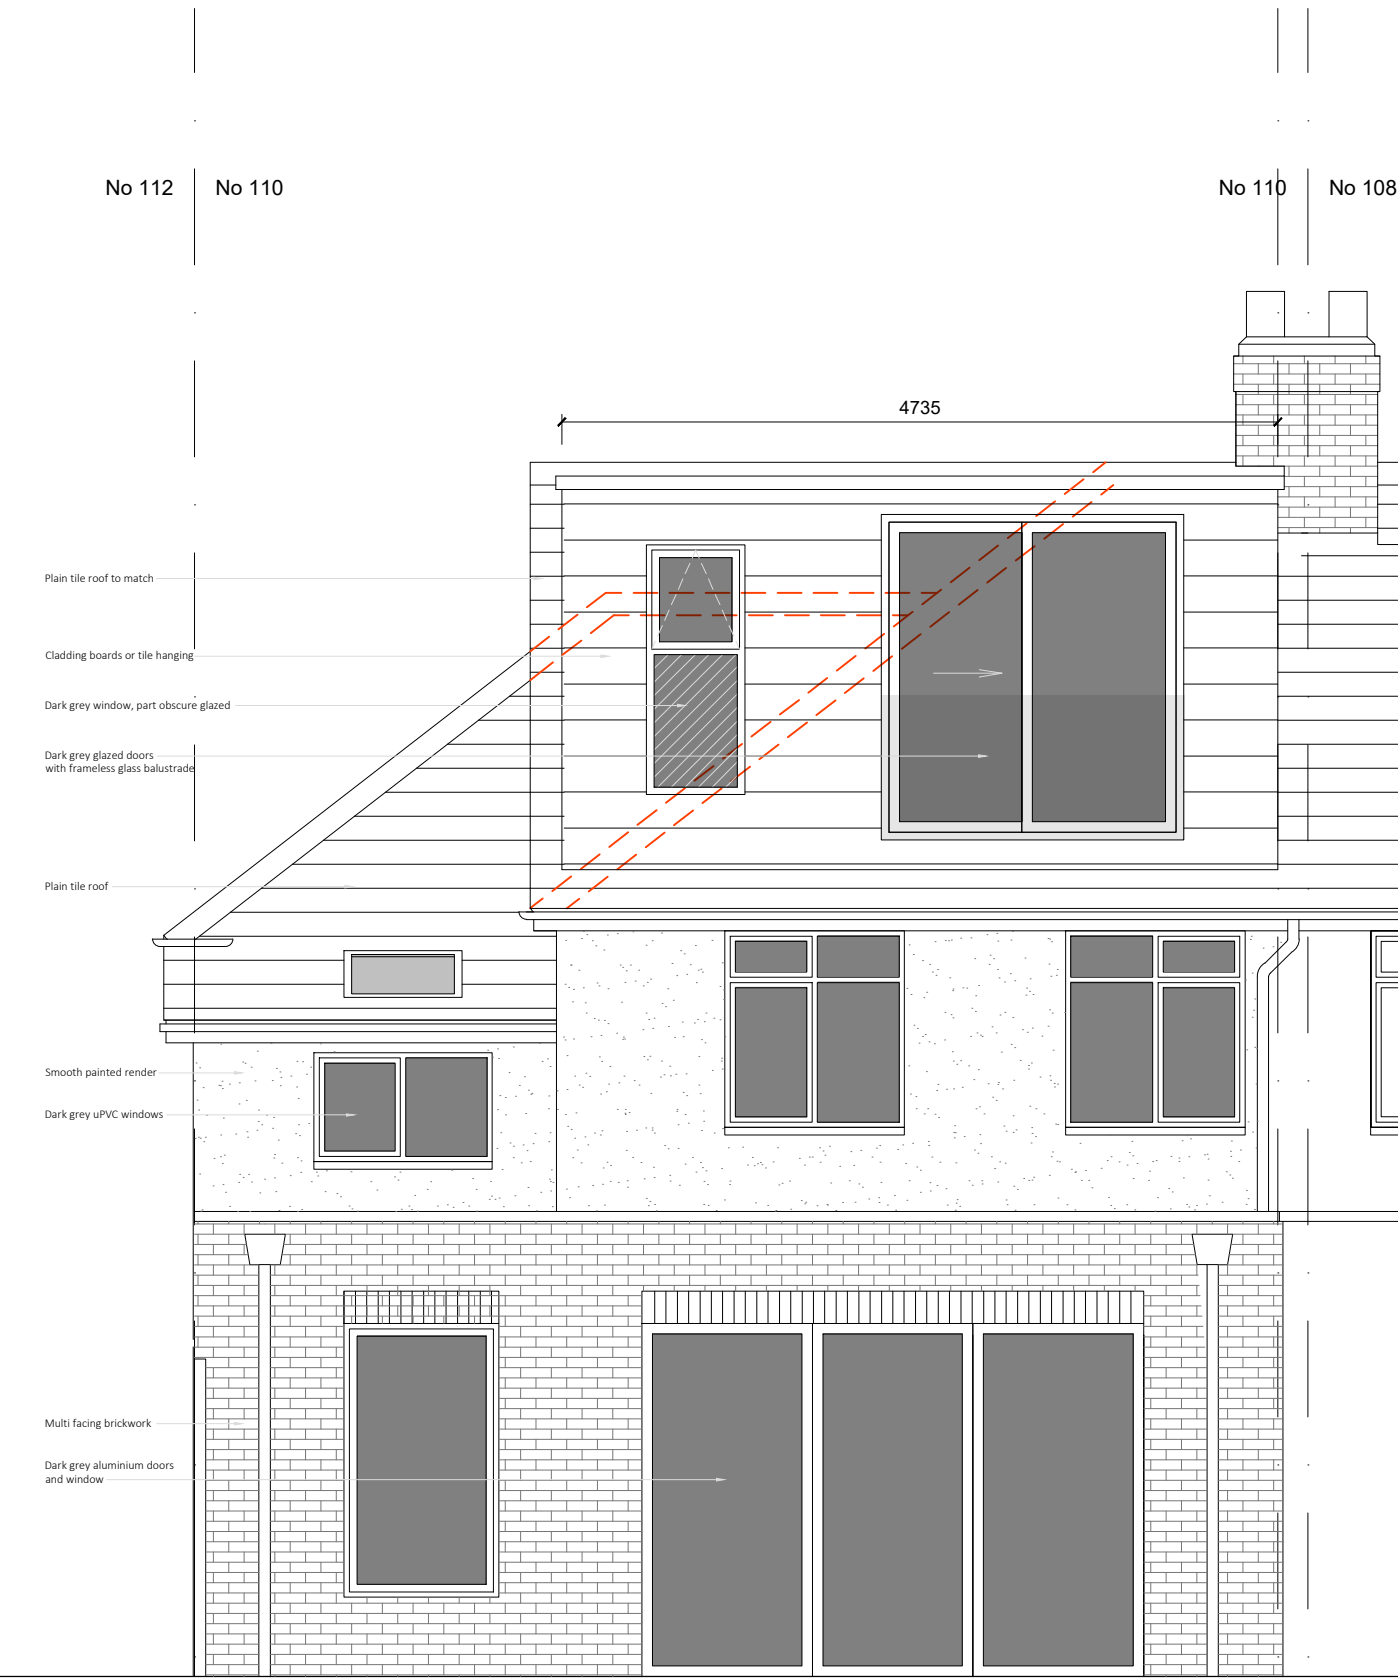

Rear Elevation as Proposed
1:50 @ A1

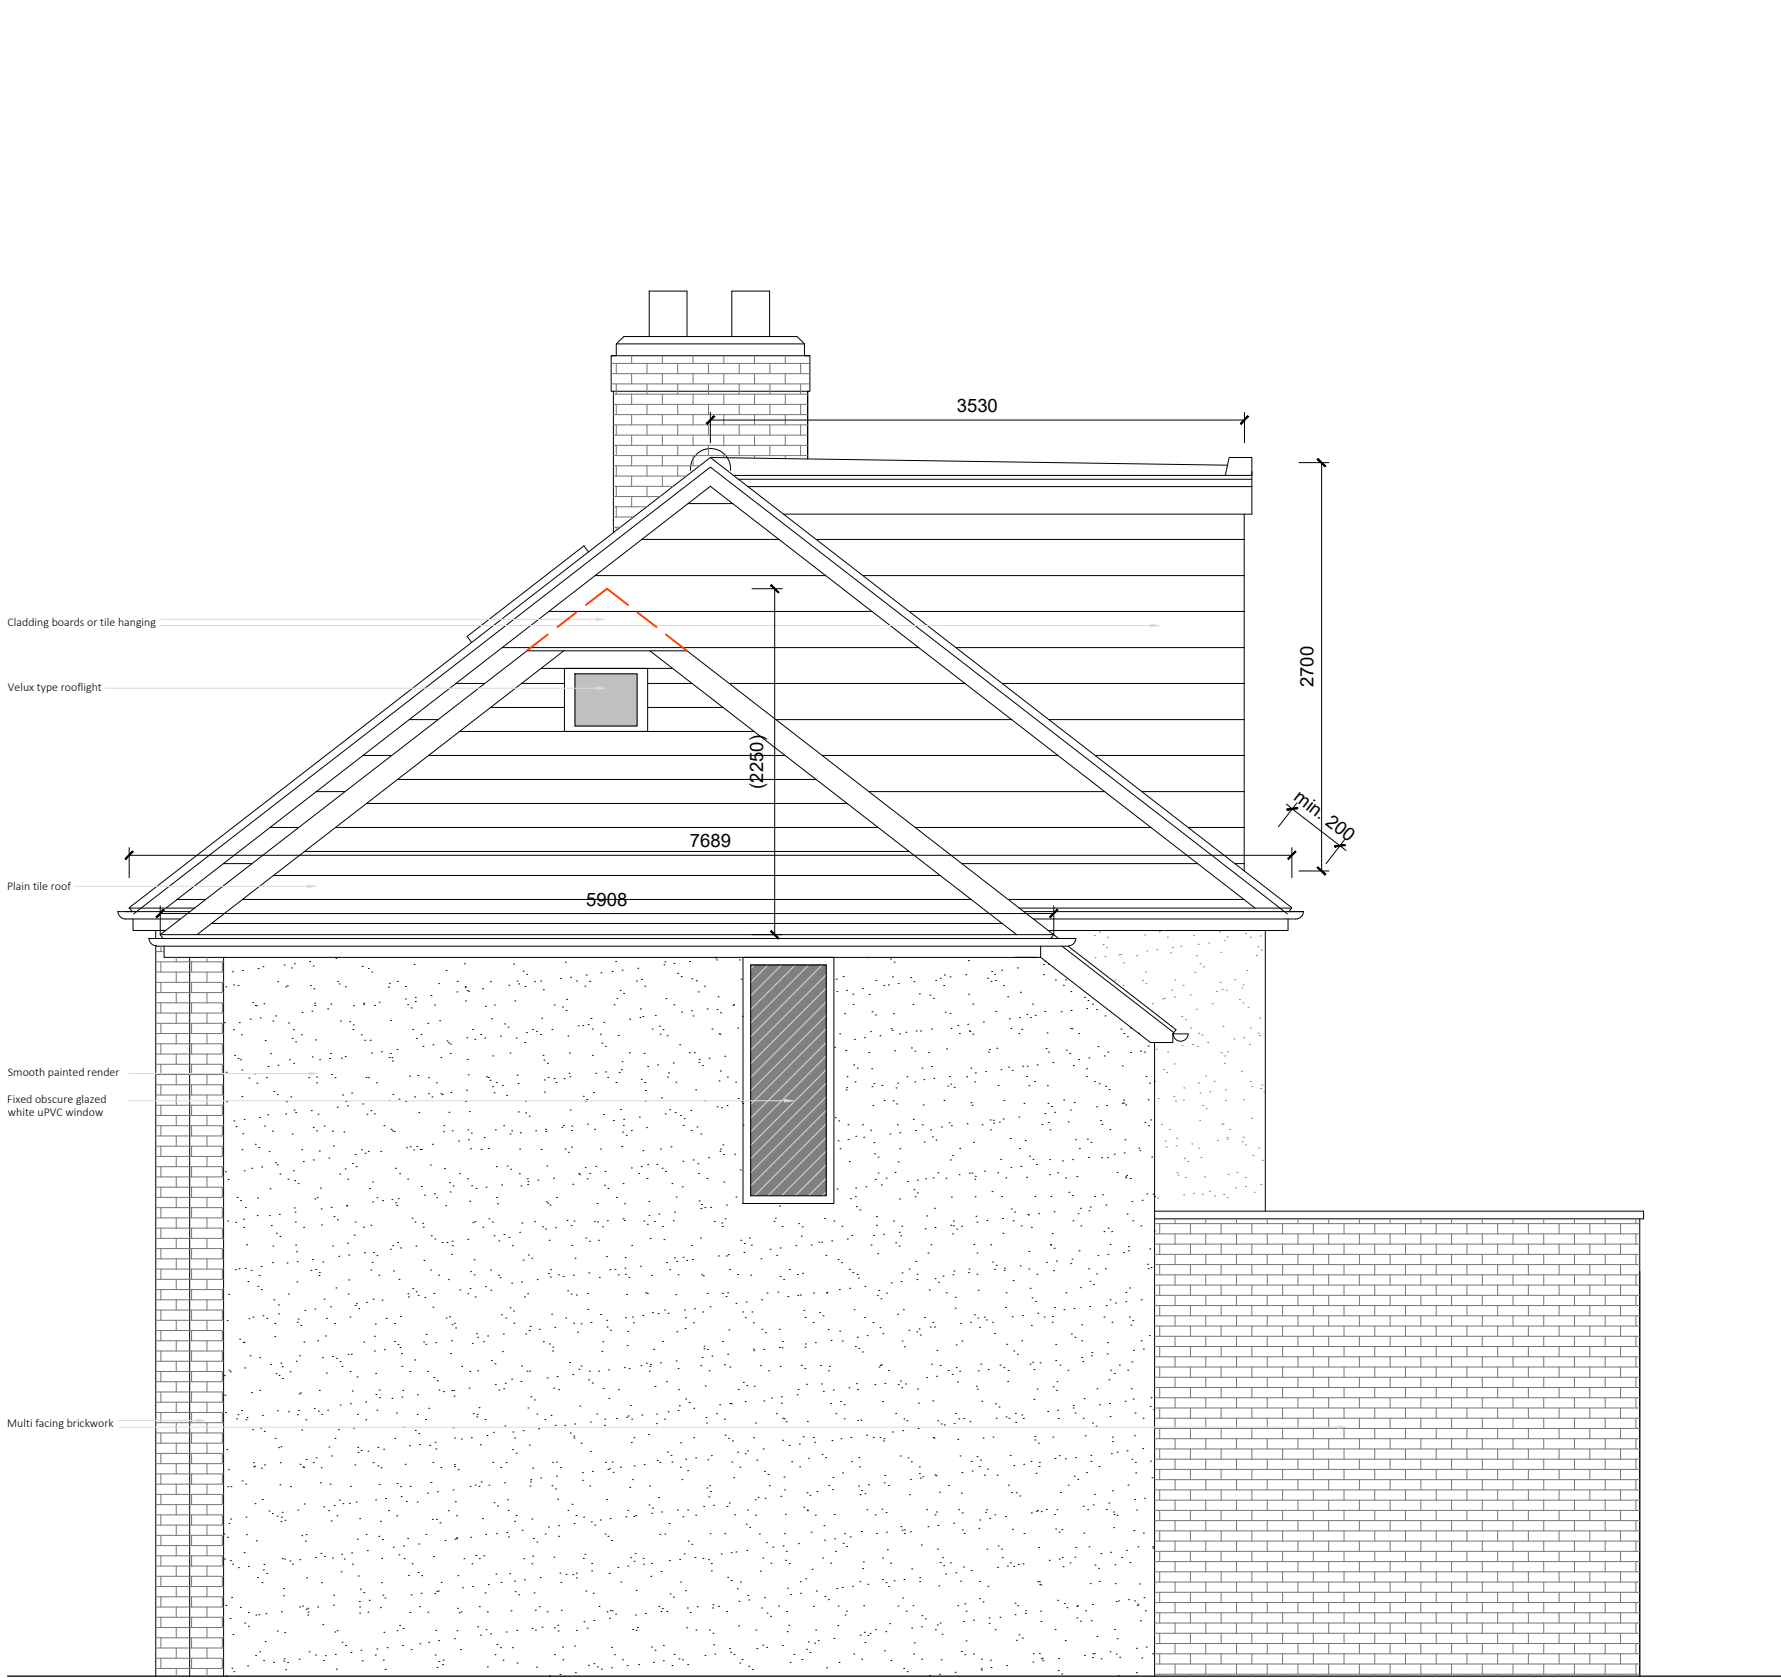

Side (North) Elevation as Proposed
1:50 @ A1

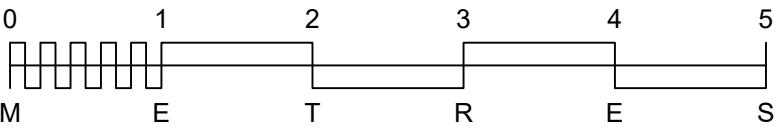

A	27.03.25	Updated for Planning
REV	DATE	DESCRIPTION

This drawing should be read in conjunction with all other drawings. Do not scale.
All Dimensions must be site checked.
Copyright © Catherine Whitby Architects



Drawing Status
PLANNING
Project
Mr Whitby 110 College Lane Hurstpierpoint
Title
Existing and Proposed Elevations

Project No. 02505	Drawn By cw	Checked By cw
Drawing No. 002	Scale 1:50 @ A1	Date Mar 25
Revision A		