




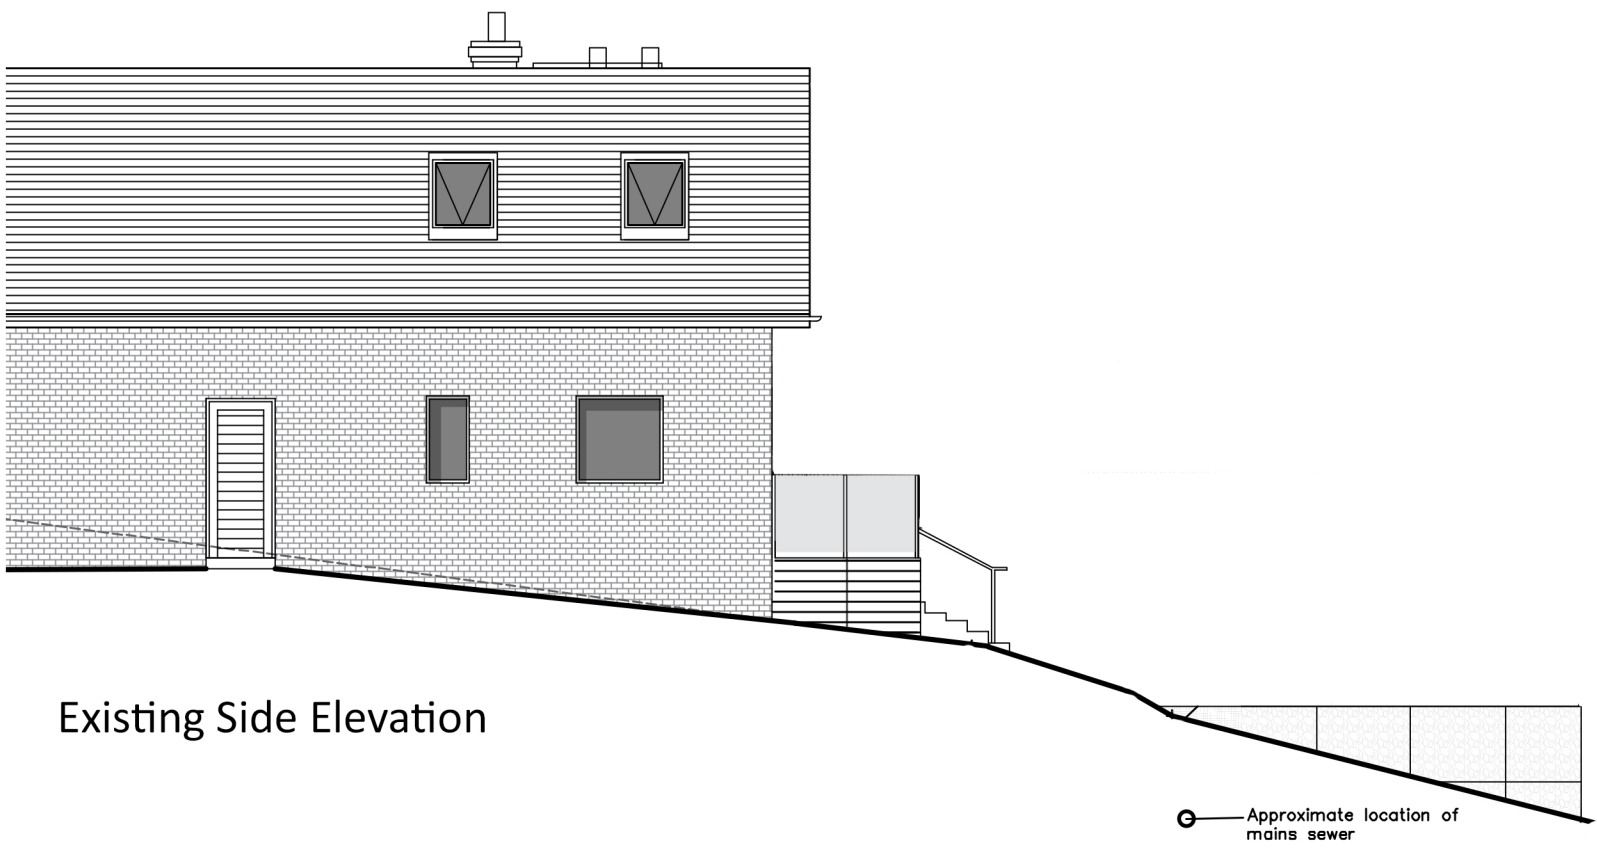


Existing Side Elevation

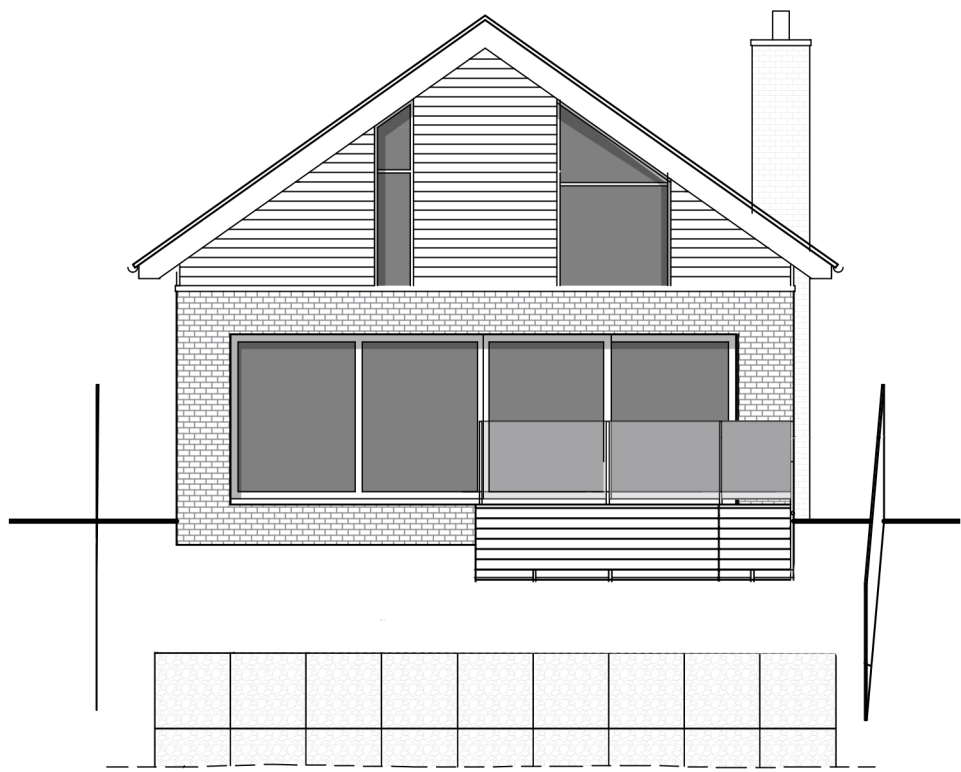


Existing Rear Elevation

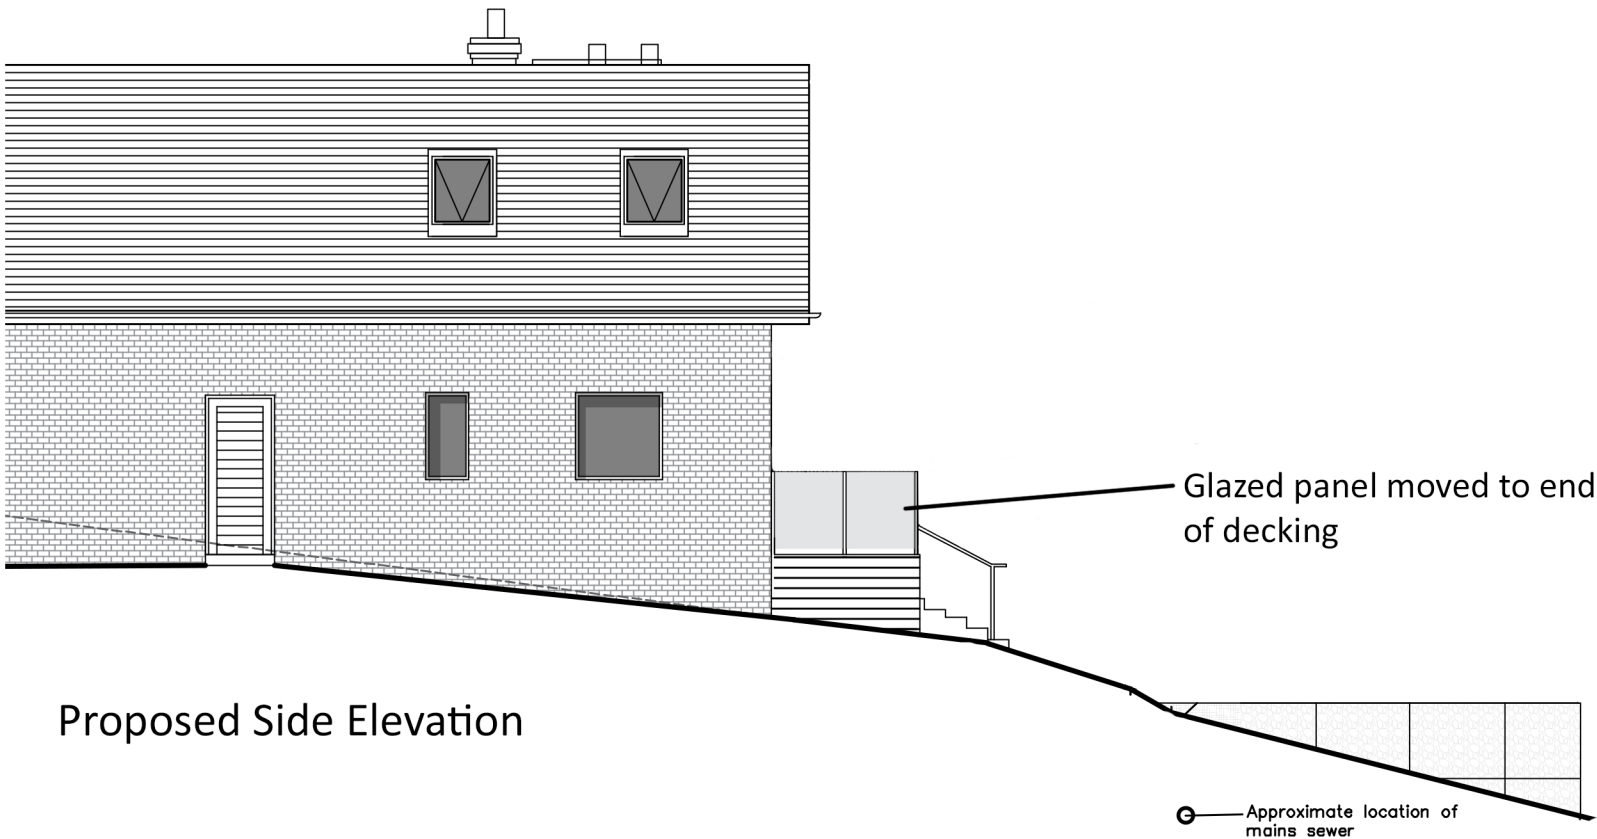

Proposed Side Elevation

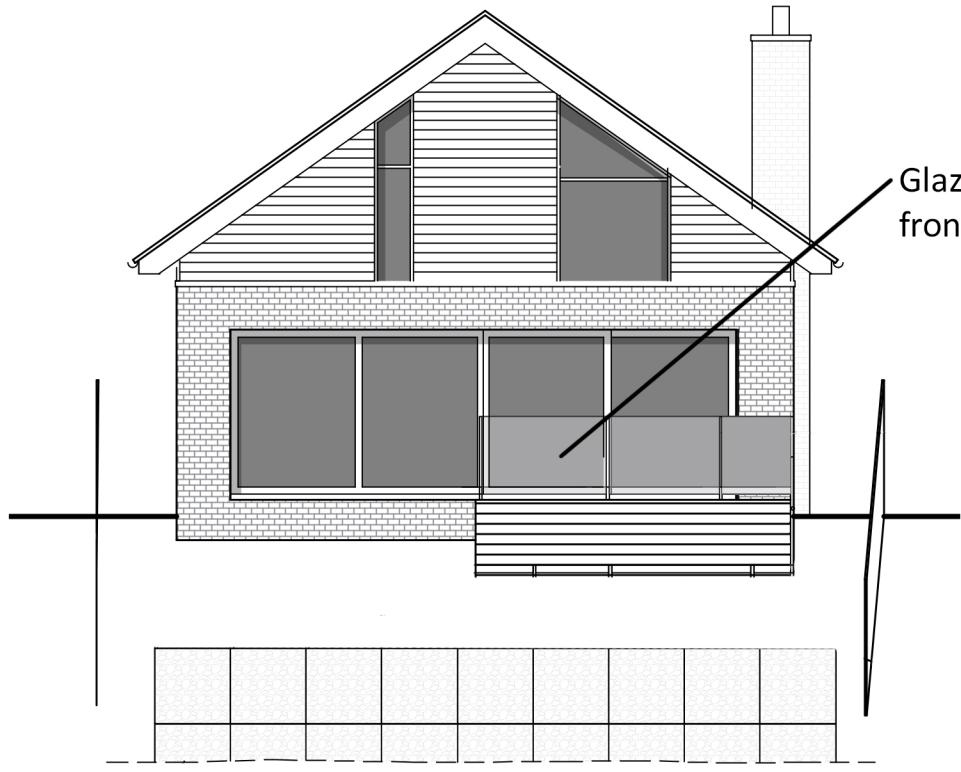

Proposed Rear Elevation

 

JTA
Jonathan Talley
Architects Limited

Client
Mr and Mrs Taylor
Project
15a Harlands Close
Haywards Heath
RH16 1PS
Drawing
Existing and Proposed Elevations

PLANNING

Drawing Number	Date
068-001-300 A	March 2025
Scale	Paper Size
1:100	A3
Drawn JT	Checked JT

E-mail info@jtalimited.co.uk
Telephone 07956 870 019
Web www.jtalimited.co.uk

All dimensions to be verified on site.
Unauthorized reproduction of information herein is strictly forbidden. Copyright 2022
Jonathan Talley Architects Limited is the trading name of Jonathan Talley Architects Limited, a limited company registered
in England and Wales with registered number 13707071 whose registered office is at 16 Cornhill Avenue, Haywards
Heath, RH17 5LP