


HAZARD WARNING SCHEDULE	
HAZARD	COMMENT/ACTION
Contamination	Confirmation of prior removal of asbestos from site to be obtained and asbestos survey to be carried out by trained persons.
Risk of Collapse	Contractor to plan and manage any works proposed to existing embankment/retaining structures and excavations to prevent risk of collapse to workers and others.
Falling from Height	Any works at height to be carried out by a suitable trained persons with a suitable risk assessment & method statement.
Existing Services	Relevant authorities to be consulted prior to commencement of works to determine appropriate location and extent of existing services. Locations to be confirmed by suitably trained persons. All existing services should be located and marked appropriately and all contractors must be notified of their presence. Refer to utility survey records for further information.

HAZARD WARNING SCHEDULE	
HAZARD	COMMENT/ACTION
Service Vehicles and Deliveries	Close proximity to neighbouring school, church and residential properties will require suitable method of signage to be provided and appropriate actions taken to ensure safety while manoeuvring when accessing site. Liaison required with school management prior to any work commencing.
Roof Access and Maintenance	Appropriate access and ridge protection to be provided to allow roof access to maintain PV. Sufficient hand standing and ground level to be provided to take load of cherry picker. Rear gutter to be cleaned and maintained from MEWP at ground level.
Noise and disturbance to neighbours	All work to be carried out within agreed working hours in order to limit disturbance to neighbours.
Risks associated with L16s located with L15s	Risks intrinsic to L16's store method are proscribed in document 2.6.885 2023 Design Risk Register*.

© Whittam Cox Architects - Disclaimer:

This drawing is copyright of WCEC Group Ltd trading as Whittam Cox Architects, and shall not be reproduced nor used for any other purpose without the written permission of the Architects. This drawing must be used in conjunction with all other related drawings and documentation and it is the contractors responsibility to ensure full compliance with the Building Regulations. Do not scale from this drawing, use figured dimensions only. It is the contractors responsibility to check and verify all dimensions on site. Any discrepancies to be reported immediately. If IN DOUBT ASK.

MATERIALS not in conformity with relevant British or European Standards/Codes of practice or materials known to be deleterious to health & safety must not be used or specified on this project.

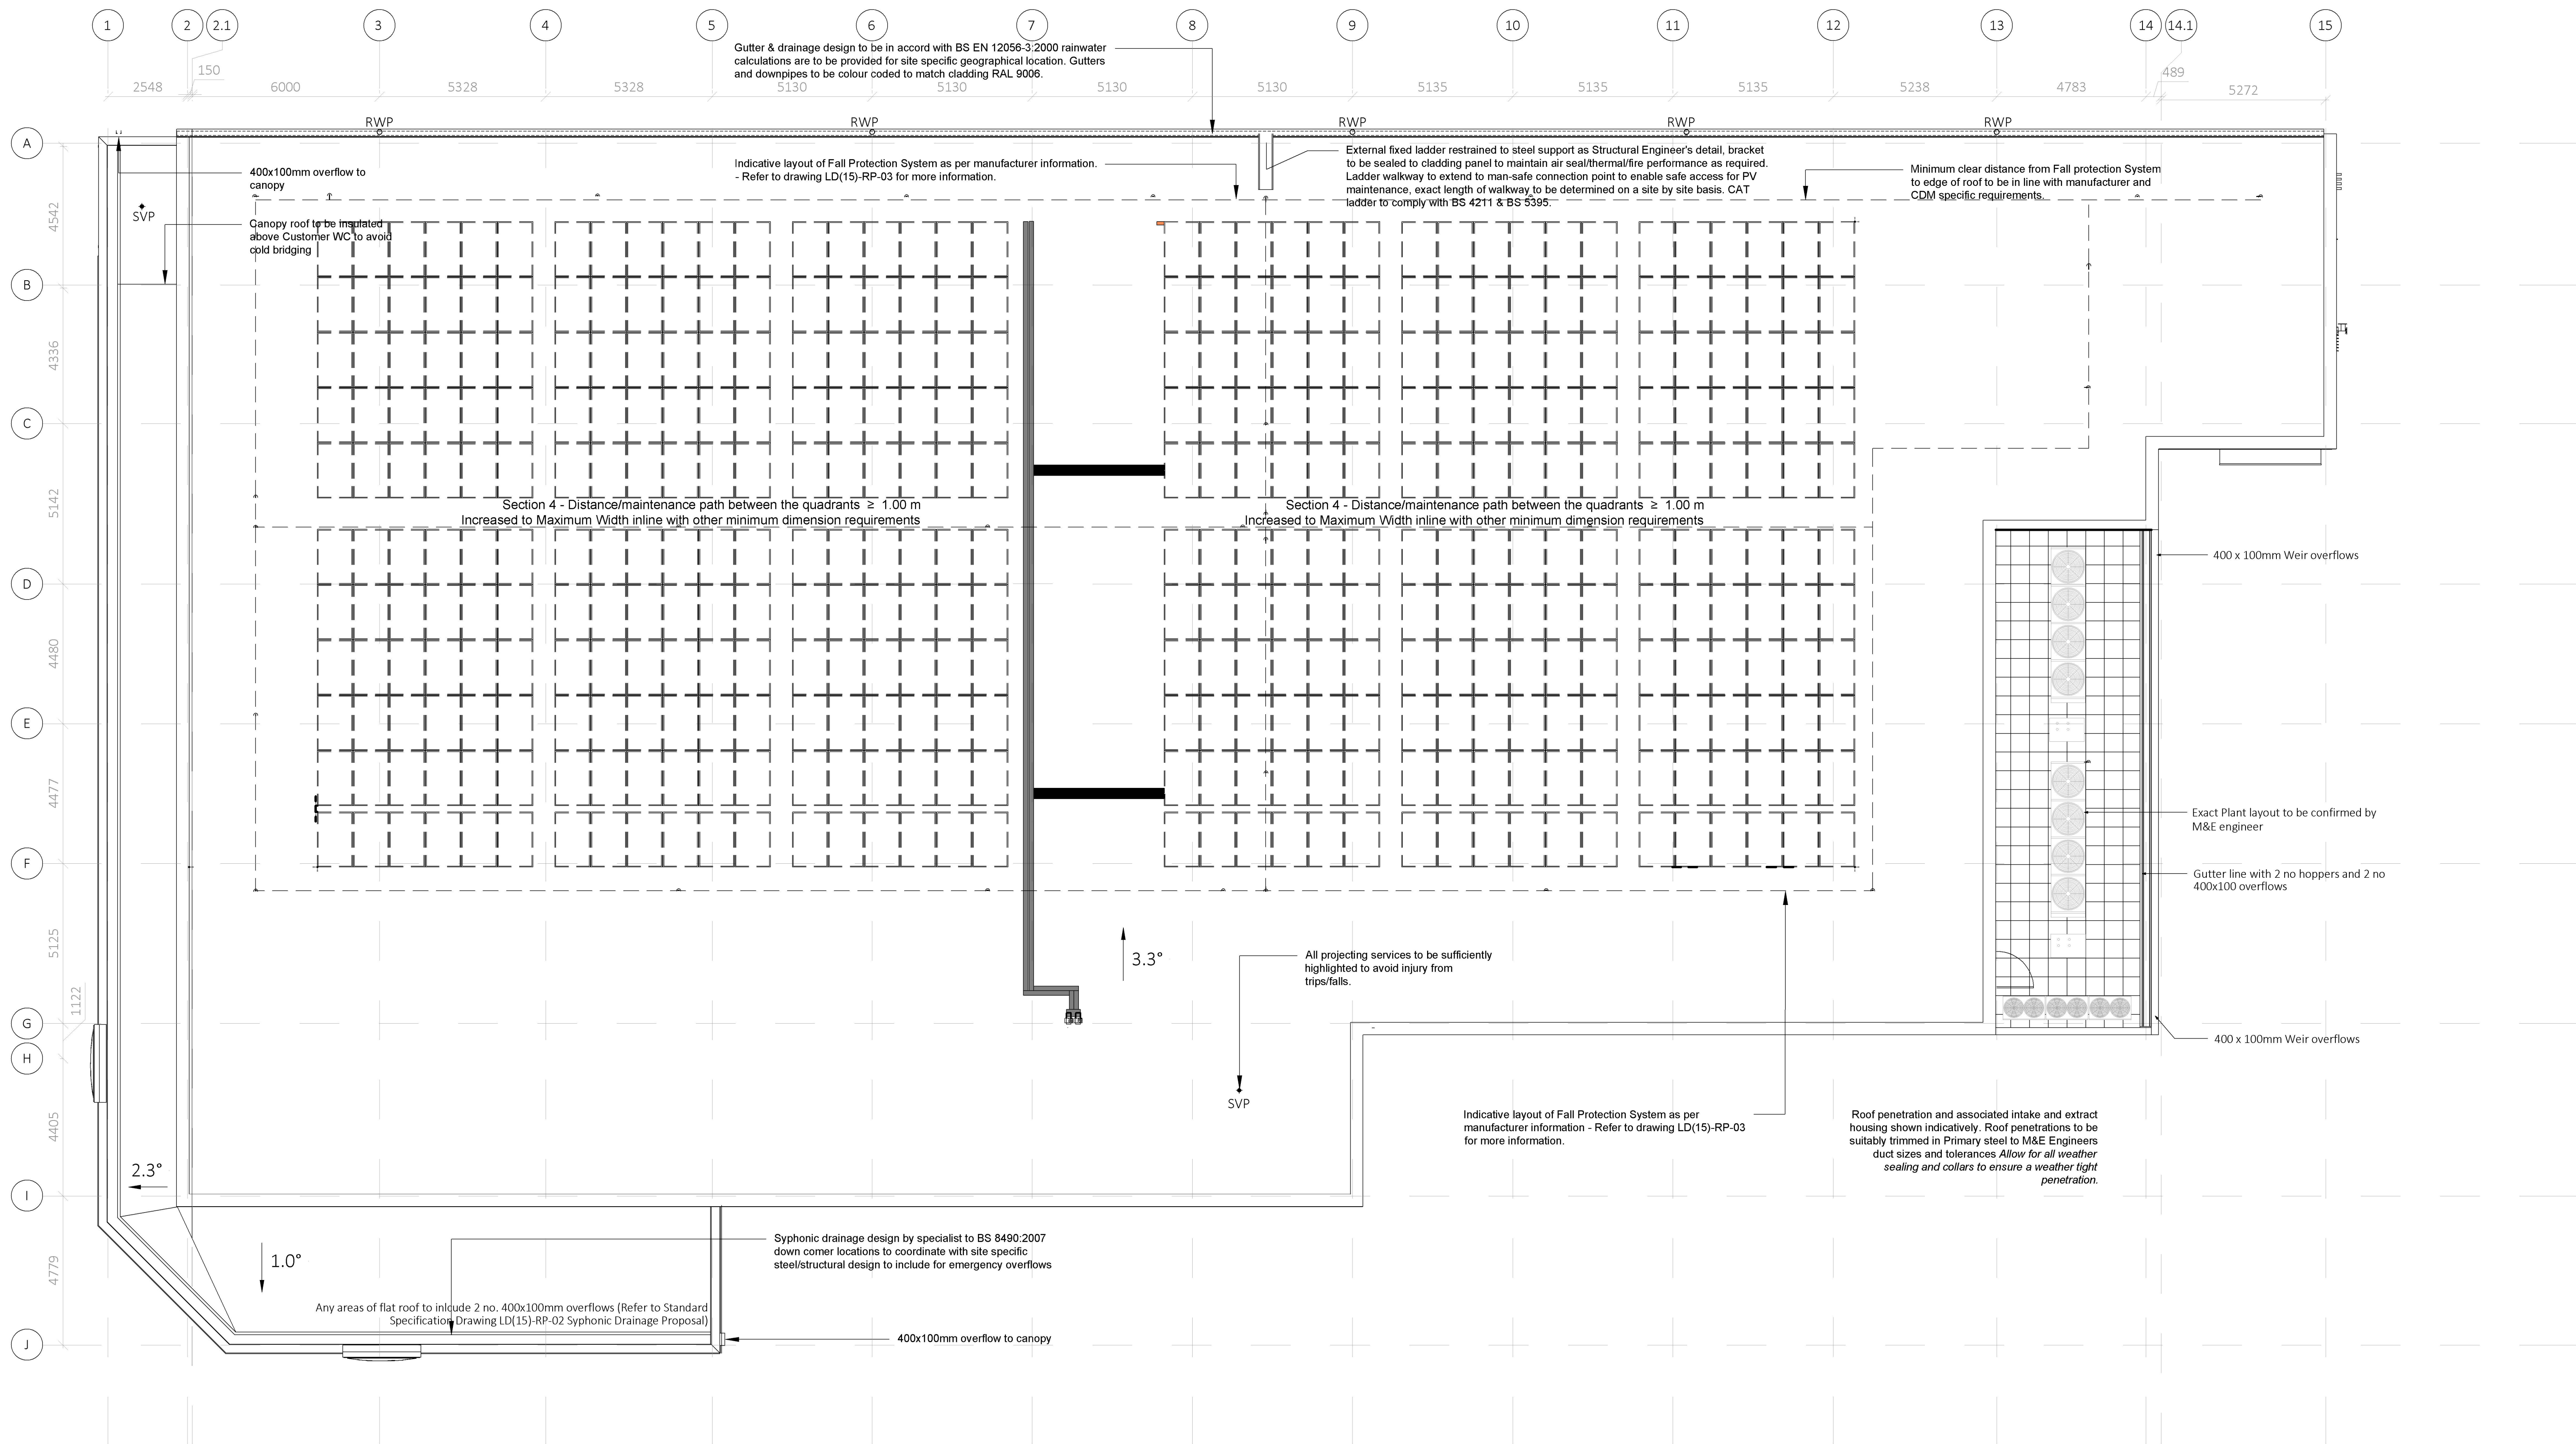

T05	2020/1/29 - PV layout updated.	CG/WF	
T04	21/1/2024 - Sales area reduced to 22.6m	WT/DC	
T03	22/1/2024 - updated to incorporate canopy chamber	CG/WF	
T02	20/02/24 - Roofing Plant incorporated	WT/DC	
T01	29/02/24 - Final issue	MRB/WF	
No.	Type	Description	Drawn/Chkd By

LIDL GREAT BRITAIN LIMITED

PROJECT
EAST GRINSTEAD
LONDON ROAD

TITLE
PROPOSED GA ROOF PLAN

DRAFTING STATUS

Tender	
CRIMIN	CHECKED

SCALE AS SHOWN @ A0

DATE 09/09/24

V.A. Litvinov / Chesterfield / 01246 290261

Whittam
ARCHITECTS / **Cox**
London / 020 3388 0019
Leeds / 0113 468 2450
whittamcox.com

Project	Originator	Volume	Level	Type	Role	Number	Position
---------	------------	--------	-------	------	------	--------	----------

PROPOSED GA ROOF PLAN
SCALE 1:100

