


FOR PLANNING
PURPOSES ONLY

NOT FOR CONSTRUCTION

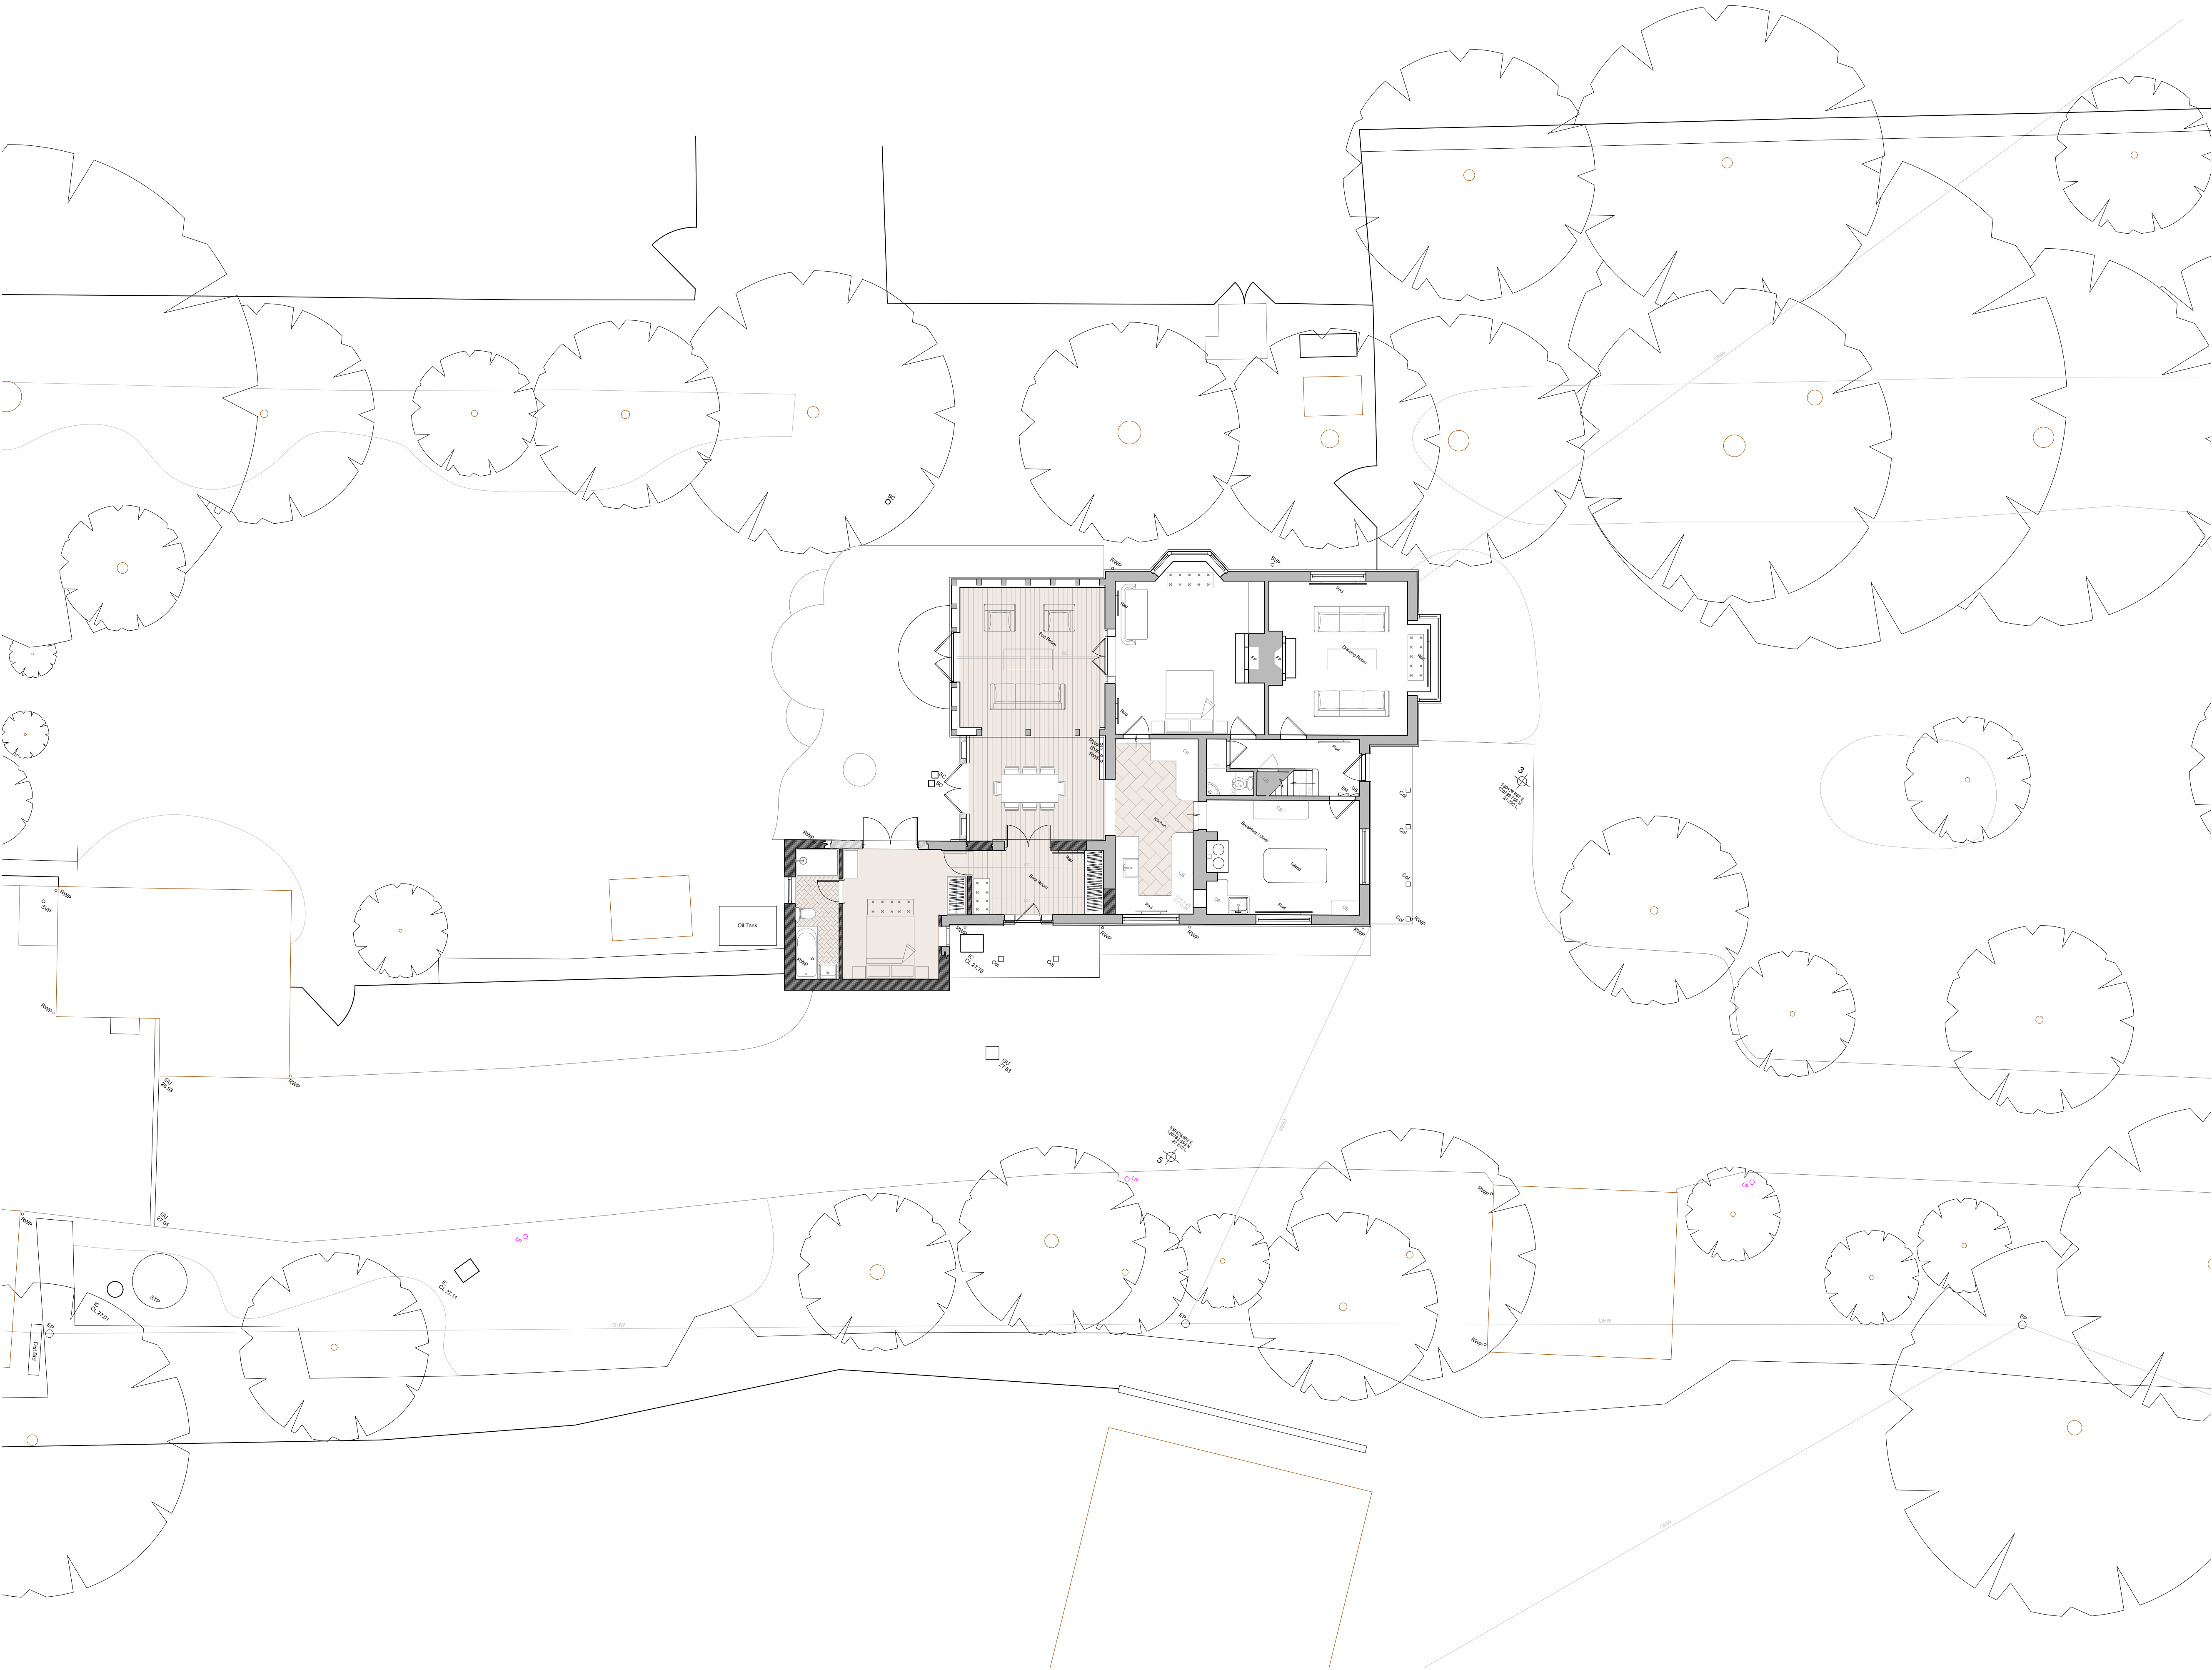

GROUND FLOOR PLAN IN CONTEXT - AS PROPOSED
SCALE @ 1:100 ON AN A1 SHEET

REV.	DATE	BY	AMENDMENT		CHK.

PLANNING


2 Lucastes Mews, Paddockhall Road,
Haywards Heath,
West Sussex, RH16 1HE
(01444) 452604
hh@gouldbaxter.co.uk
www.gouldbaxter.co.uk

NOTES:
DO NOT SCALE OFF THIS DRAWING UNLESS FOR PLANNING PURPOSES.
CHECK ALL DIMENSIONS ON SITE BEFORE ANY WORK IS COMMENCED.
ALL GOODS MATERIALS AND WORKMANSHIP MUST CONFORM WITH
CURRENT BUILDING REGULATIONS, BRITISH STANDARDS AND CODES OF
PRACTICE.
COPYRIGHT OF THIS DRAWING IS RETAINED BY GOULD PROPERTY
CONSULTANTS LLP T/A GOULD-BAXTER AND IT MUST NOT BE REPRODUCED
WITHOUT WRITTEN CONSENT.

CLIENT: Mr & Mrs Collins		
PROJECT: Bridge Farm House Cuckfield Road Burgess Hill RH15 8RE		
DRAWING: Ground Floor Plan in Context As Proposed		
DATE: 08.07.2025	SCALE AT A1: 1:100	DRAWN BY: AE CHECKED BY: *
JOB NO. GH926	DRAWING NO. PL.10	REV. .