




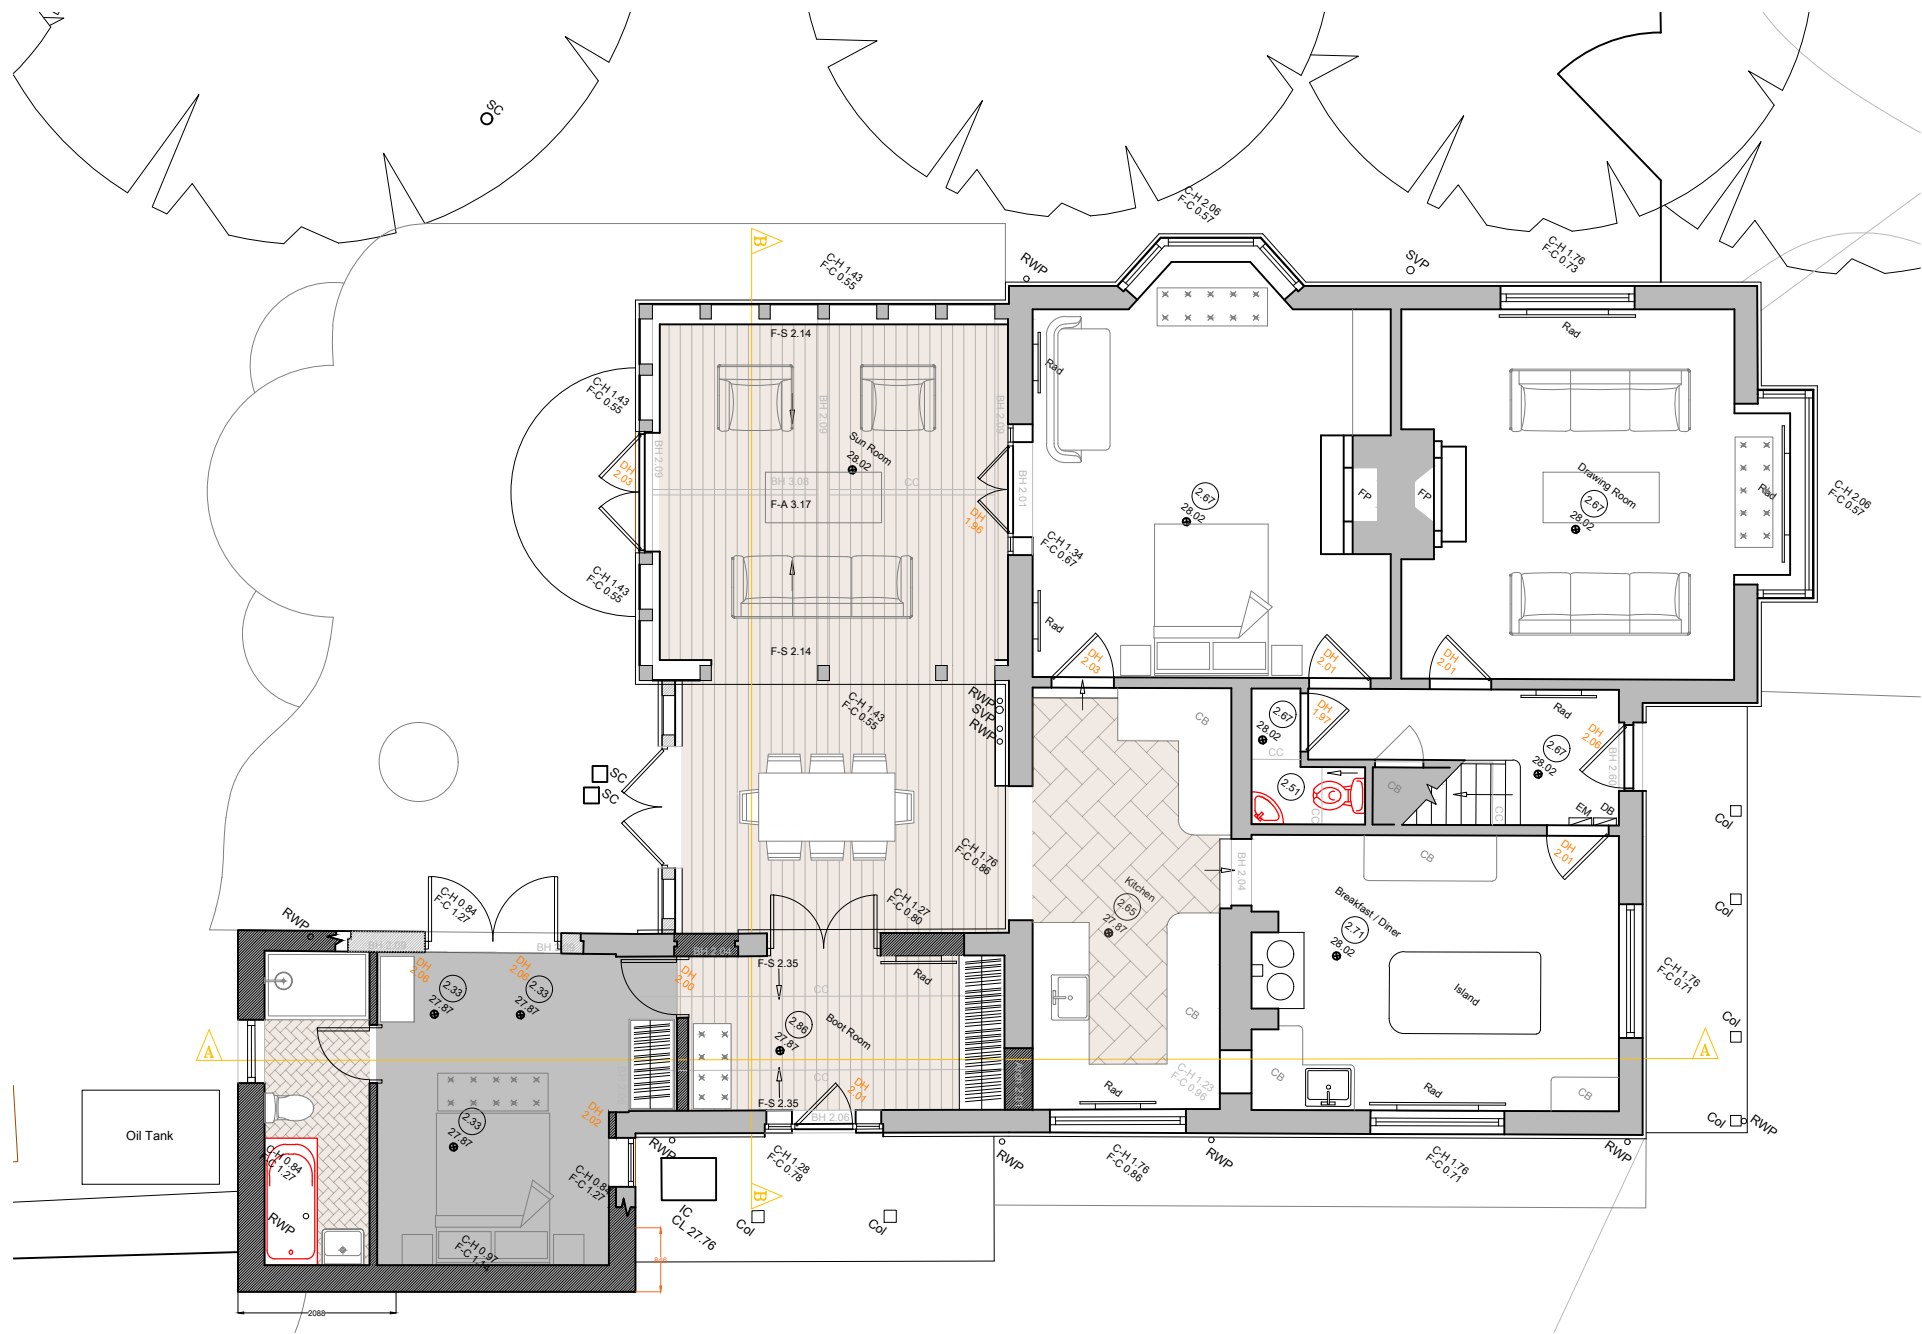

GROUND FLOOR PLAN - AS PROPOSED
SCALE @ 1:100 ON AN A1 SHEET

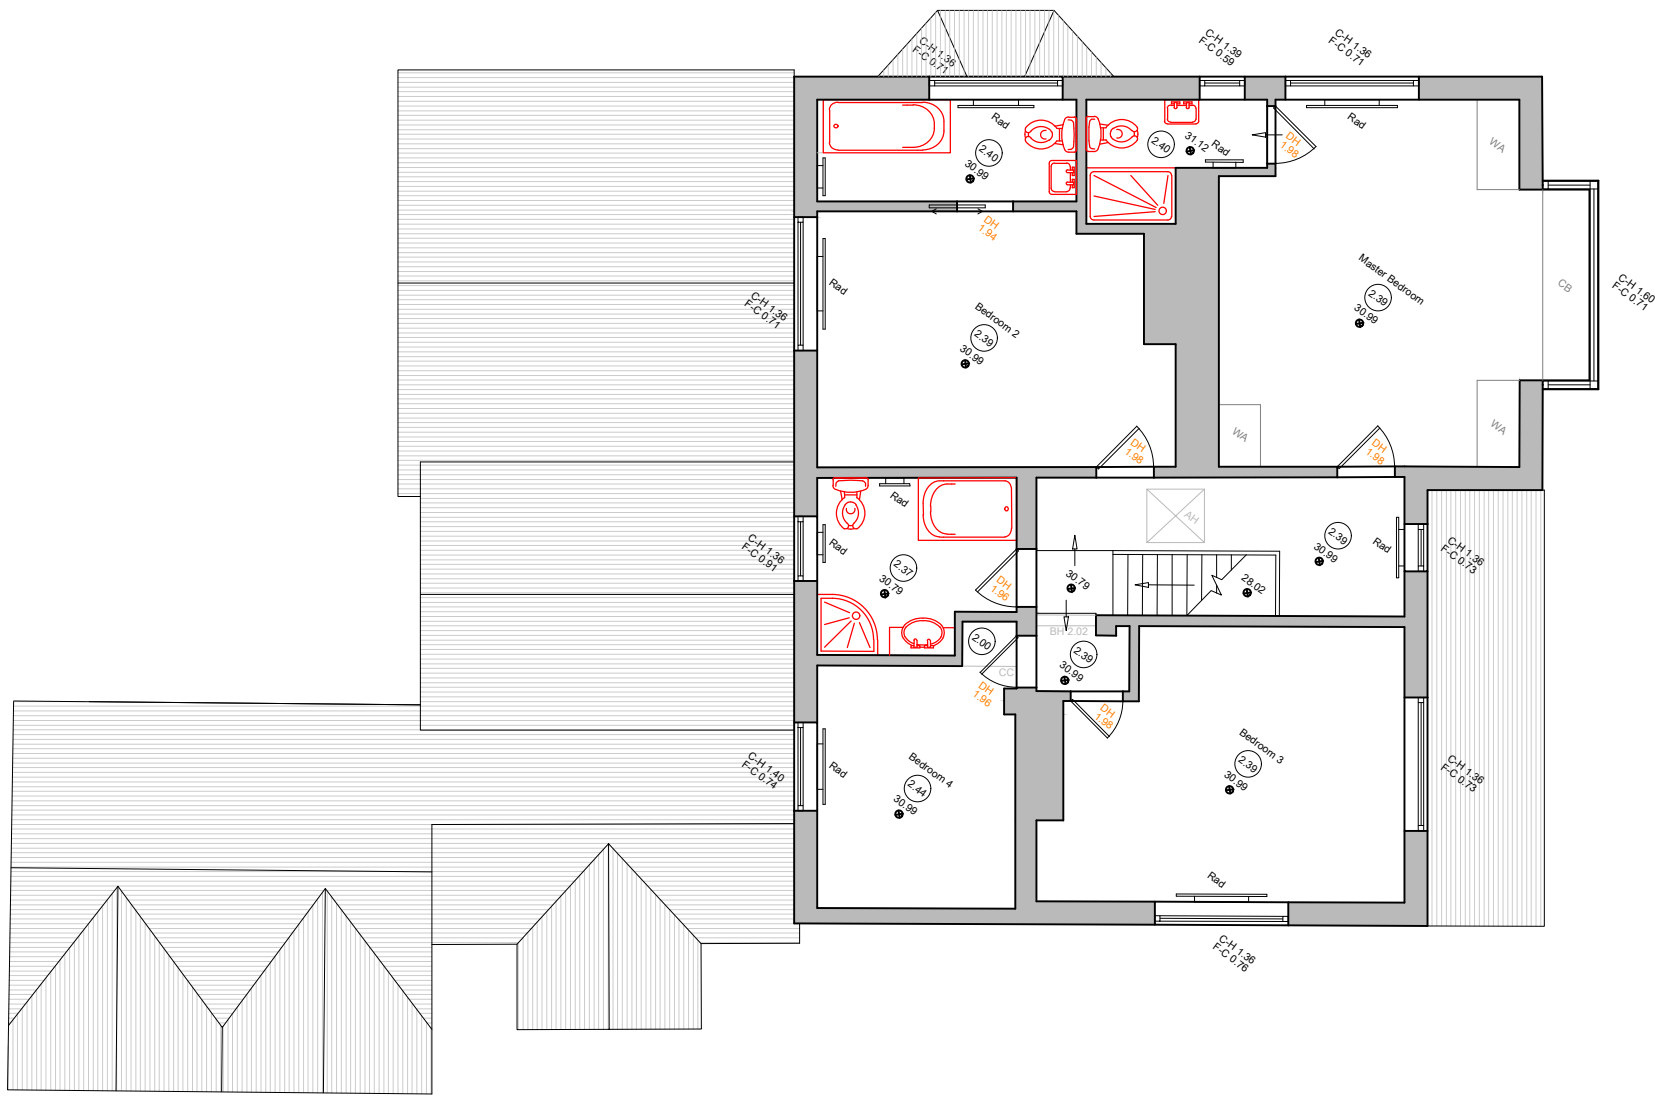

FIRST FLOOR PLAN - AS PROPOSED
SCALE @ 1:100 ON AN A1 SHEET

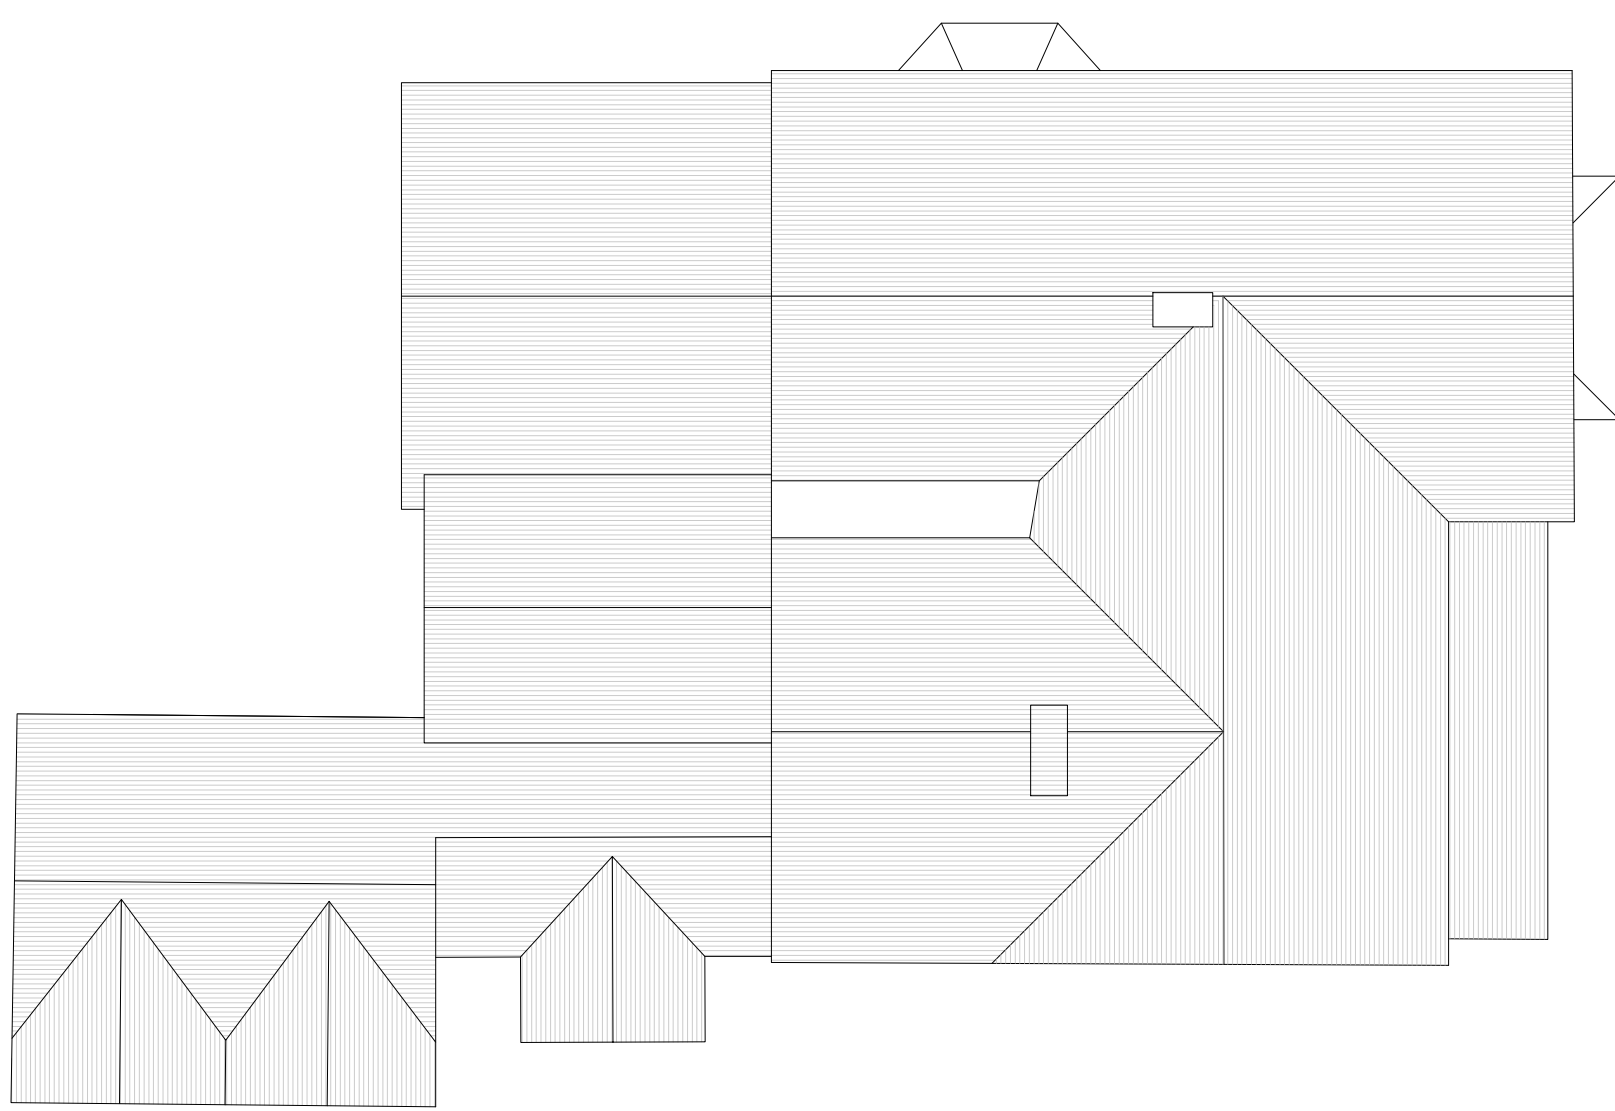

ROOF PLAN IN CONTEXT - AS PROPOSED
SCALE @ 1:100 ON AN A1 SHEET



FRONT ELEVATION IN CONTEXT - AS PROPOSED
SCALE @ 1:100 ON AN A1 SHEET



SIDE ELEVATION - AS PROPOSED
SCALE @ 1:100 ON AN A1 SHEET



REAR ELEVATION - AS PROPOSED
SCALE @ 1:100 ON AN A1 SHEET



SIDE ELEVATION - AS PROPOSED
SCALE @ 1:100 ON AN A1 SHEET

REV.	DATE	BY	AMENDMENT	CHK.

PLANNING



2 Lucastes Mews, Paddockhall Road,
Haywards Heath,
West Sussex, RH16 1HE
(01444) 452604
hh@gouldbaxter.co.uk
www.gouldbaxter.co.uk

NOTES:
DO NOT SCALE OFF THIS DRAWING UNLESS FOR PLANNING PURPOSES.
CHECK ALL DIMENSIONS ON SITE BEFORE ANY WORK IS COMMENCED.
ALL GOODS MATERIALS AND WORKMANSHIP MUST CONFORM WITH
CURRENT BUILDING REGULATIONS, BRITISH STANDARDS AND CODES OF
PRACTICE.
COPYRIGHT OF THIS DRAWING IS RETAINED BY GOULD PROPERTY
CONSULTANTS LLP VIA GOULD-BAXTER AND IT MUST NOT BE REPRODUCED
WITHOUT WRITTEN CONSENT.

CLIENT:
Mr & Mrs Collins

PROJECT:
Bridge Farm House
Cuckfield Road
Burgess Hill
RH15 8RE

DRAWING:
General Arrangement
As Proposed

DATE: 08.07.2025	SCALE AT A1: 1:100	DRAWN BY: AE CHECKED BY: *
---------------------	-----------------------	-------------------------------

JOB NO. GH926	DRAWING NO. PL.12	REV. .
------------------	----------------------	-----------