

Planning Drawings


- 1. All Dimensions In Millimetres Unless Otherwise Stated
- 2. New Roof Tiles to match existing in type ,colour & face
- 3. New facing brickwork to match existing
- 4. The requirements of the party wall act should be observed
- 5.No part of the existing extension ,including Foundations and gutters, should encroach the property boundary

Elevations - Drawing Number PE 100725

Elevations Existing

Scale 1 : 100 2000mm


Front Elevation - East

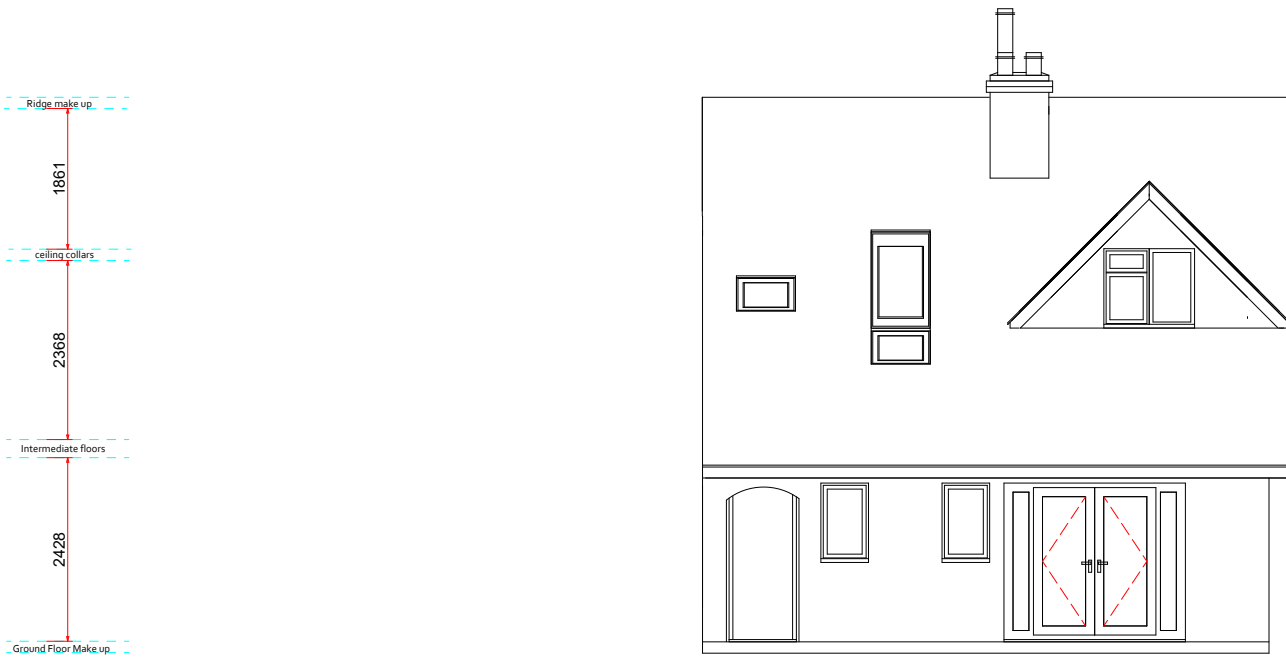

Rear Elevation - West



Side Elevation - North

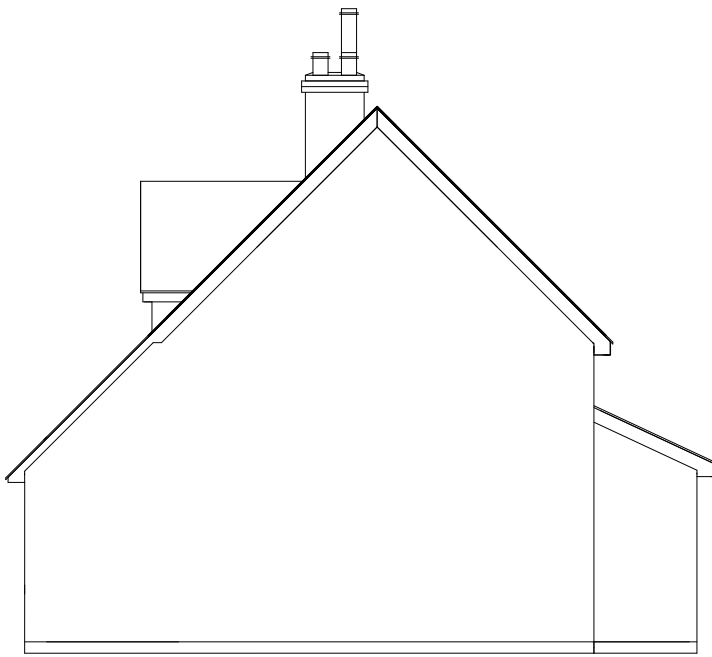

Side Elevation - South



Elevations Proposed

Scale 1 : 100 2000mm


Front Elevation - East



Rear Elevation - West



Side Elevation - North

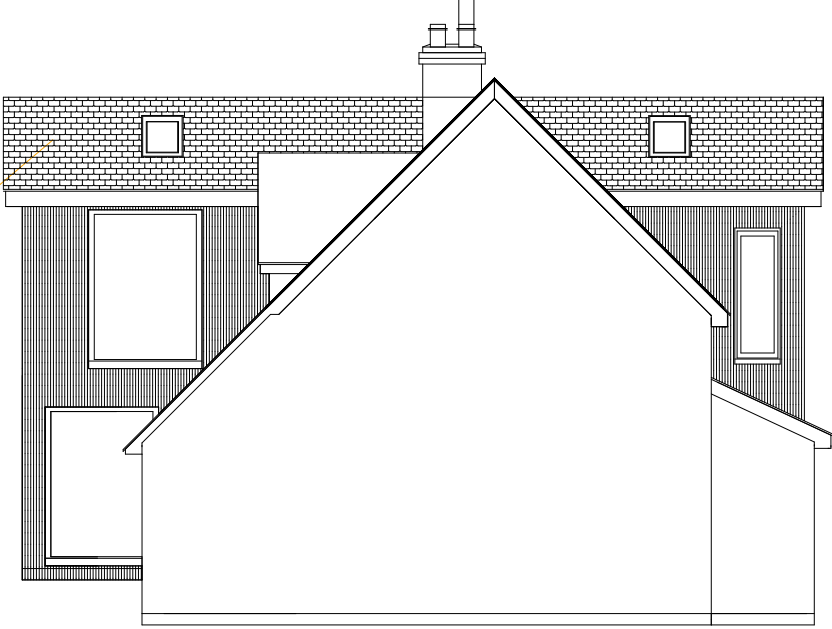

Side Elevation - South



THIS IS NOT A WORKING DRAWING.


The information provided is either for client information, planning consideration or shows compliance under the building regulations. It does not purport to provide all the information necessary to carry out construction works and could be subject to variation in detail.

ALL MEASUREMENTS TO BE CHECKED ON SITE
NOTE. FITMENT SUPPLIERS SHOULD TAKE SITE MEASUREMENTS
Prior to commencement of work on site, dimensions and particulars should be checked and any discrepancies reported immediately to Jones projects Architectural DO NOT SCALE.

Client - Ark Wingrove & Natalie de la Porte

Address - Nulli Secundus,
Church Lane,
Albourne,
Hassocks,
BN6 gBY.

Material schedule

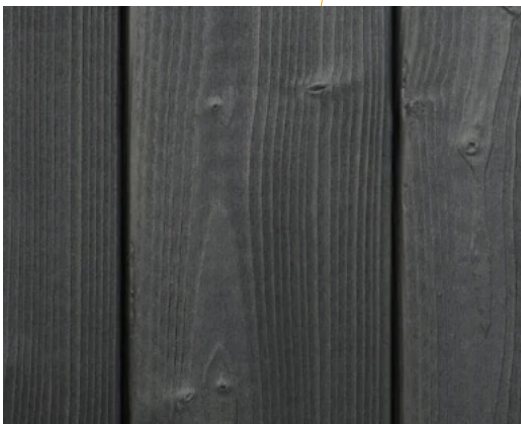

Vertical charred black wood




Windows & Door colour



Slate roof tile

Section Drawing

Scale 1 : 100 2000mm

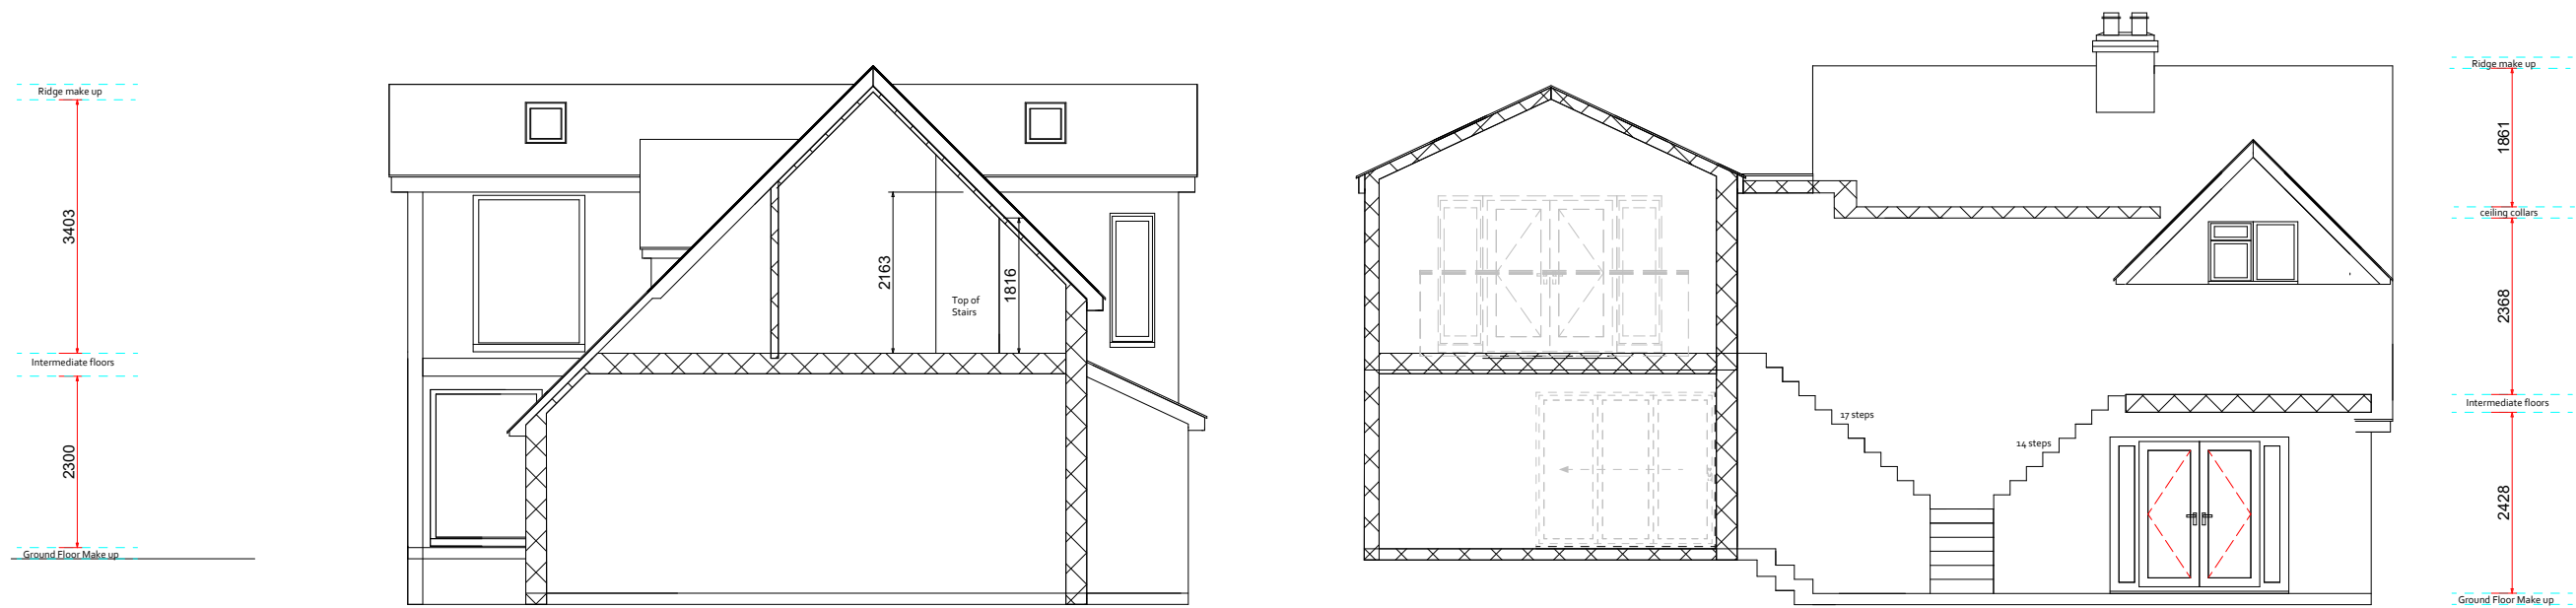

Page Size - A1 2000mm

