

Planning Drawings

- 1. All Dimensions In Millimetres Unless Otherwise Stated
- 2. New Roof Tiles to match existing in type ,colour & face
- 3. New facing brickwork to match existing
- 4. The requirements of the party wall act should be observed
- 5.No part of the existing extension ,including Foundations and gutters, should encroach the property boundary


Layout - Drawing Number PL 100725

Photographic Survey


Existing Layout

Scale 1 : 100 2000mm


Ground floor

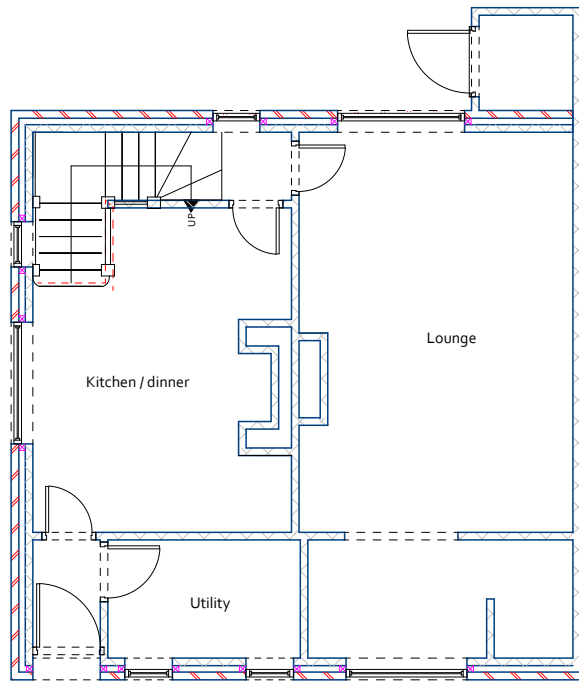

First floor

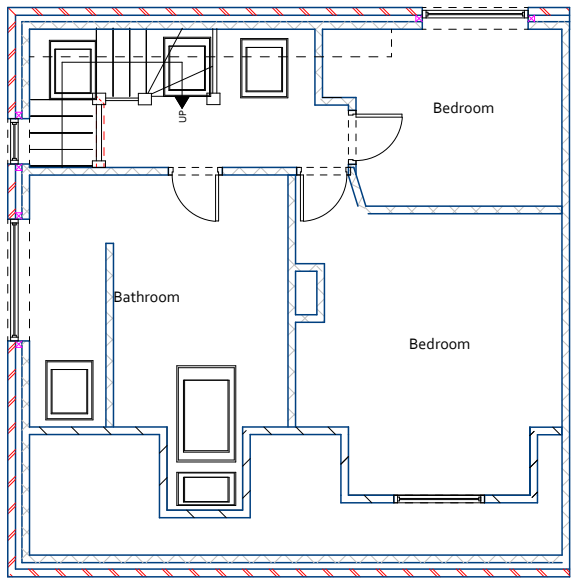


Roof Plan

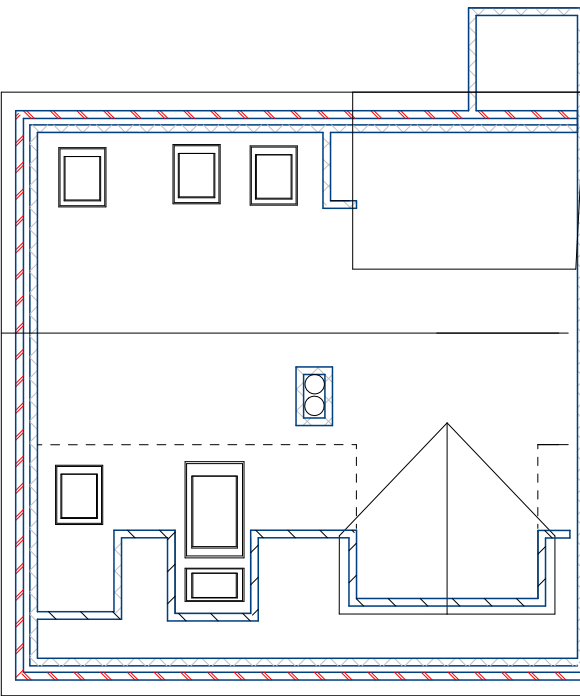


Proposed Layout

Scale 1 : 100 2000mm


Ground floor

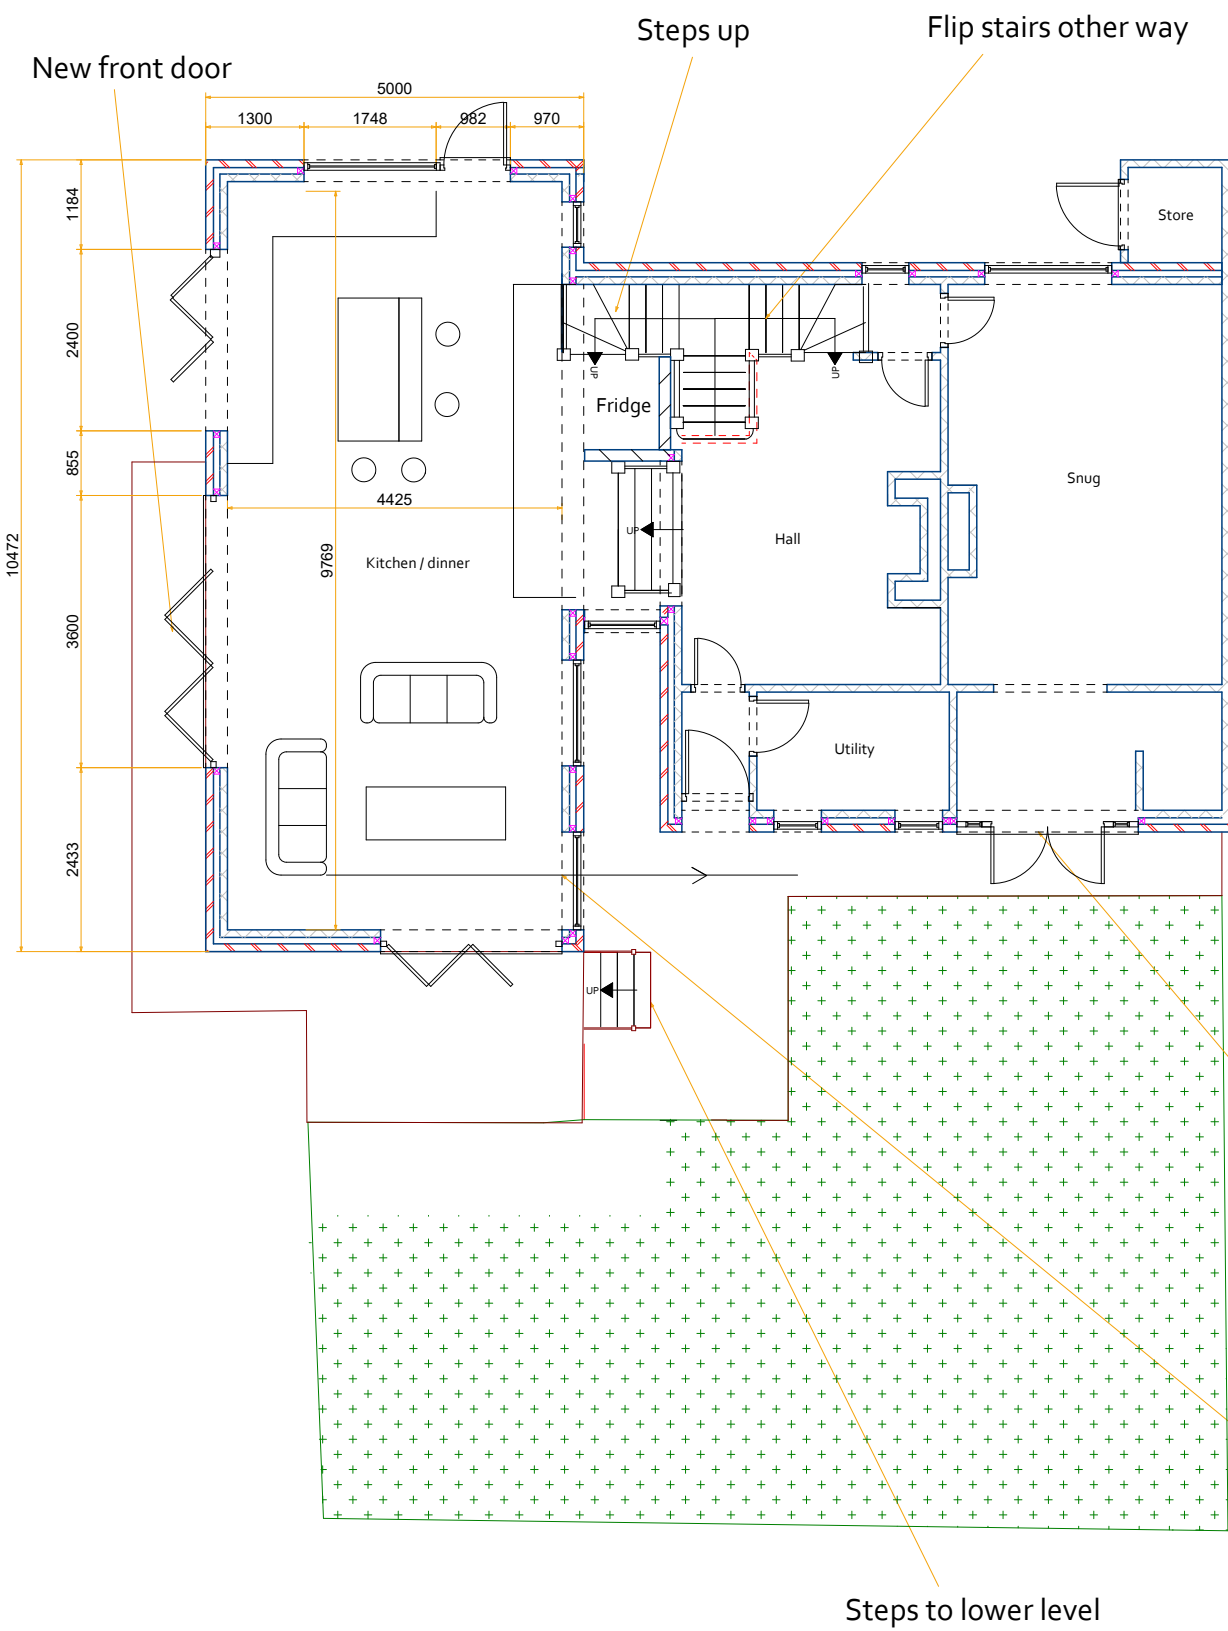

First floor

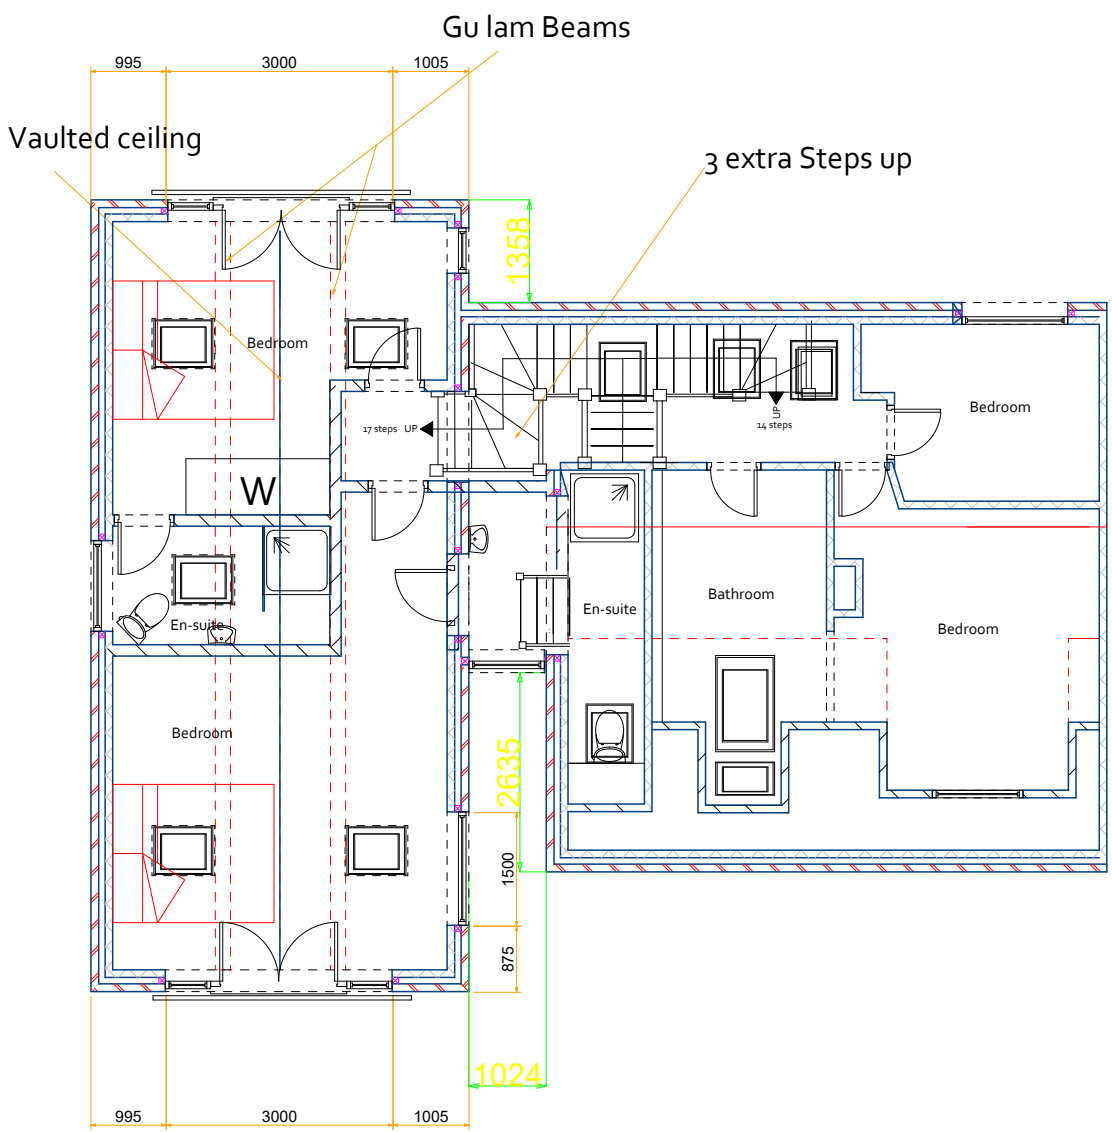

Roof Plan - with velux plan

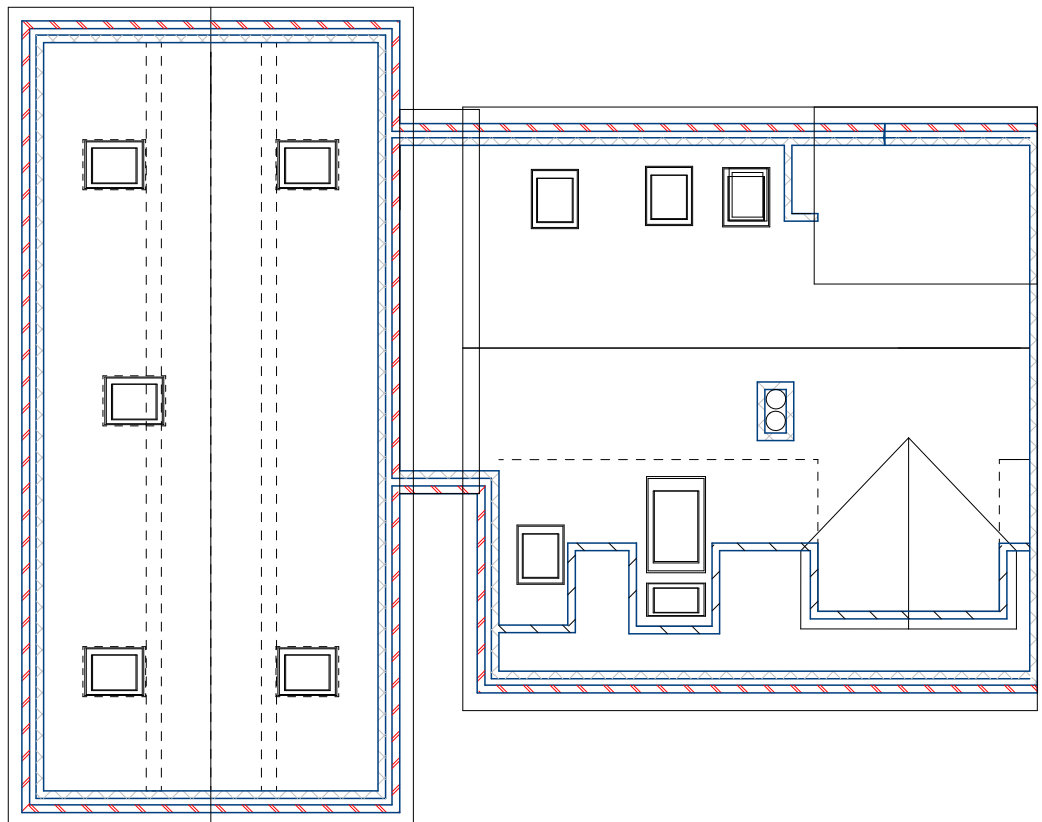

THIS IS NOT A WORKING DRAWING.

The information provided is either for client information , planning consideration or shows compliance under the building regulations. It does not purport to provide all the information necessary to carry out construction works and could be subject to variation in detail.

ALL MEASUREMENTS TO BE CHECKED ON SITE
NOTE. FITMENT SUPPLIERS SHOULD TAKE SITE MEASUREMENTS

Prior to commencement of work on site, dimensions and particulars should be checked and any discrepancies reported immediately to Jones projects Architectural DO NOT SCALE.

Client - Ark Wingrove & Natalie de la Porte

Address - Nulli Secundus,
Church Lane,
Albourne,
Hassocks,
BN6 9BY.

Page Size - A1 2000mm

