


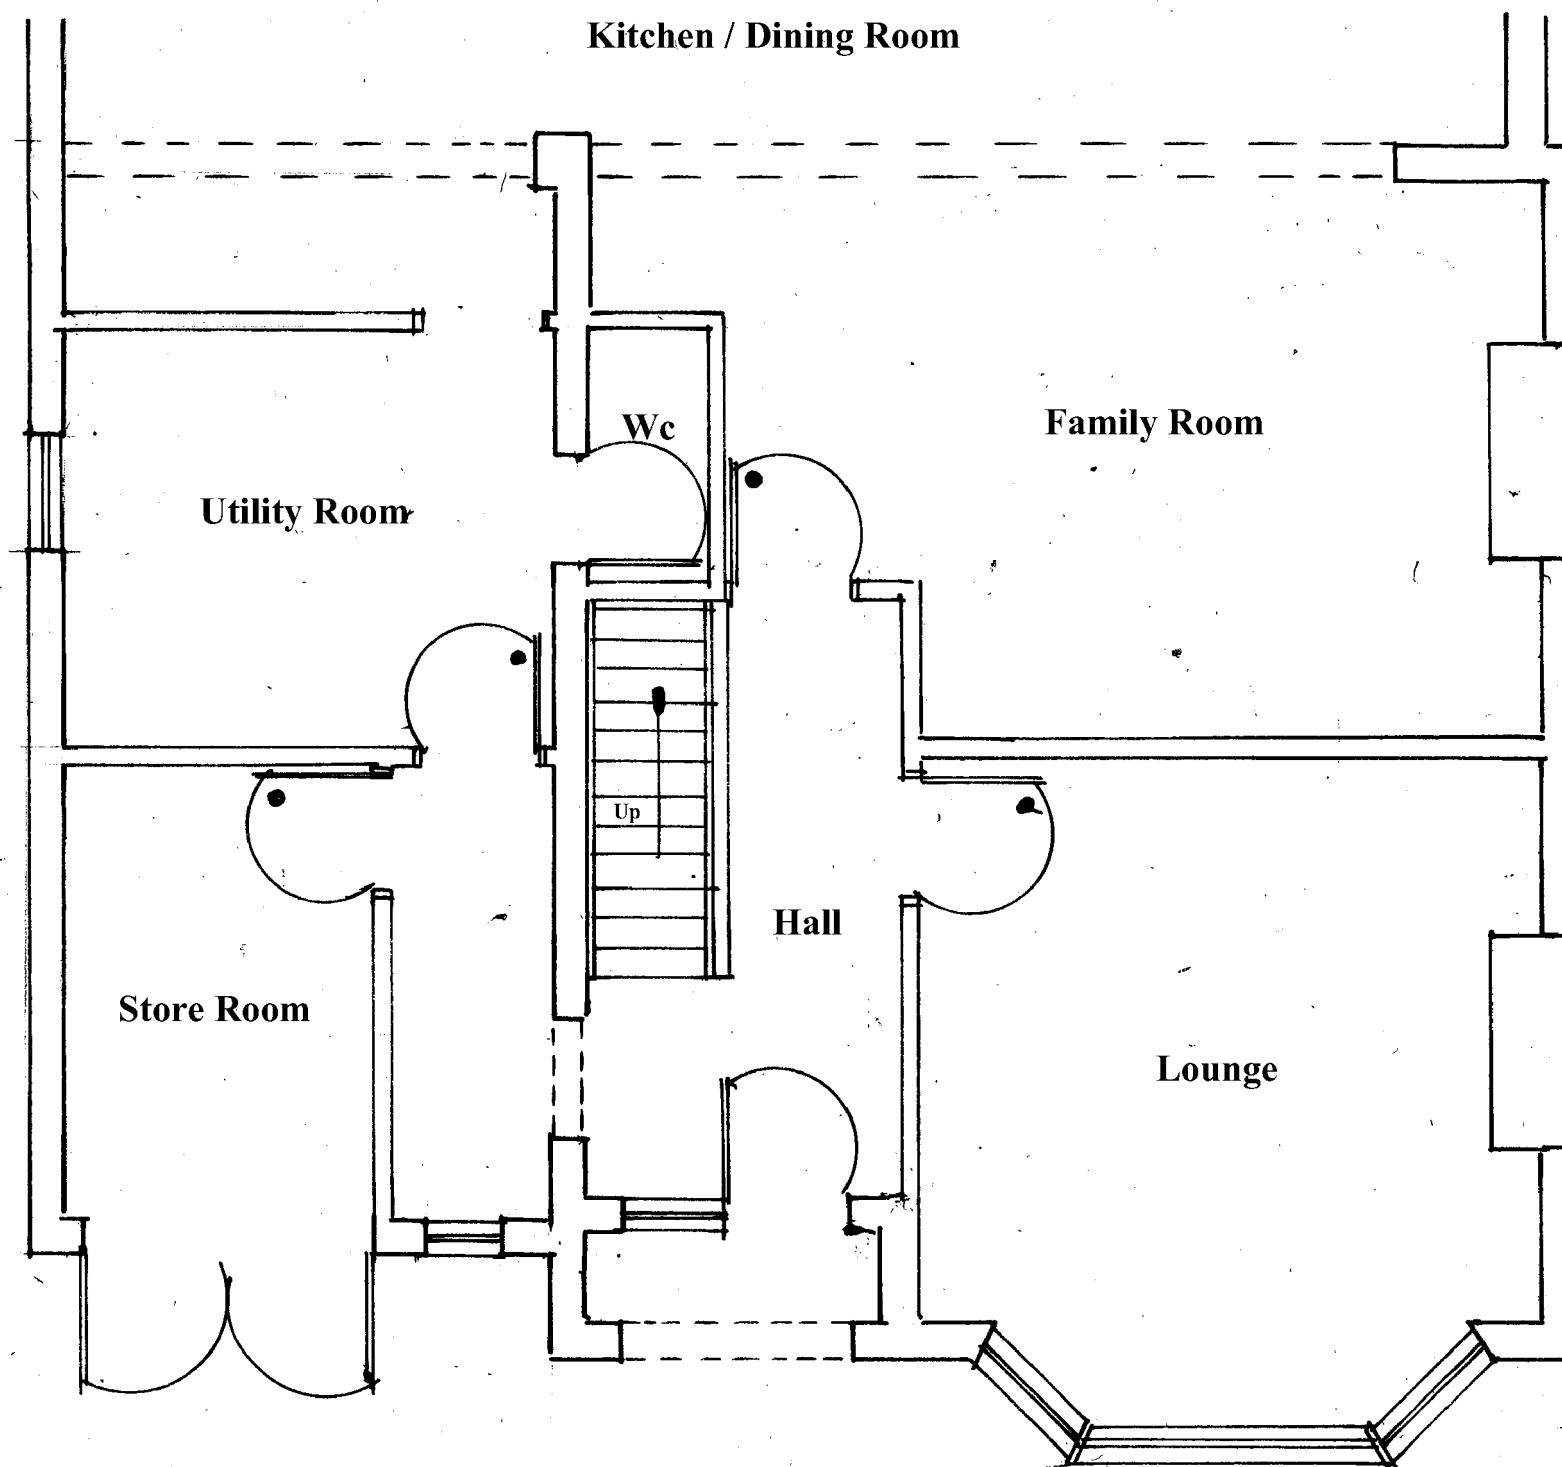

Existing Ground Floor Plan

Amendments	Date

Client **Mr & Mrs Parker**

Site Address
**16 Ashgrove
 Haywards Heath
 West Sussex
 RH16 4PZ**

Proposal **Loft Conversion**
 Drawing Title **Existing Ground Floor Plan**
 Date **05/03/25** Drawn **S. Burrows**
 Scales **1:50**

DWG NO.	S13367/1	REV
---------	----------	-----