


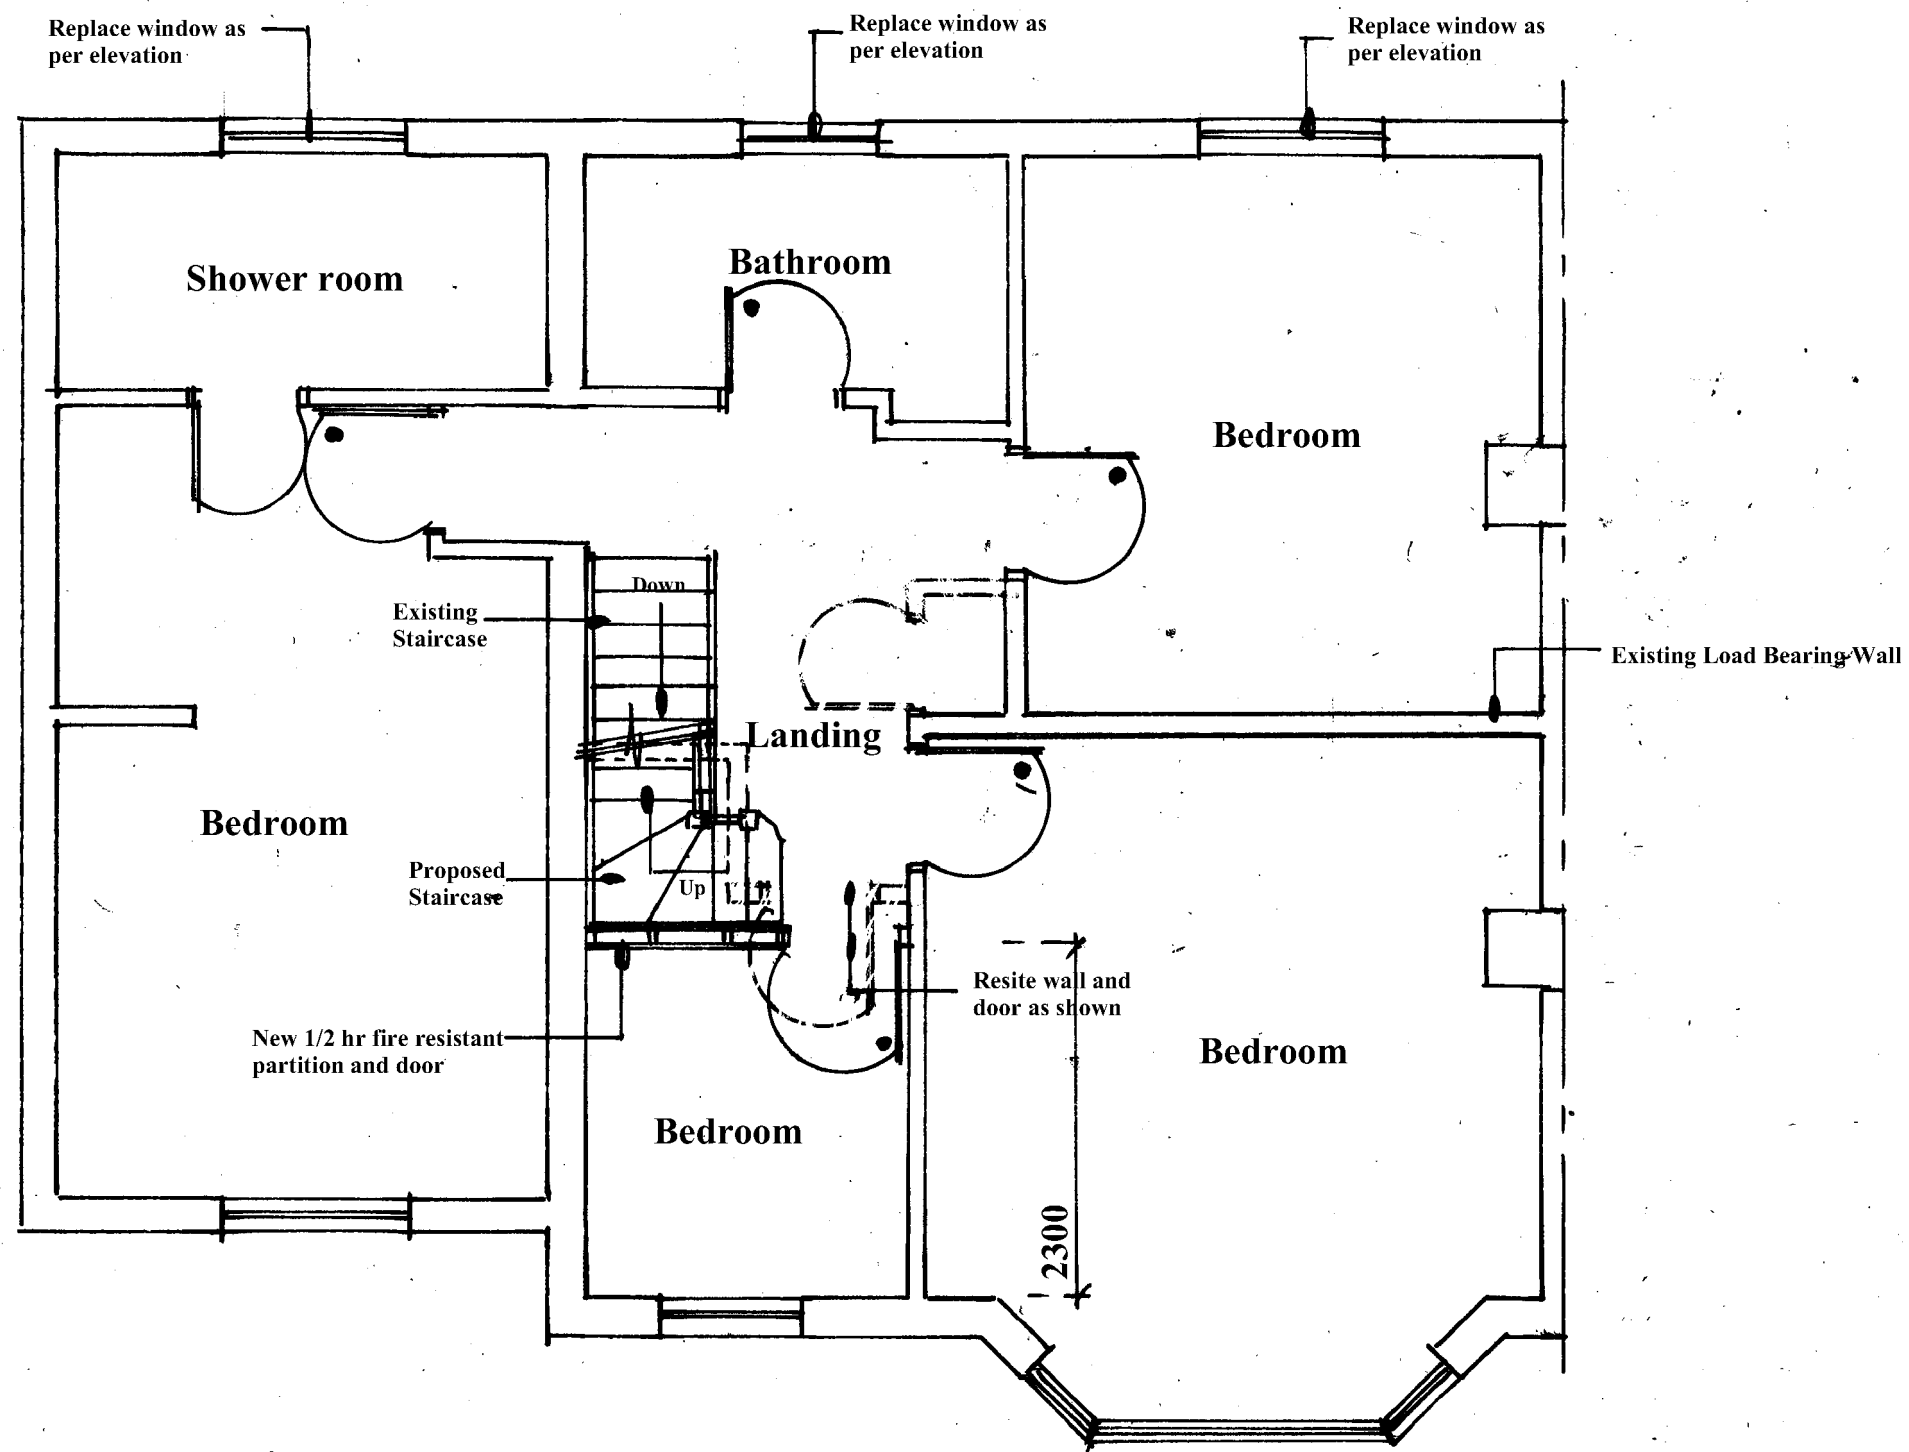

Existing First Floor Plan

Amendments	Date

Client **Mr & Mrs Parker**

Site Address
16 Ashgrove
Haywards Heath
West Sussex
RH16 4PZ

Proposal **Loft Conversion**

Drawing Title **Existing First Floor Plan**

Date **05/03/25** Drawn **S. Burrows**

Scales **1:50**

DWG NO.	S13367/2	REV
---------	----------	-----