




Revision:	Date:	Drawn:	Check:
A	General updates in line with site plan changes	06/03/26	VTQ JER
B	Access to plot 14 amended in line with Civils design	02/04/26	VTQ JER
C	BCP to plot 114, 126, 119, 118 and 117 amended, brick walls straighten and fence between 117 and 116 straighten to client's comments	09/04/26	VTQ JER

KEY:

- Front entrance
- Garden gate - relocated
- Garden gate
- Bin / Bike Store access

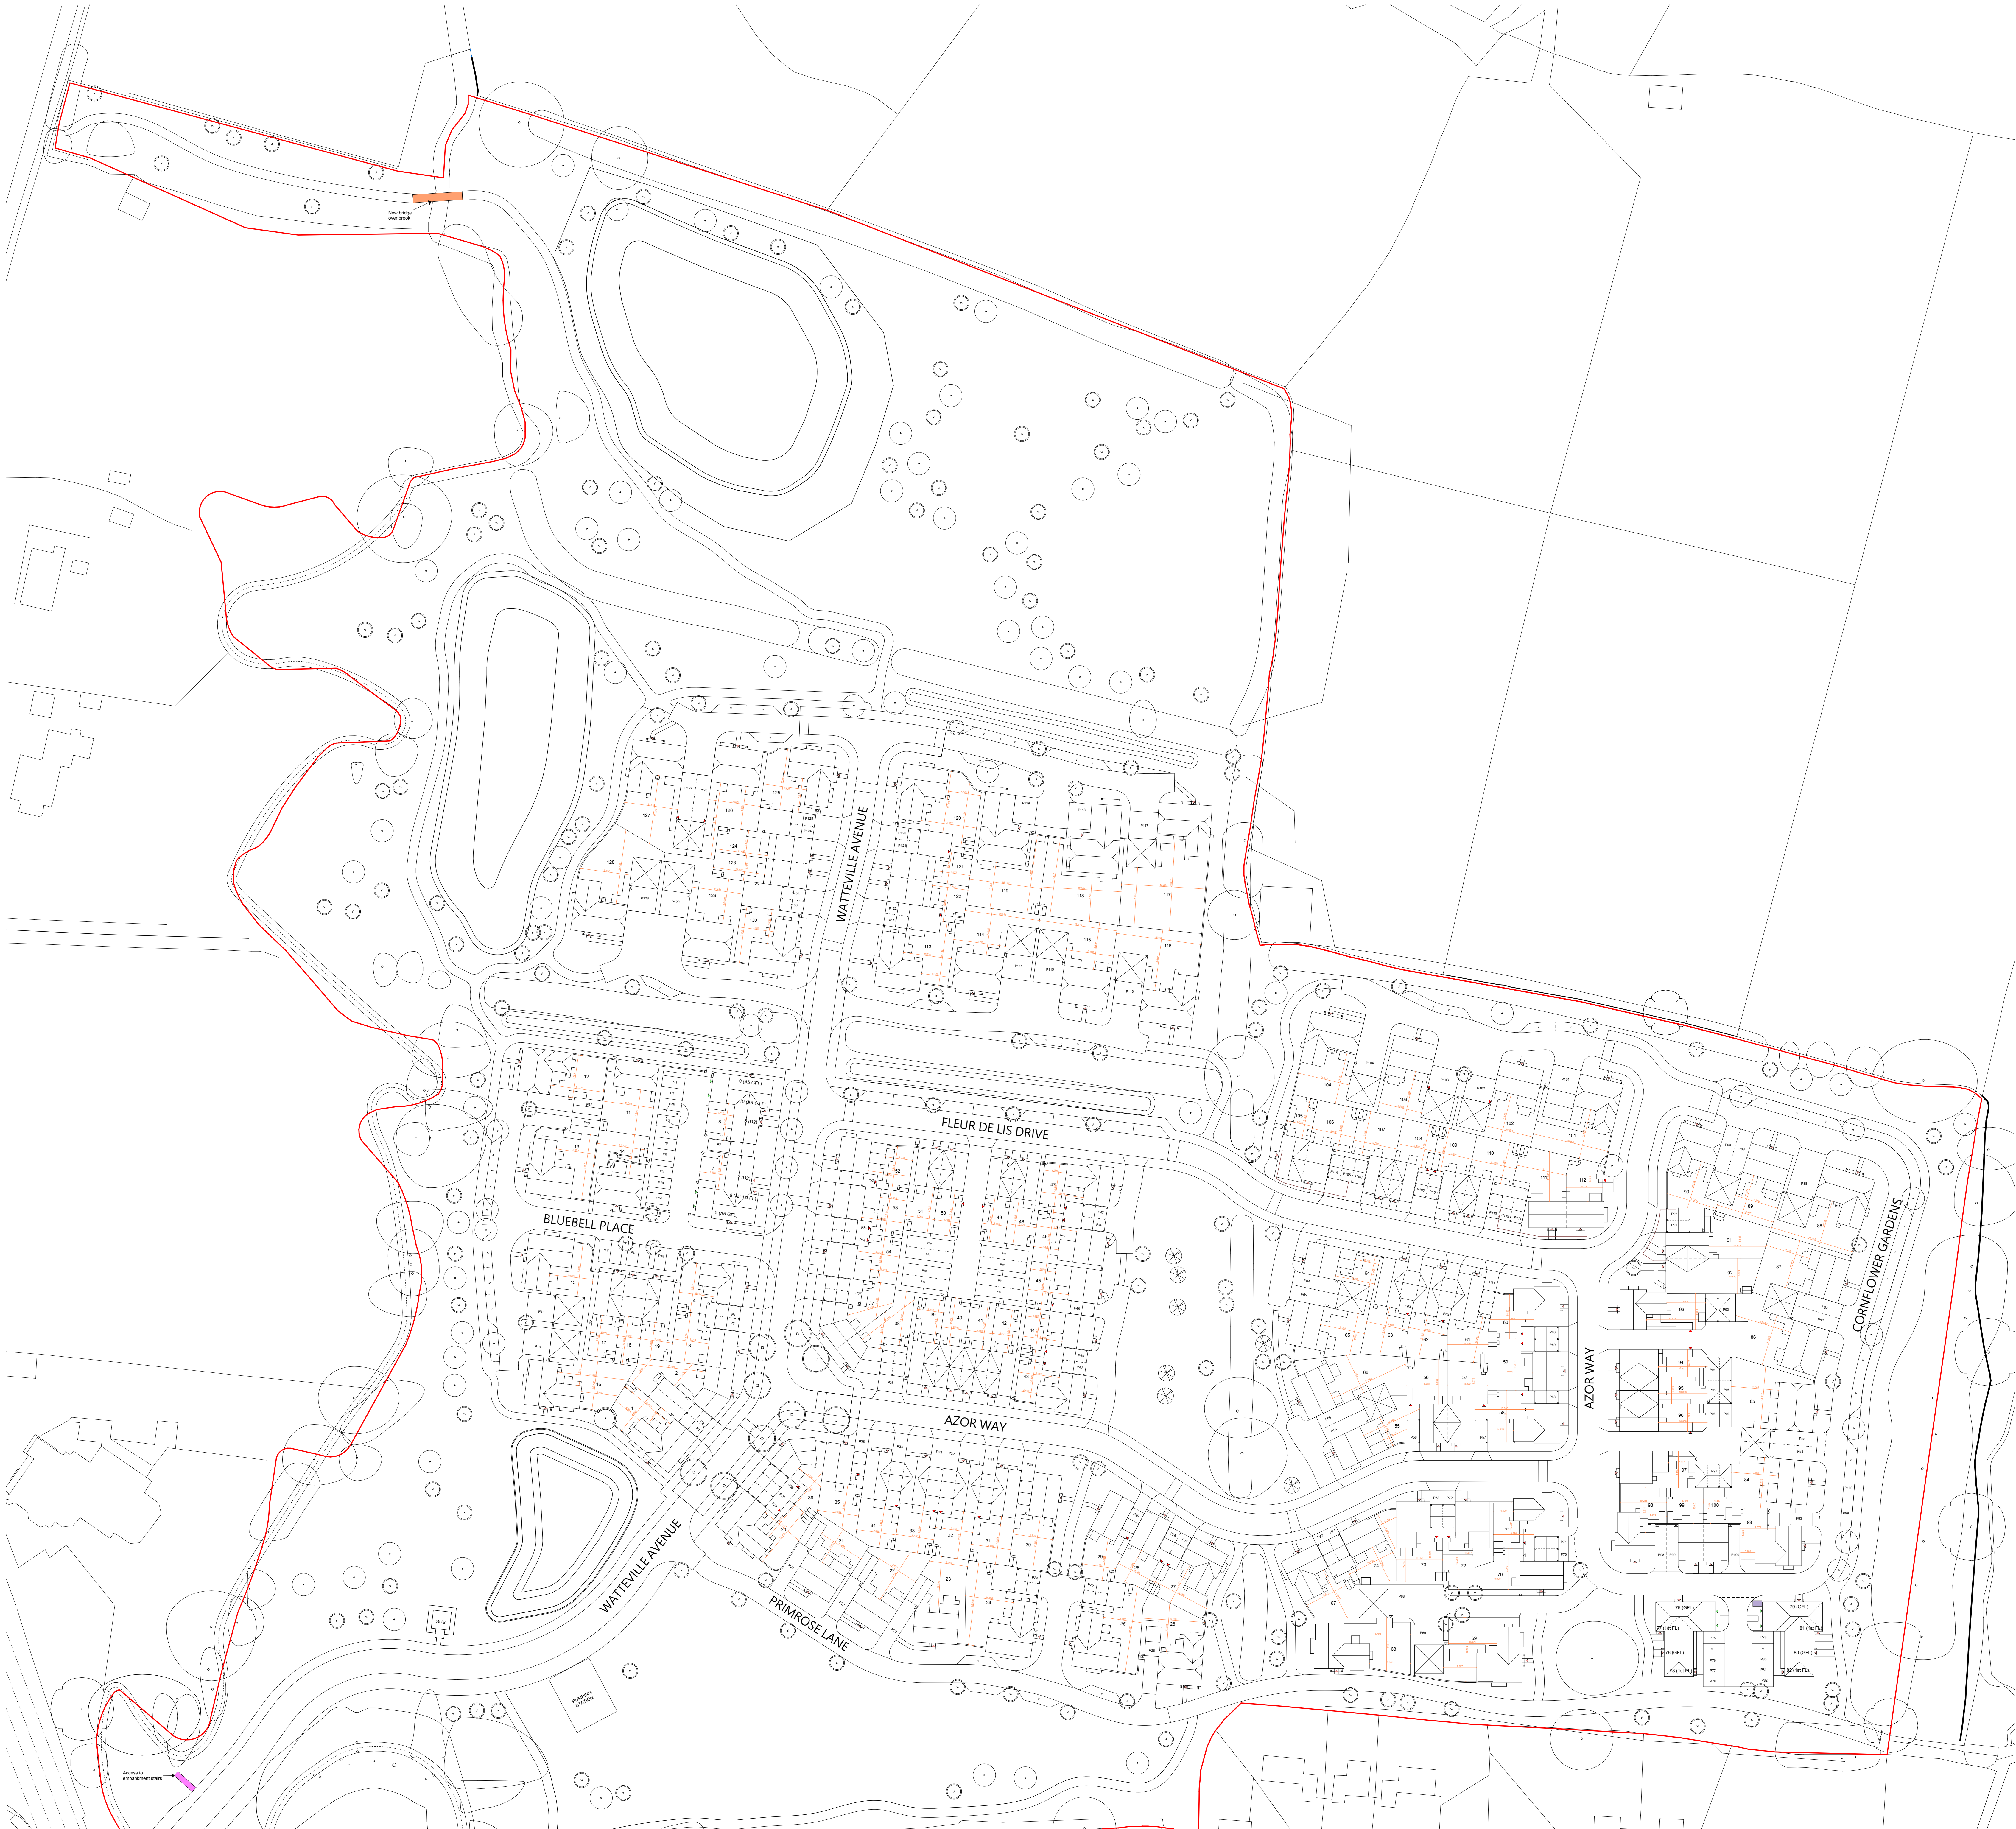

Project	Friars Oak, Hassocks	102-054LIV
Phase	Construction	
Client	Taylor Wimpey South Thames	
Package	(50)/ External Works	
Drawn by	HRC	
Scale	1:500@A0	
Date	05/04/2024	
Drawn by	VTQ	
Checked by		
Project reference	102-054LIV AR (90)018C	
Client reference	0000 207 0000 0000 200 0000 0000 200 0000	
Project name	0000 200 0000	

Notes:
All designs should be constructed in line with the building regulations.
In addition any materials, components and fittings should be in accordance with the building regulations.
All dimensions to be checked on site. Do not scale off this drawing for construction purposes.
This drawing is the property of the Architect and shall not be reproduced without their permission.
Copyright © 2024. All rights reserved. Reproduction without permission of R9D. Copyright reserved.
102-054LIV AR (90)018C