


THIS DRAWING SHOULD BE READ IN CONJUNCTION WITH ANY OTHER RELEVANT DRAWINGS AND THE CONSTRUCTION MANUAL. THE BUILDER SHOULD CHECK ALL LEVELS AND SITE DIMENSIONS BEFORE WORK STARTS AND NOTIFY SCANDIA OF ANY DISCREPANCY IF IN DOUBT PLEASE ASK

© COPYRIGHT IN THIS DRAWING AND WORK EXECUTED IS AND REMAINS THE PROPERTY OF SCANDIA-HUS LIMITED AND OR ITS SUBSIDIARIES IN ACCORDANCE WITH THE PROVISIONS OF THE COPYRIGHT ACT. PERMISSION TO PRODUCE COPIES OR MODIFIED DRAWINGS IN WHOLE OR IN PART FOR ANY PURPOSE SHOULD BE OBTAINED FROM SCANDIA-HUS LIMITED & ANY SUCH REPRODUCTIONS SHOULD INCLUDE THIS & THE FOREGOING STATEMENT

REV	DESCRIPTION	DATE	DRN	CHK
A.	ADJUSTED SCHEME	2/3/23	JW	
B.	ADJUSTED SCHEME	31/3/23	JW	
C.	FOOTPRINT SIZE INCREASE	4/4/23	JW	
D.	SCHEME MIRRORED	19/6/23	LW	
E.	ADJUST GROUND FLOOR PLAN	28/6/23	CC	
F.	GENERAL REVISION	06/07/23	CC	
G.	GENERAL REVISION	06/07/23	JP	
H.	GENERAL REVISION	15/08/23	JP	
H.	GENERAL REVISION	15/08/23	JP	
I.	FLIPPED HOUSE LENGTH WAY	27/02/24	CC	
J.	MODS WITH L SHAPE STAIRS	17/06/24	CC	
K.	GENERAL REVISIONS	1/7/24	LW	
L.	NEW DESIGN -- THE FLORENCE	22/7/24	CC	
M.	GARAGE ADDED	21/8/24	CC	
N.	GENERAL REVISIONS	8/10/24	LW	




FRONT ELEVATION – EAST

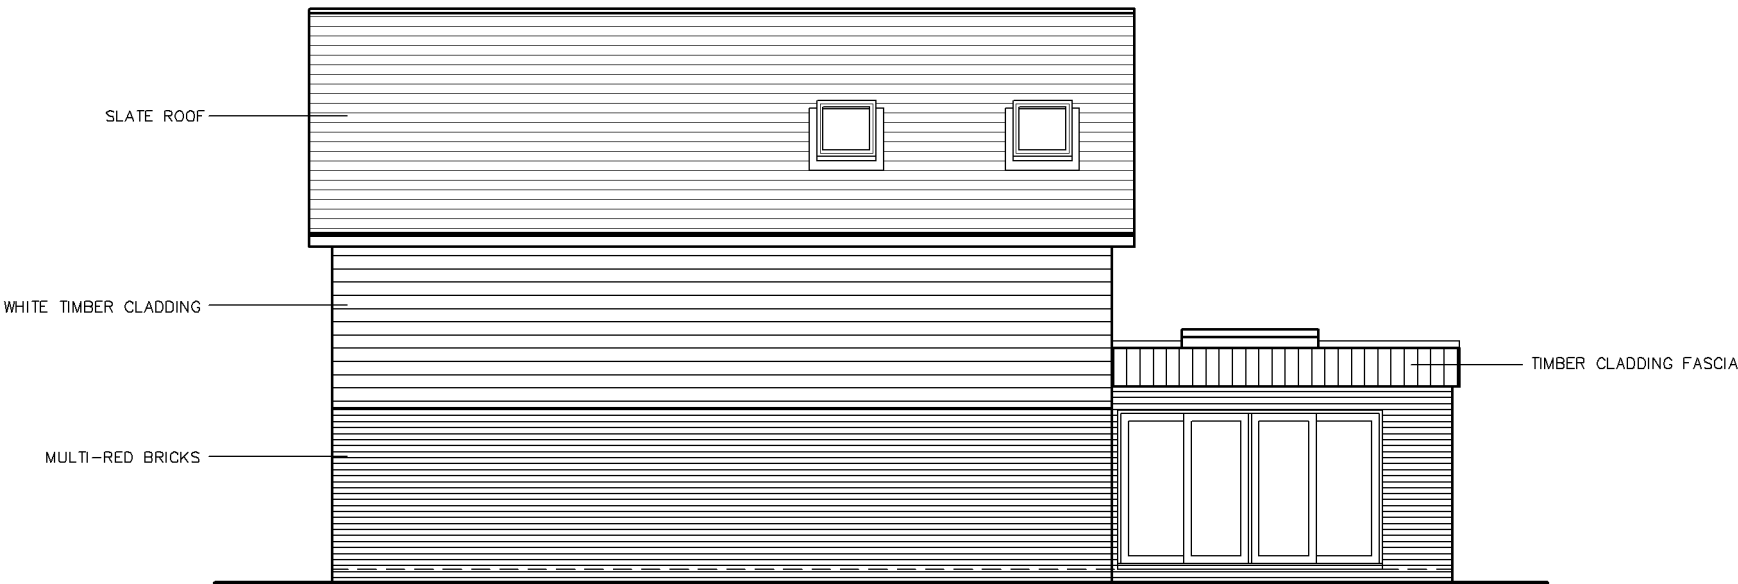


SIDE ELEVATION – NORTH



REAR ELEVATION – WEST

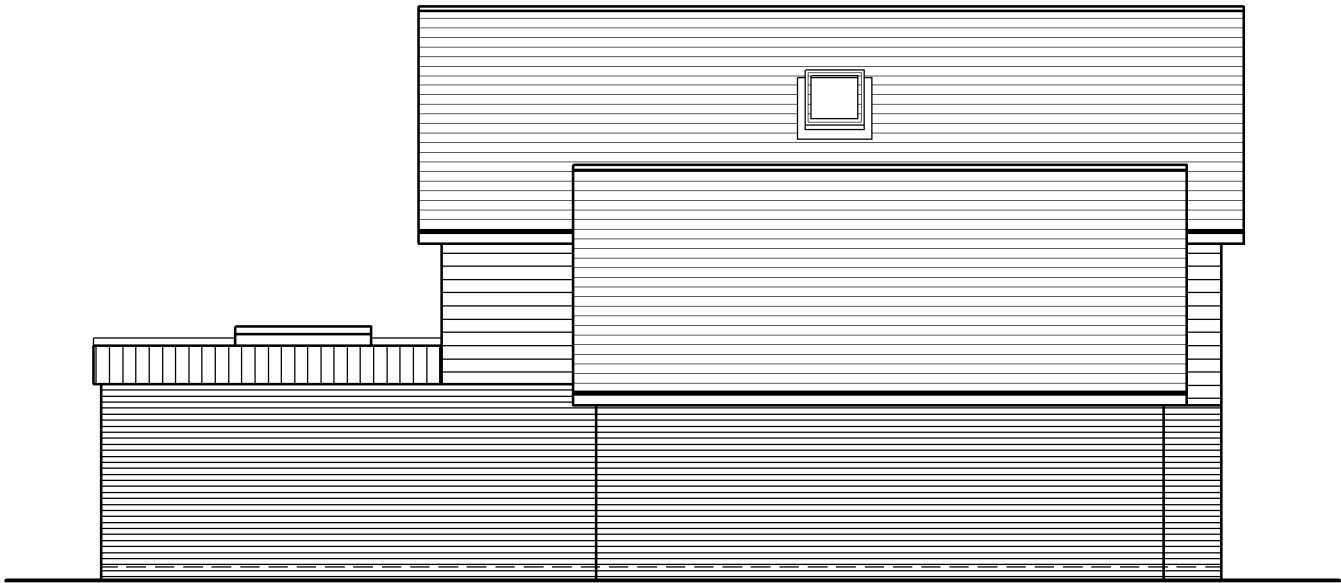

SIDE ELEVATION – SOUTH

 



SCANDIA-HUS BUSINESS PARK,
FELCOURT ROAD, FELCOURT, EAST GRINSTEAD,
WEST SUSSEX, RH19 2LP : TEL 01342 838060

FOR
MR & MRS. HOLDING

SITE
WHITE LODGE,
OCKLEY LANE,
BURGESS HILL

TITLE
PROPOSED DWELLING
ELEVATIONS

C/No.
227892

O/No.

SCALE
1/100 @A2

DRAWN
JW

DATE
2/23

DRAWING NUMBER
04

REV N