
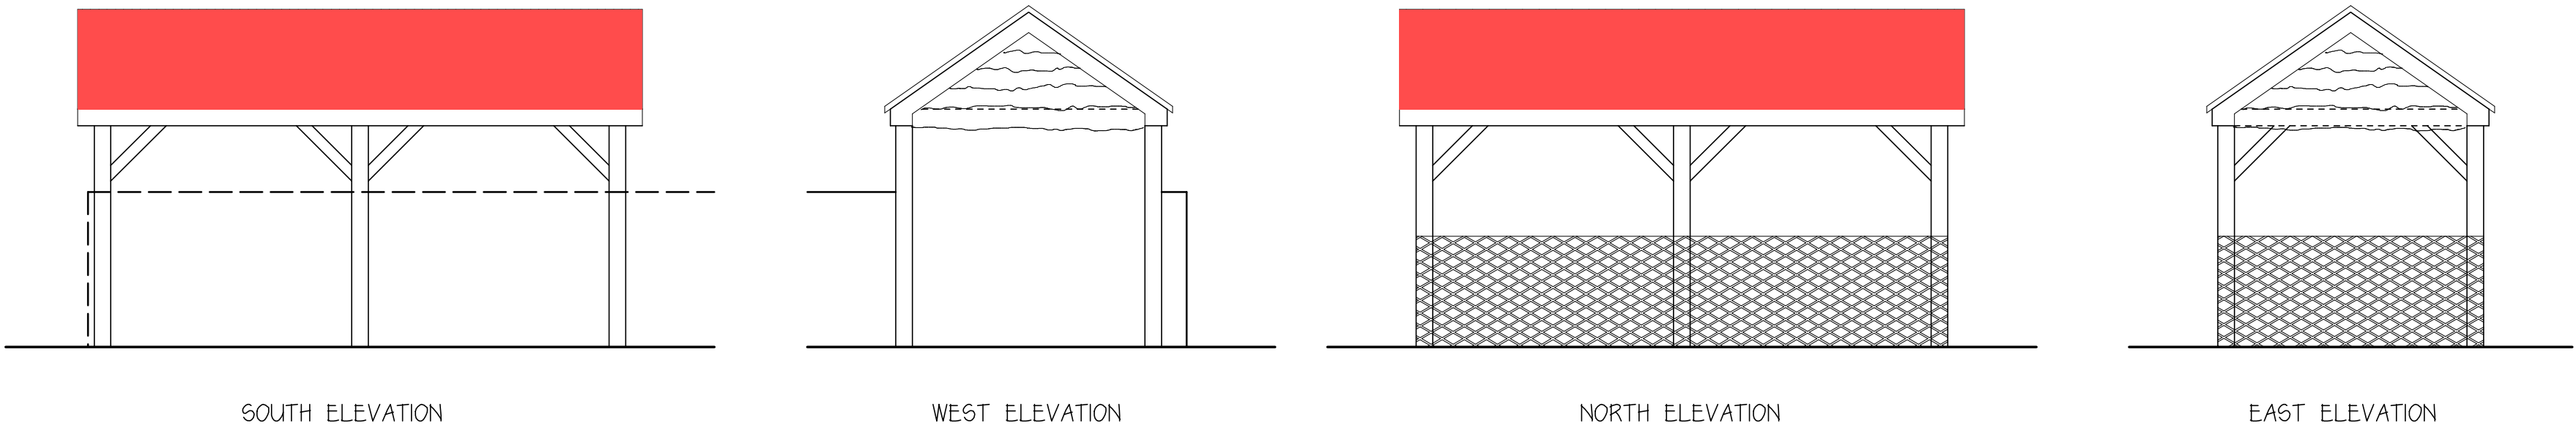


THIS DRAWING IS THE PROPERTY OF STEPHEN BROMLEY ASSOCIATES AND MUST NOT BE REPRODUCED IN ANY FORM OR BY ANY MEANS, OR USED FOR THE EXECUTION OF WORKS WITHOUT THEIR PERMISSION. IT IS NOT TO BE SCALE COPIED FOR ANY PURPOSES. ALL DIMENSIONS TO BE CHECKED ON SITE PRIOR TO COMMENCEMENT OF ANY CONSTRUCTION WORKS AND STEPHEN BROMLEY ASSOCIATES WILL NOT BE RESPONSIBLE FOR ANY WORKS UNTIL THEY ARE CHECKED AND CONFIRMED TO COMPLY BY THE RELEVANT PLANNING OFFICIALS.



brick and flint wall.

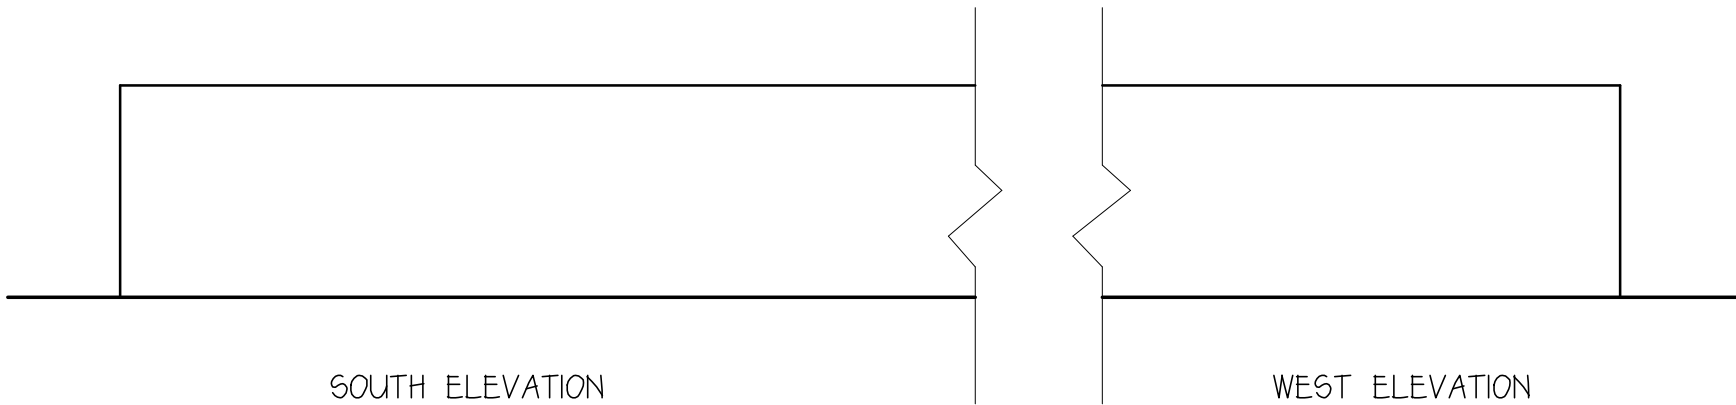

LEGEND

Oak framing,
walny edge board to gables.
Clay plain tile roof (handmade).

brick and flint wall.

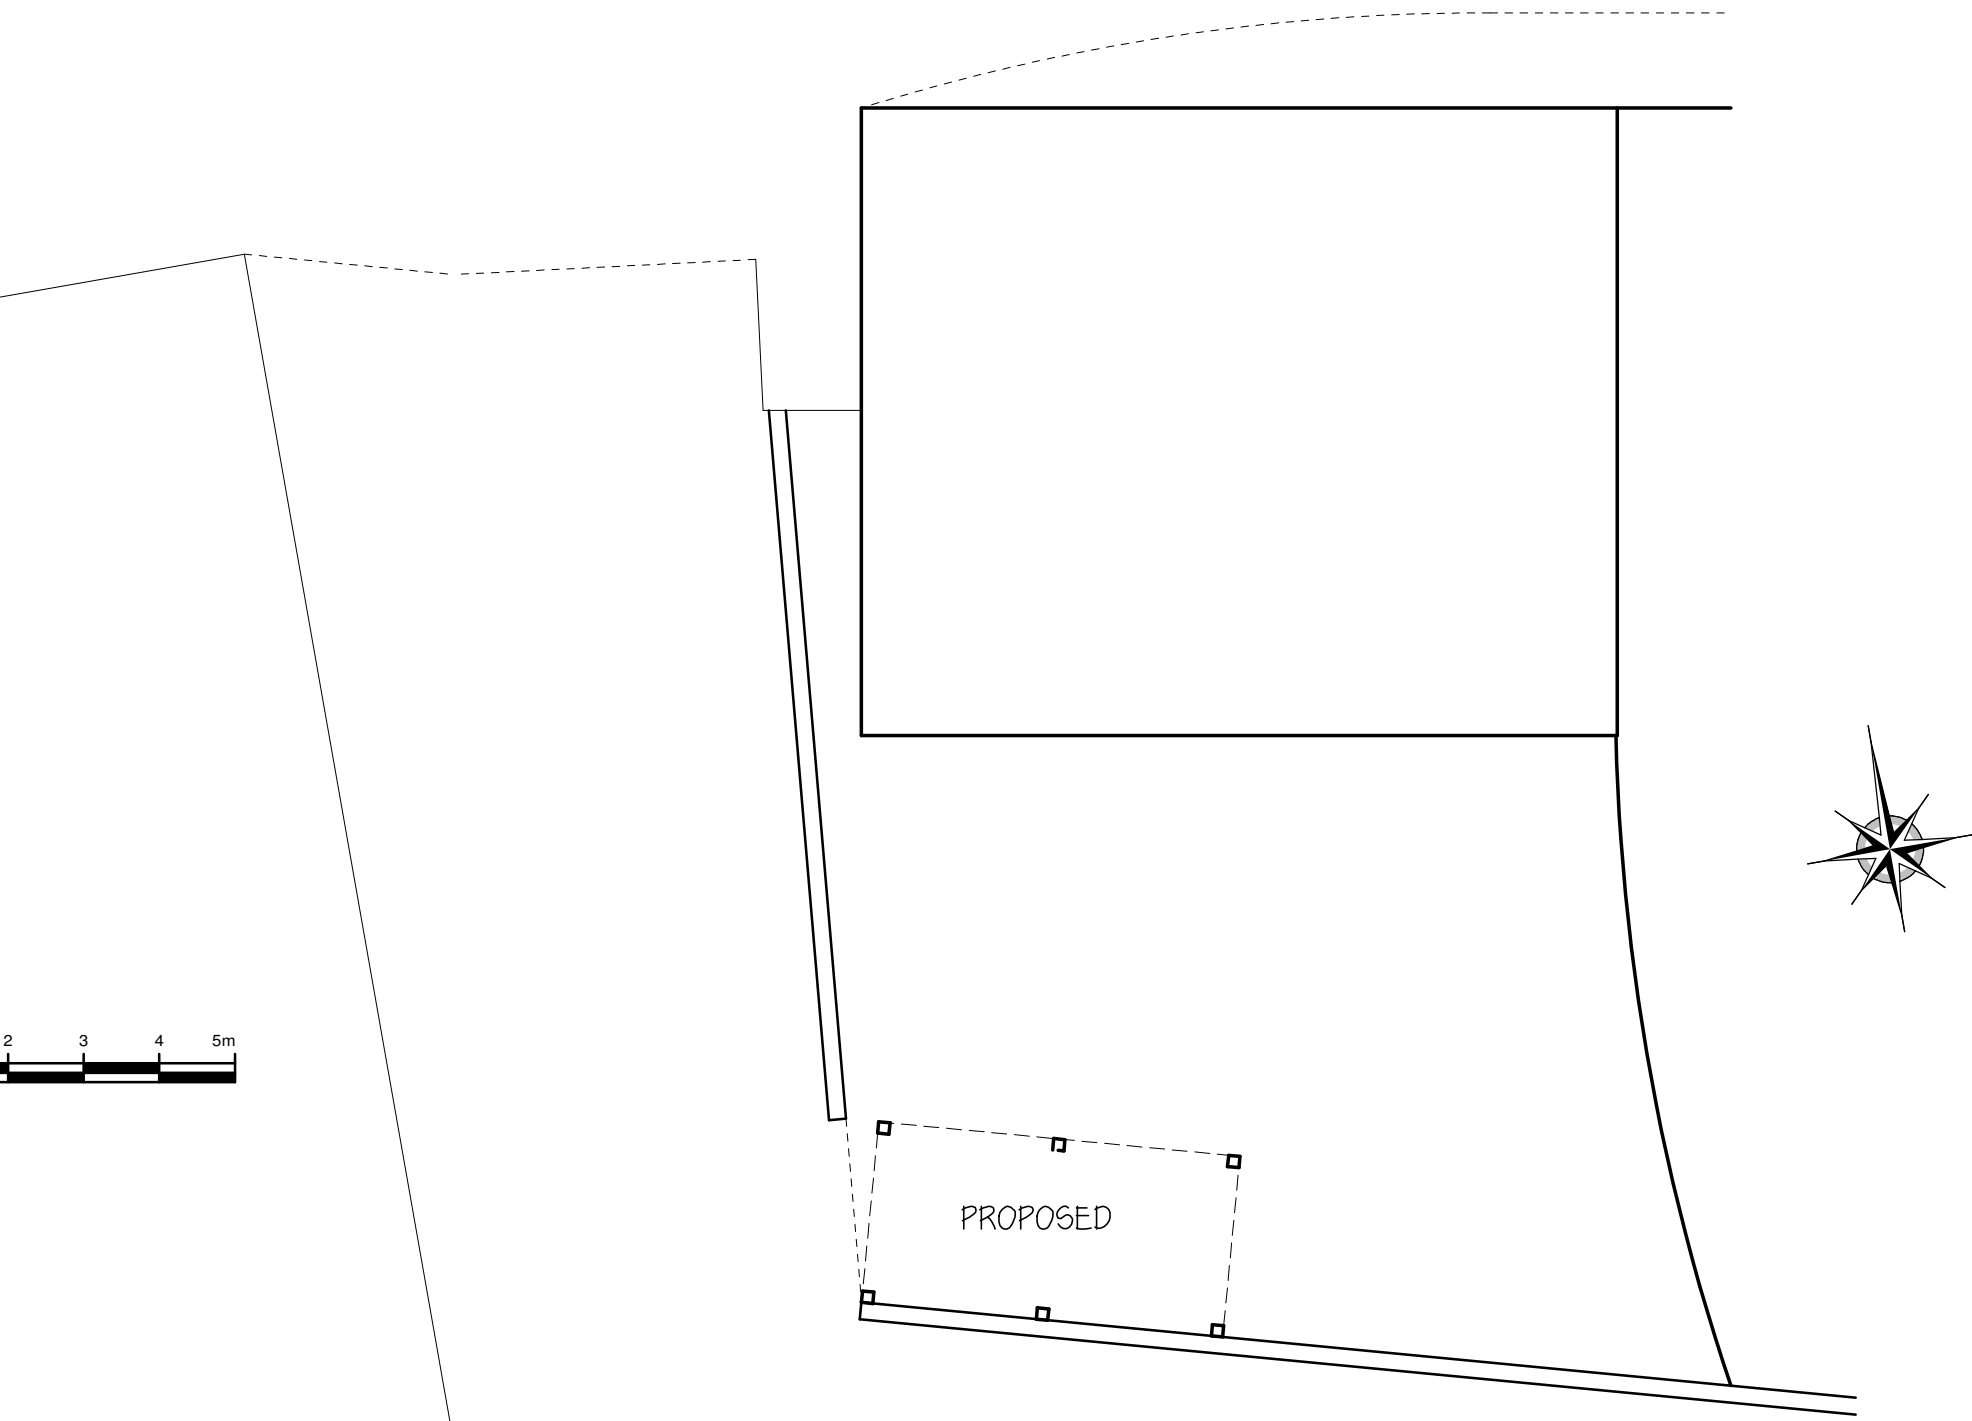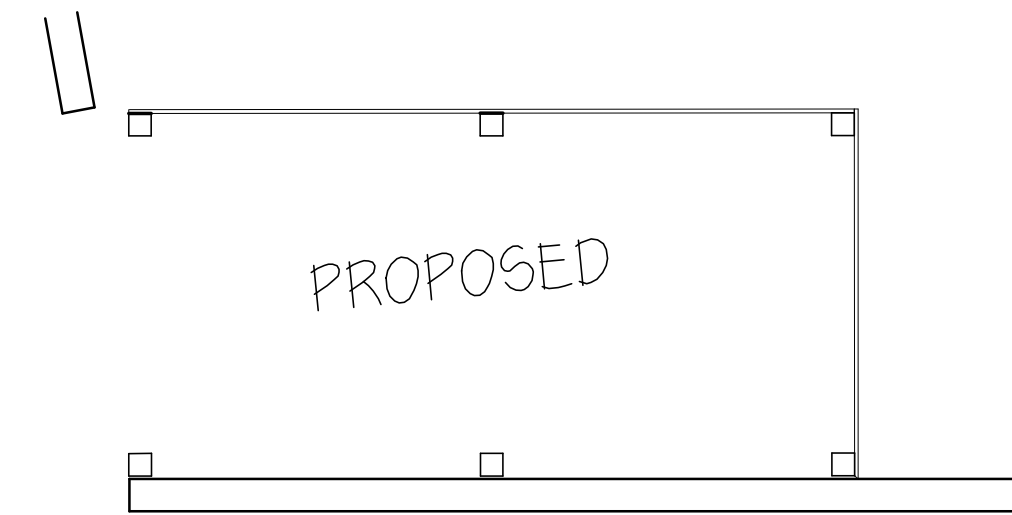

SITE PLAN

EXISTING



FRONT ELEVATION

WEST ELEVATION

timber boarding
to first floor

PROPOSED



FRONT ELEVATION

Marley Cedral
boarding
to first floor

STEPHEN BROMLEY ASSOCIATES
5 WEST ST SHOREHAM BY SEA
WEST SUSSEX

PROPOSED CAR PORT

AT SCALE 1:50 1:100

4 HIGH STREET
HURSTPIERPOINT

Drawing no 11879-10