


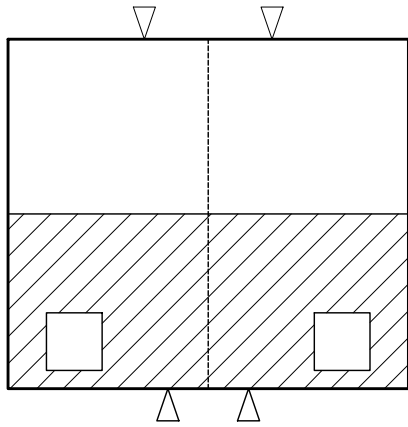

ROOF PROFILE - 1:200



FRONT ELEVATION

SIDE ELEVATION


* OBSCURE GLAZED WINDOW



REAR ELEVATION


SIDE ELEVATION

* OBSCURE GLAZED WINDOW

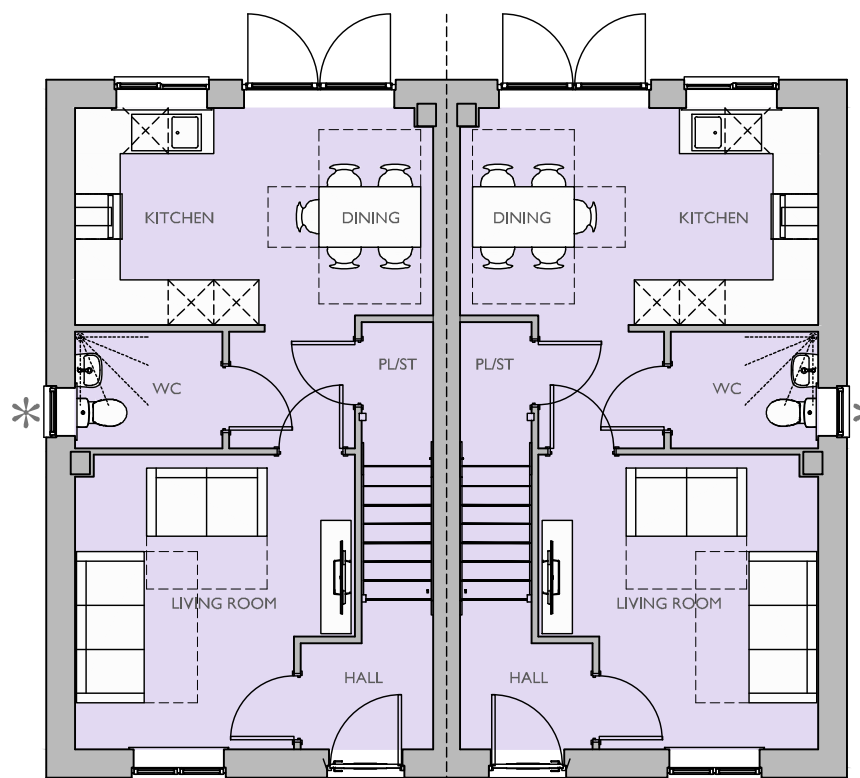


GROUND FLOOR PLAN

* OBSCURE GLAZED WINDOW

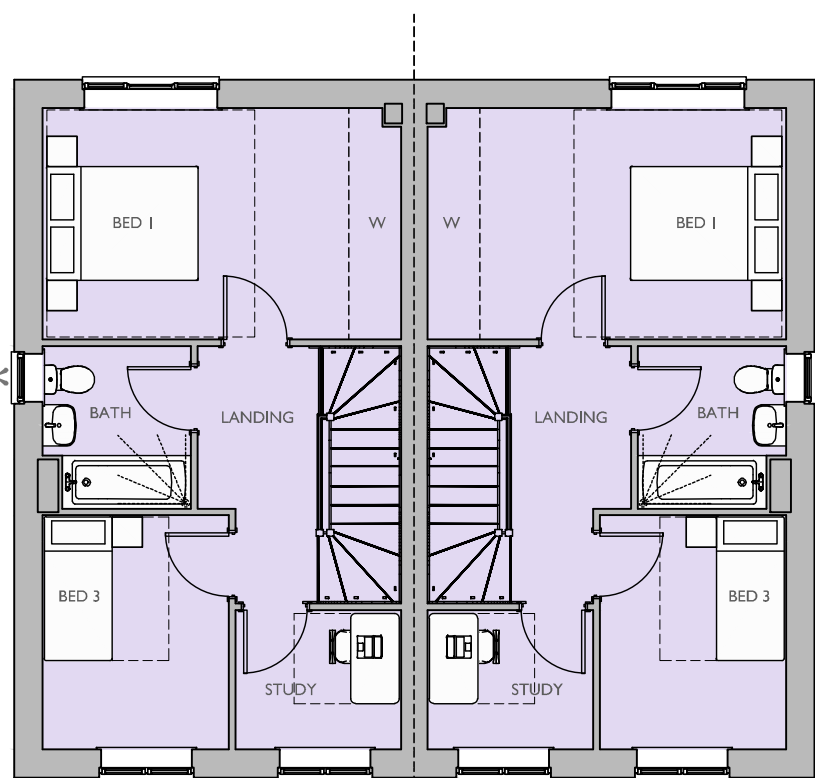

SECOND FLOOR PLAN

* OBSCURE GLAZED WINDOW

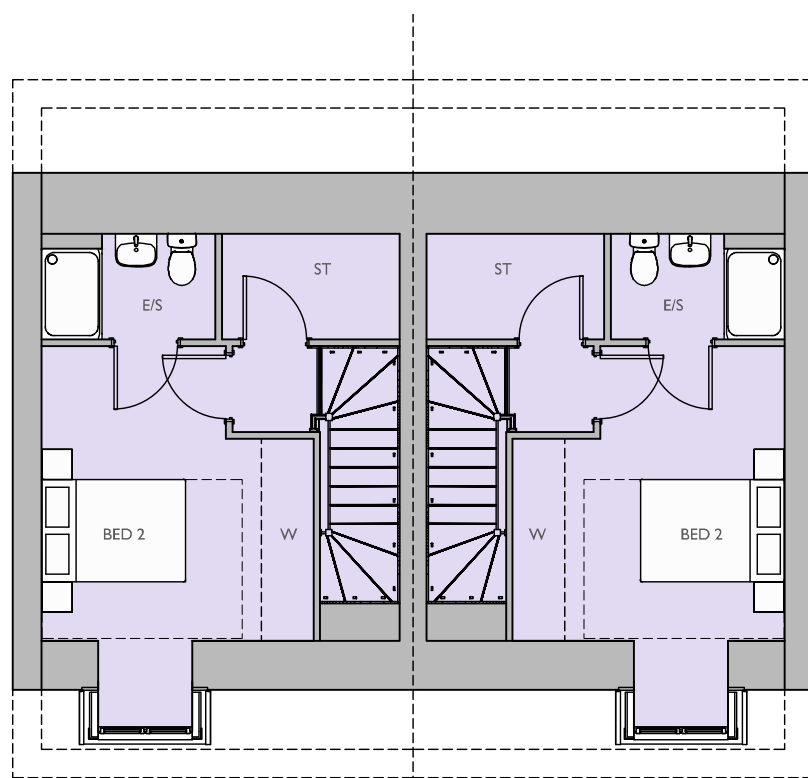

FIRST FLOOR PLAN

Housetype Name:		M356	
Occupancy:		3 BED / 5 PERSON	
Gross Area ft²:	Gross Area m²:	Net Area ft²:	Net Area m²:
1169.20	108.62	1150.39	106.87

For Colours of Material See External Finishes Layout (CB_96_282_008)	
Primary Material:	STRETCHER BOND MASONRY BRICKWORK.
Feature Material:	
Architectural Detail:	SPLAYED HEADERS AND STONE CILLS. 15MM PROJECTING SOLDIER COURSE. BRICK QUOIN DETAILING.
Window & Door Frames:	UPVC CASEMENT WINDOW, WITH GLAZING BARS COMPOSITE FRONT DOOR. UPVC FRENCH DOOR.
Fascia, Soffit & Bargeboard:	WHITE UPVC BOXED EAVES ROOFING SYSTEM.
Architectural Ornaments:	
Guttering & Drainage:	BLACK UPVC DRAINAGE SYSTEM.

Plot Numbers:
318 & 319 (AS), 337 & 338 (AS)



Scale @ A1: 0 1 2 3 4 5m Scale 1:100			
Rev	Date	Drawn	Checked
B	17.04.26	LRD	BB
RE-SUBMISSION ISSUE.			
Project: LAND WEST OF IMBERHORNE LANE, EAST GRINSTEAD			
Title: M356 ELEVATIONS & FLOOR PLANS			
Client: Bovis Homes Vistry Homes			
Date: NOVEMBER 2025			
Drawn by: LRD		Checked by: BB	
Org No: CB_96_282_B_PR_M356_01		Rev: B	

Please note these drawings are not for construction but for concept design and planning applications purposes only.
Cooper Baillie Limited - Cornmough House, 24 Guildford Road, Bagshot, Surrey GU19 5JN - Telephone 01276 400339 - www.cooperbaillie.co.uk
This drawing and the works depicted are the copyright of Cooper Baillie Ltd and may not be reproduced or amended without written permission. No liability will be accepted for any damage caused by other parties.