



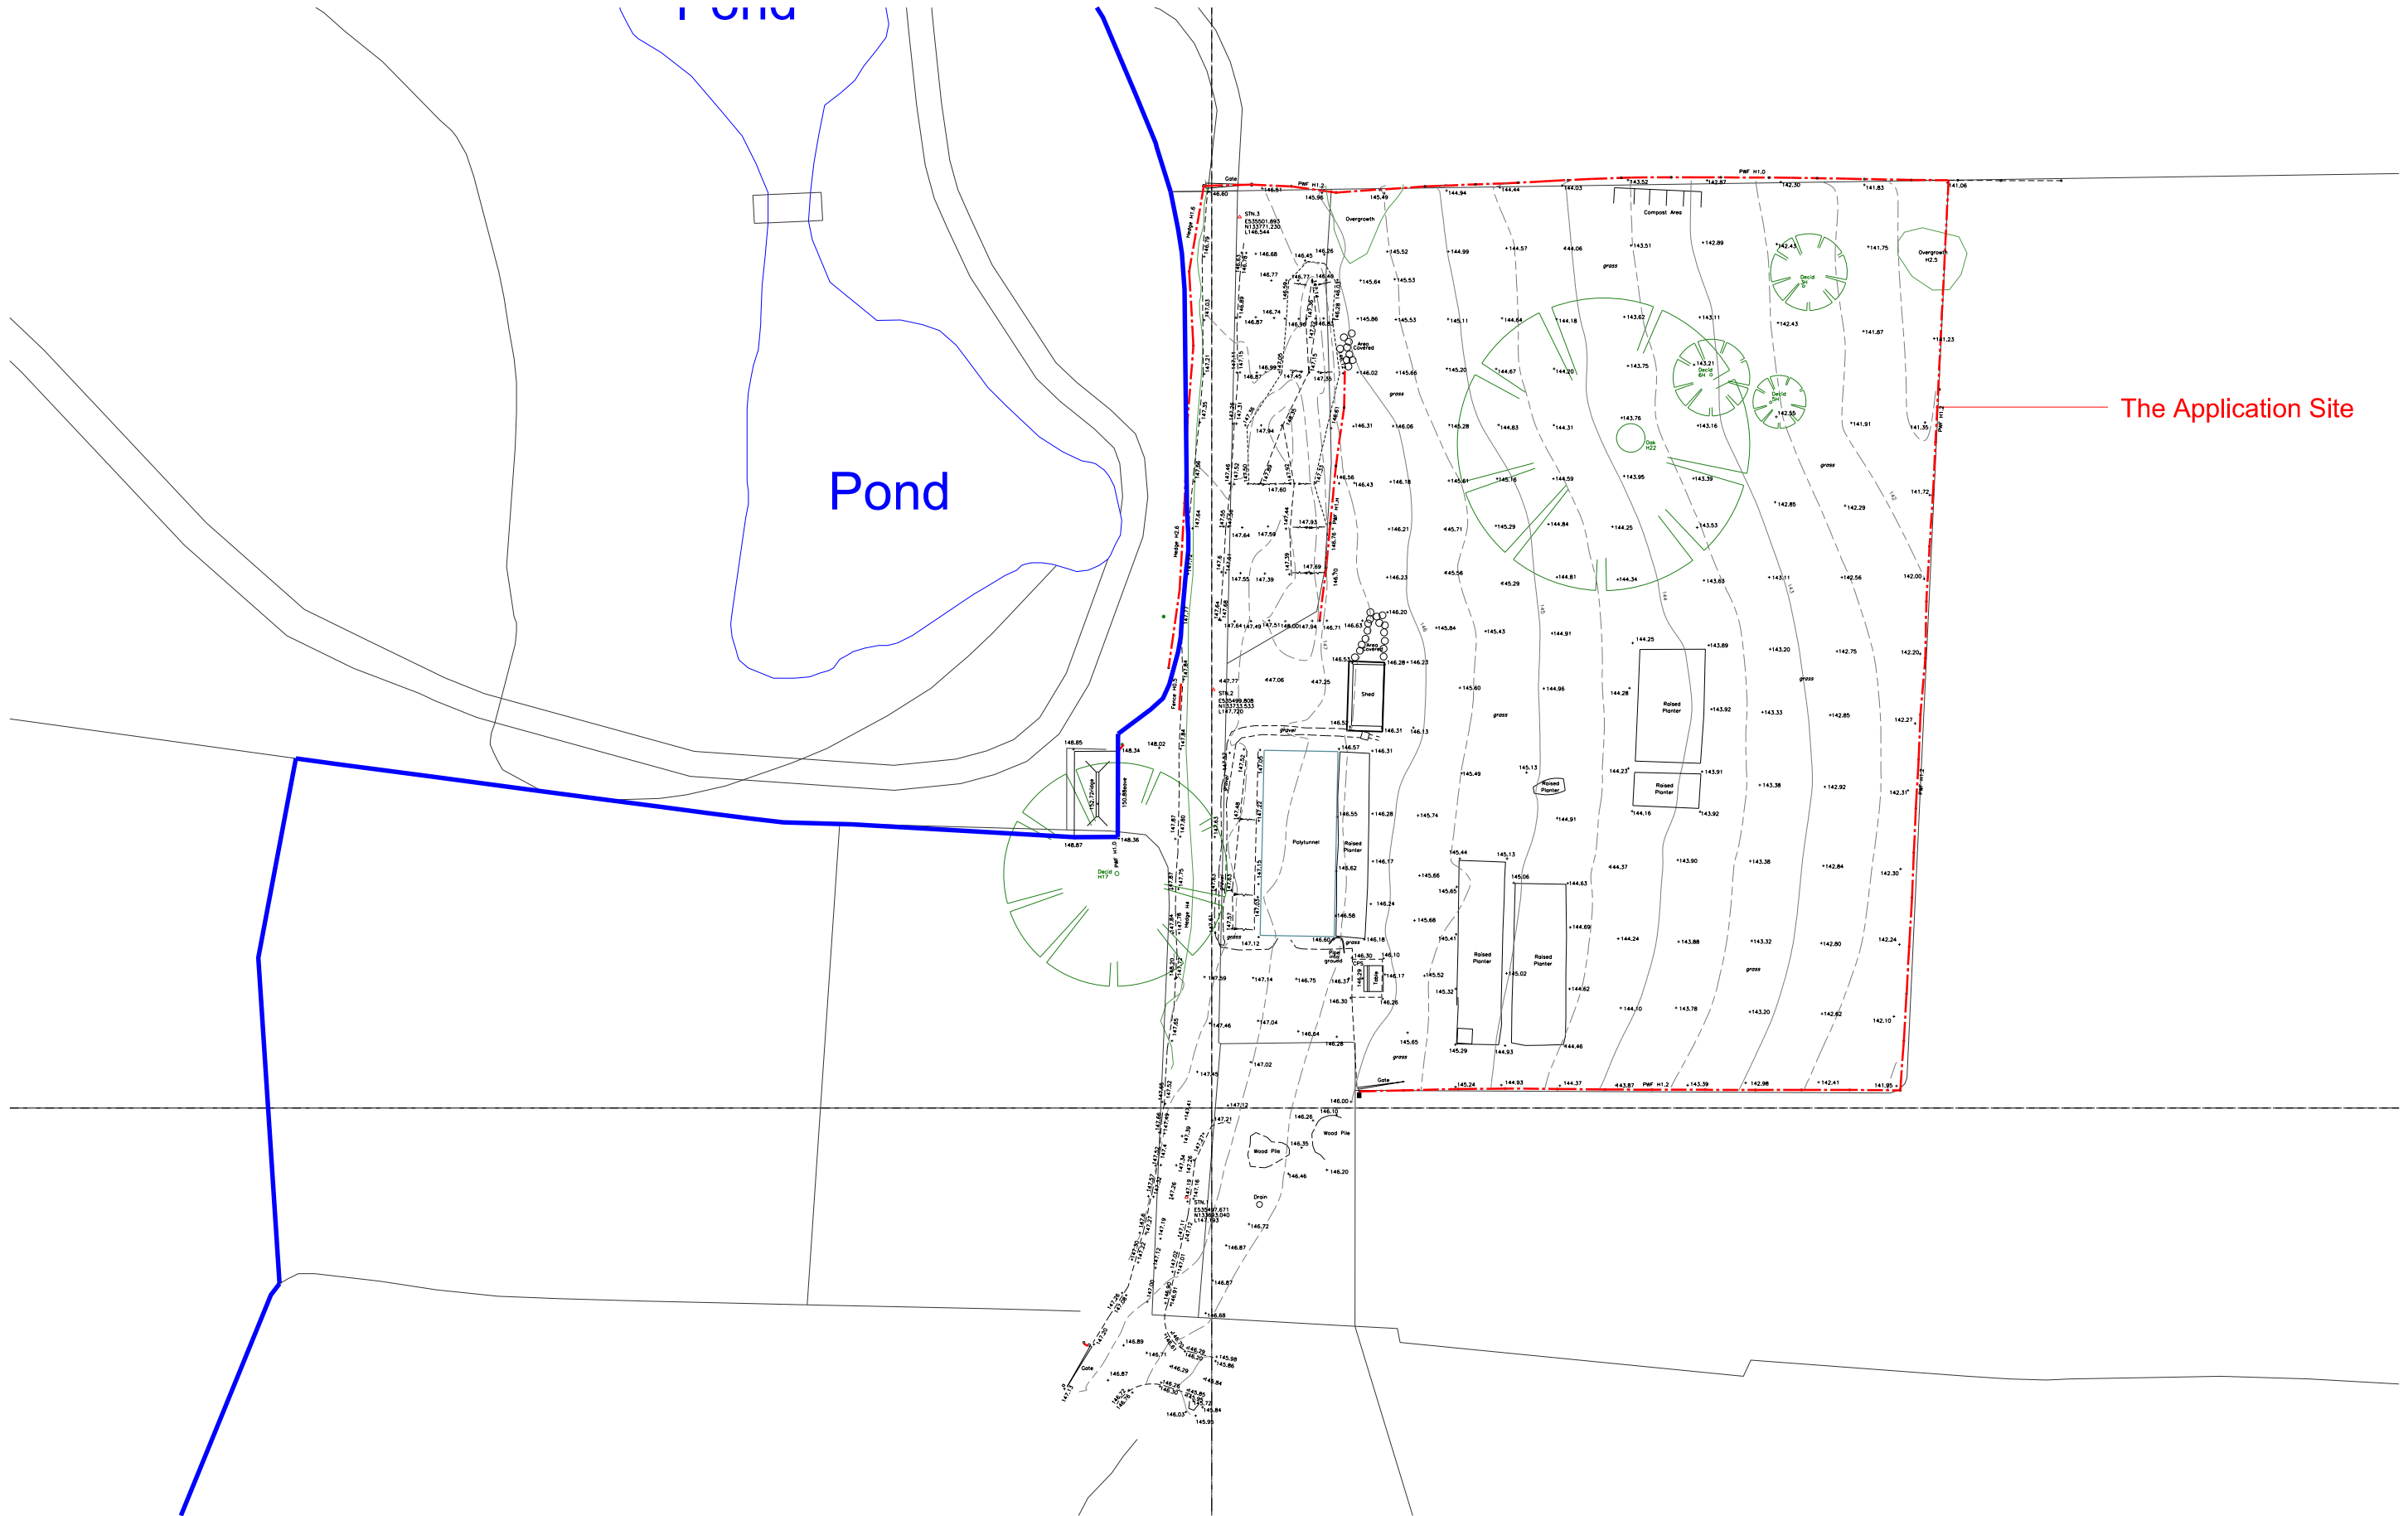

The Application Site

REVISION: A May/26 Blue line amended to miss neighbouring shed PC
DRAWN: CHECK: PC

 

DUCKYLS FARM, EAST GRINSTEAD, RH19 4QY

Existing Site Plan

G M L Architects

UNIT 3,1-4 Christina Street, London, EC2A 4PA
Tel: 020 7729 9595 Fax: 020 7729 1801 info@gmlarchitects.co.uk
SCALE: 1:500@A3
ISSUED FOR: PLANNING
FIRST ISSUED: FEBRUARY/2026
DRAWN BY:PC CHECK BY: NM
5117/PA02A