


NOTES:
Slurry tank, and sewage treatment plant - below ground
See EGY documentation for details

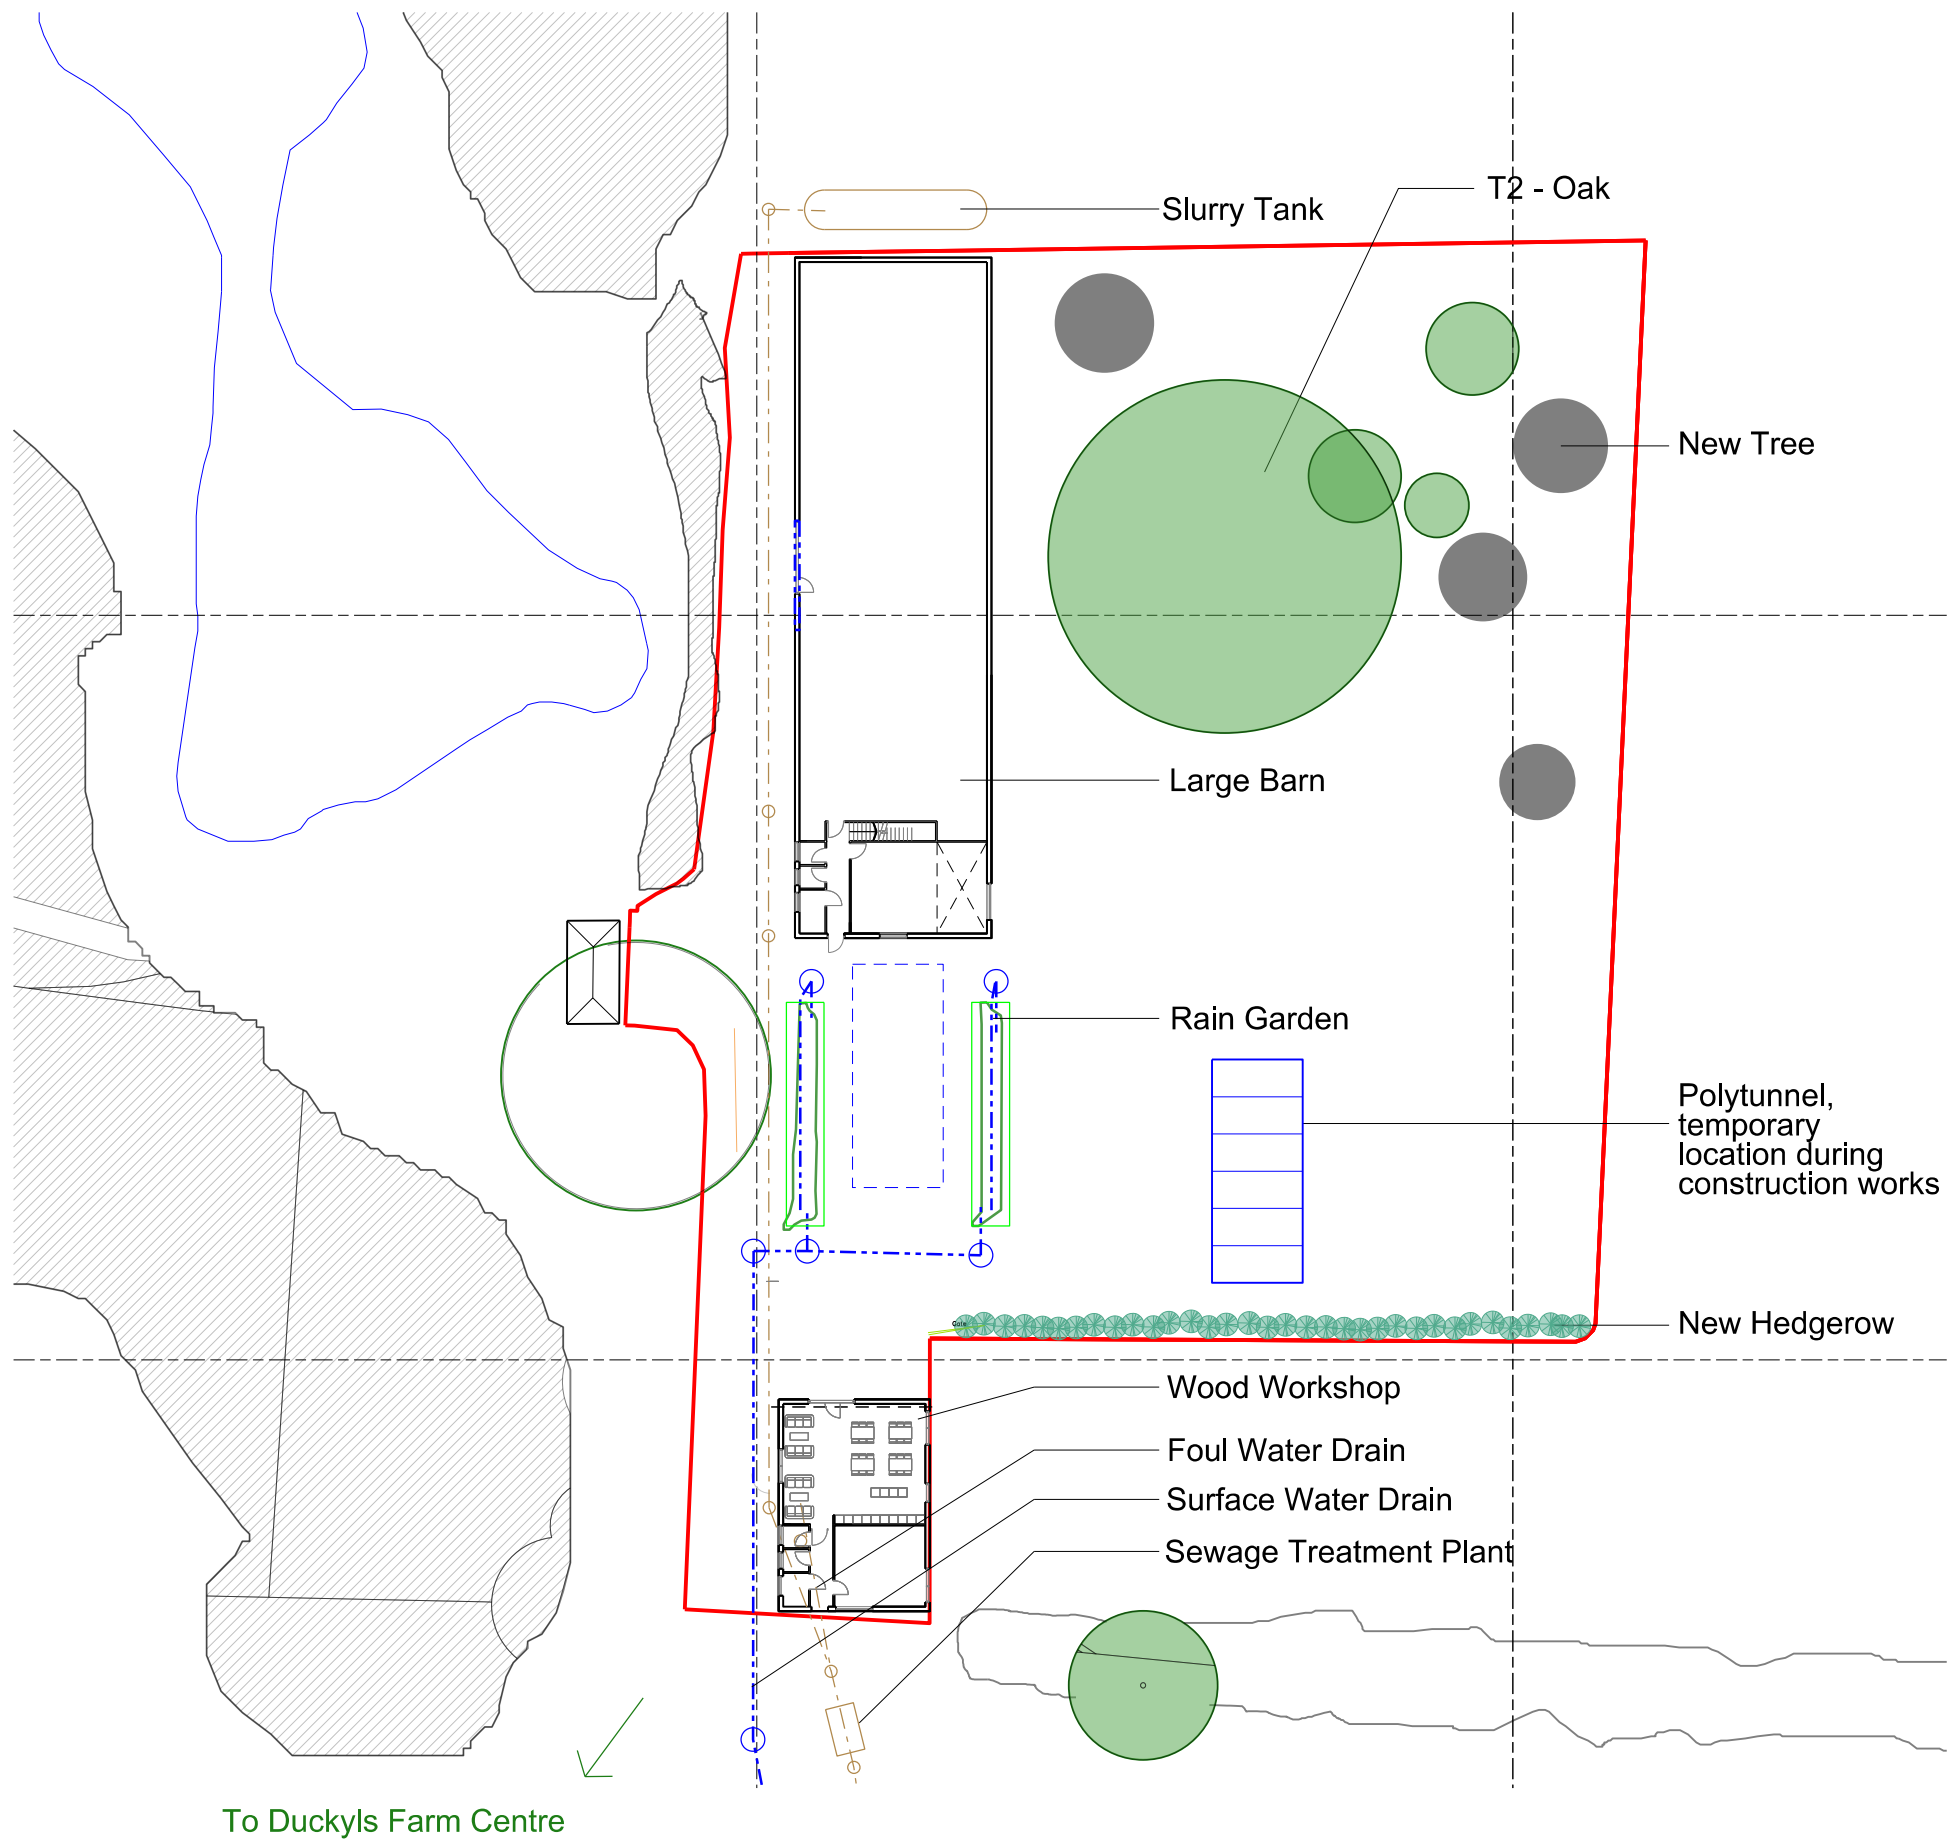

To Duckyls Farm Centre

DUCKYLS FARM, EAST GRINSTEAD, RH19 4QY

Proposed Site Plan

G M L Architects

UNIT 3,1-4 Christina Street, London, EC2A 4PA
Tel: 020 7729 9595 Fax: 020 7729 1801 info@gmlarchitects.co.uk
SCALE: 1:500@A3
ISSUED FOR: PLANNING
FIRST ISSUED: FEBRUARY/2026
DRAWN BY:PC CHECK BY: NM

5117/PA/10A

REVISION: DRAWN: CHECK:
A May/26 Wood Workshop Relocated PC PC

