



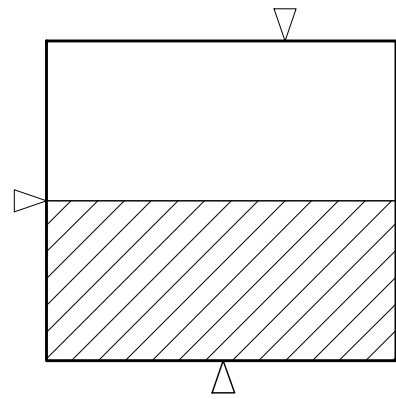

ROOF PROFILE - 1:200




FRONT ELEVATION
* OBSCURE GLAZED WINDOW

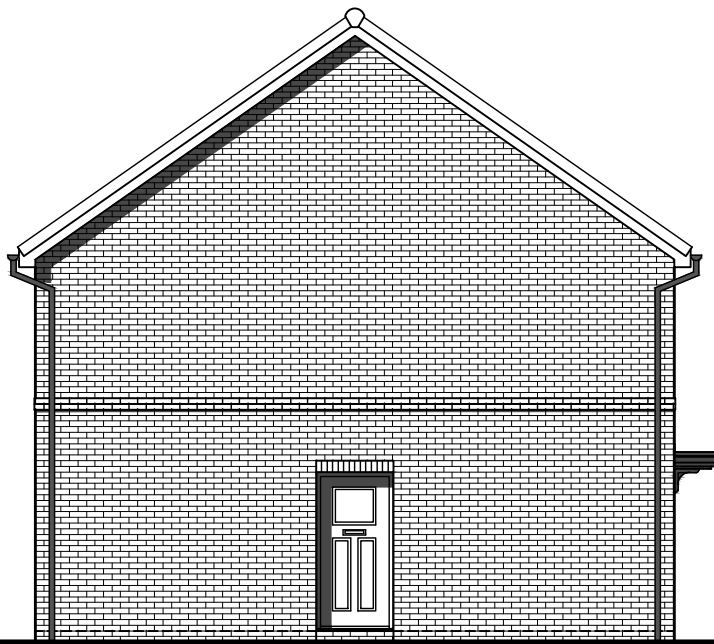


SIDE ELEVATION




REAR ELEVATION
* OBSCURE GLAZED WINDOW

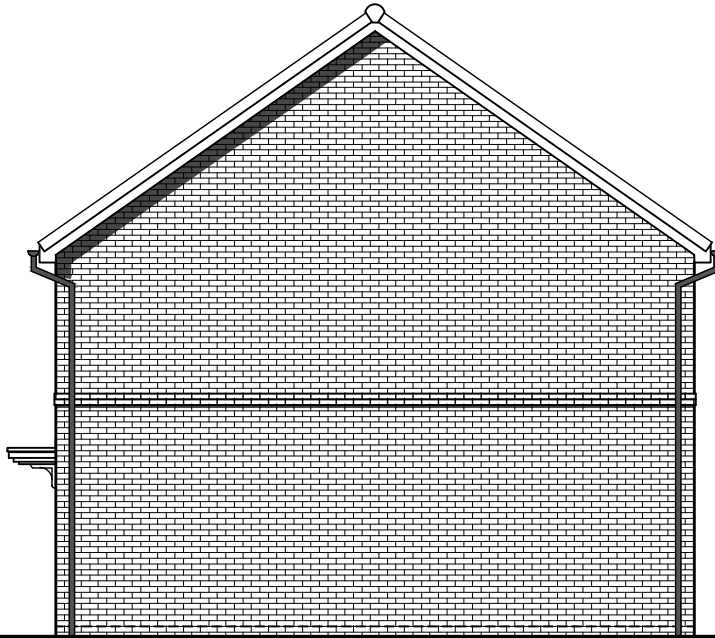

SIDE ELEVATION

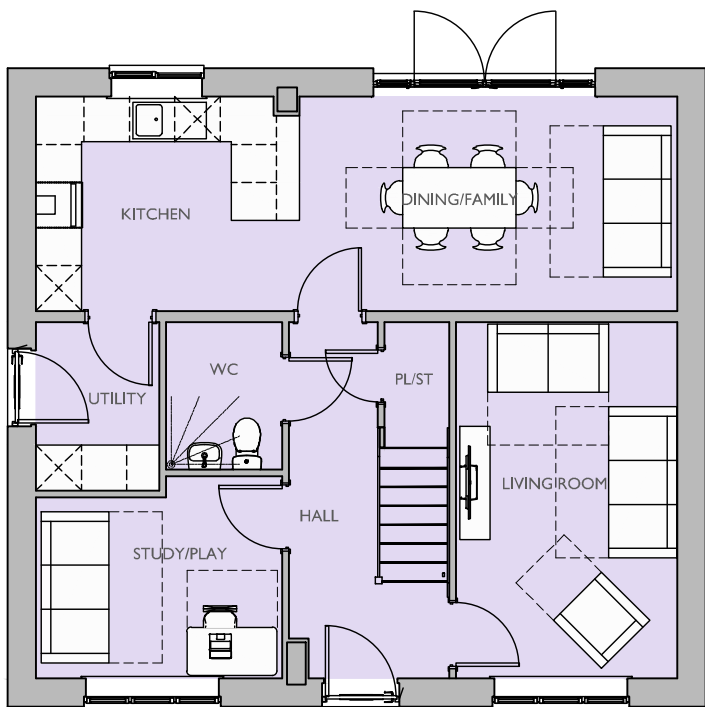

GROUND FLOOR PLAN

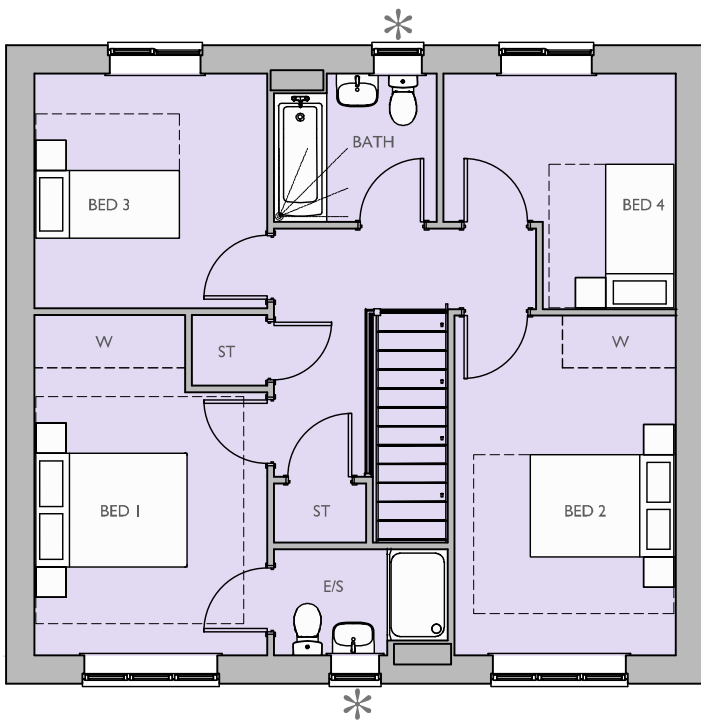

FIRST FLOOR PLAN
* OBSCURE GLAZED WINDOW

Housetype Name:		M462	
Occupancy:		4 BED / 6 PERSON	
Gross Area ft²:	Gross Area m²:	Net Area ft²:	Net Area m²:
1421.77	132.09	1404.31	130.46

For Colours of Material See External Finishes Layout (CB_96_282_008)	
Primary Material:	STRETCHER BOND MASONRY BRICKWORK.
Feature Material:	
Architectural Detail:	SPLAYED HEADERS AND SOLDIER COURSE CILLS 15MM PROJECTING STRING STRETCHER COURSE.
Window & Door Frames:	UPVC CASEMENT WINDOW, WITH GLAZING BARS COMPOSITE FRONT DOOR. UPVC FRENCH DOOR.
Fascia, Soffit & Bargeboard:	WHITE UPVC BOXED EAVES ROOFING SYSTEM.
Architectural Ornaments:	
Guttering & Drainage:	BLACK UPVC DRAINAGE SYSTEM.

Plot Numbers:
287 (OPP), 360 (AS), 361 (AS), 367 (OPP)



Scale @ A1:
012345m
Scale 1:100

RevDateDrawnChecked

B17.04.26LRDBB

PLOT NUMBERS UPDATED TO LATEST LAYOUT.

Date: NOVEMBER 2025

Drawn by: LRD

Checked by: BB

Dwg No: CB_96_282_B_WQ_M462_01Rev: B

Project:
LAND WEST OF IMBERHORNE LANE,
EAST GRINSTEAD

Title:
M462
ELEVATIONS & FLOOR PLANS

Client:

Bovis Homes

Vistry Homes

</

Please note these drawings are not for construction but for concept design and planning applications purposes only.
Cooper Baillie Limited - Cornaugh House, 24 Guildford Road, Bagshot, Surrey GU19 5JN - Telephone 01276 400639 - www.cooperbaillie.co.uk
This drawing and the works depicted are the copyright of Cooper Baillie Ltd and may not be reproduced or awarded, except by written permission. No liability will be accepted for any damage made by other persons.