



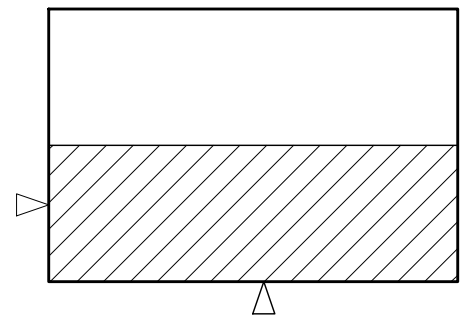


ROOF PROFILE - 1:200




FRONT ELEVATION
* OBSCURE GLAZED WINDOW

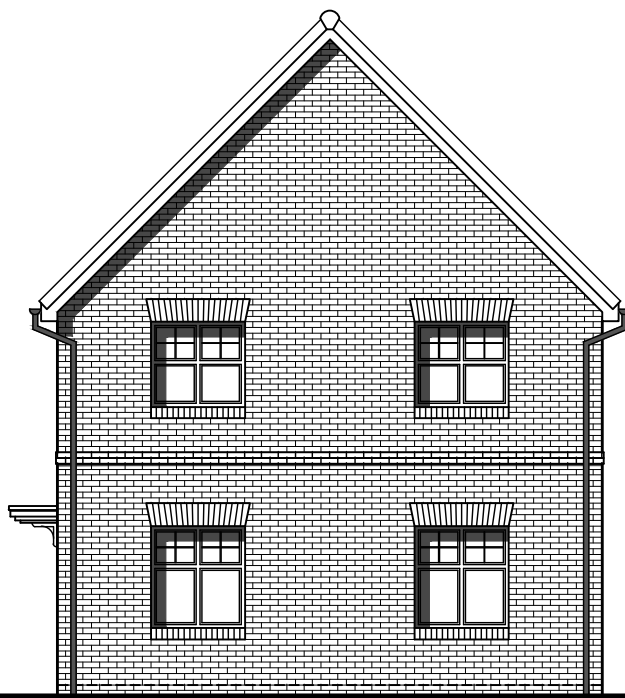


SIDE ELEVATION

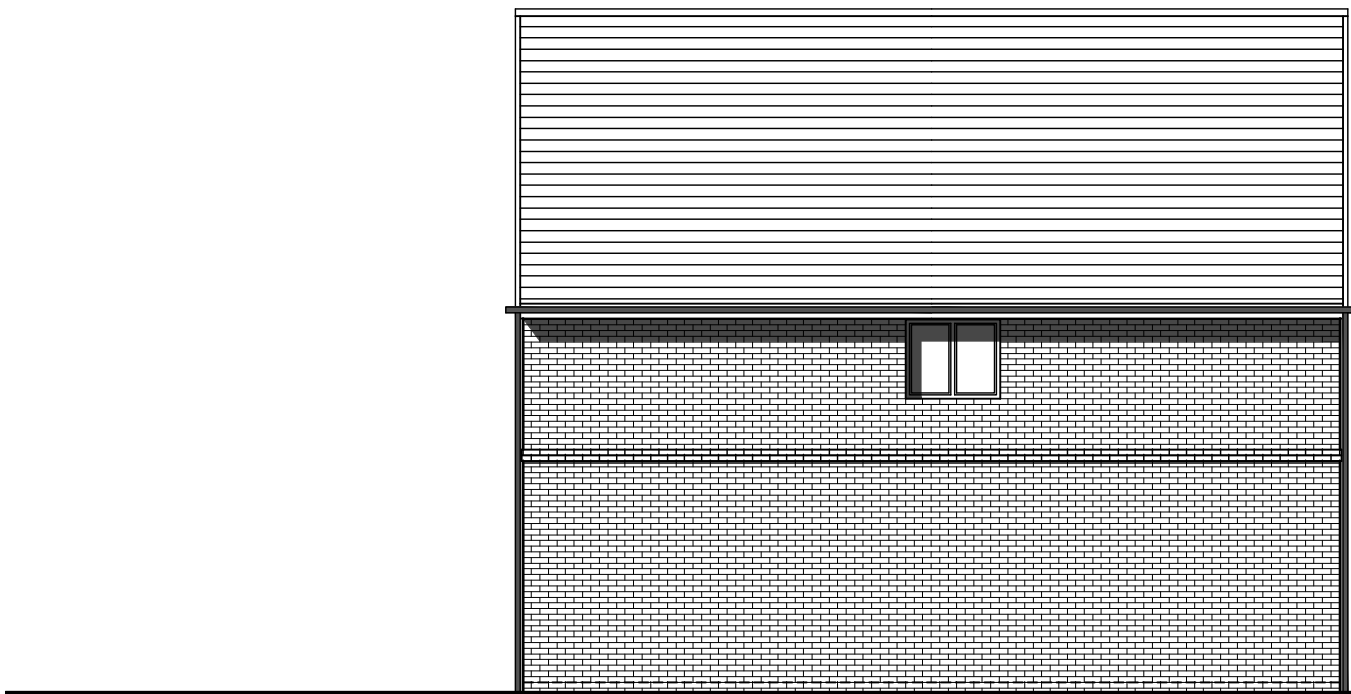


REAR ELEVATION

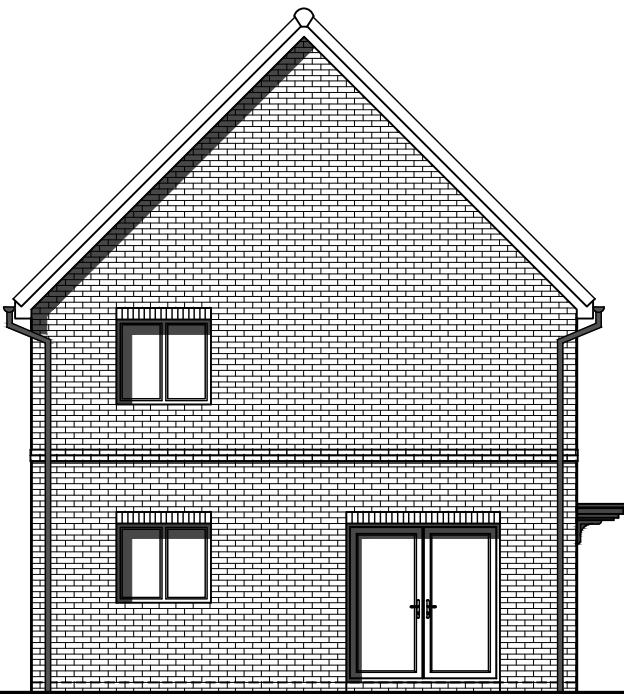

SIDE ELEVATION

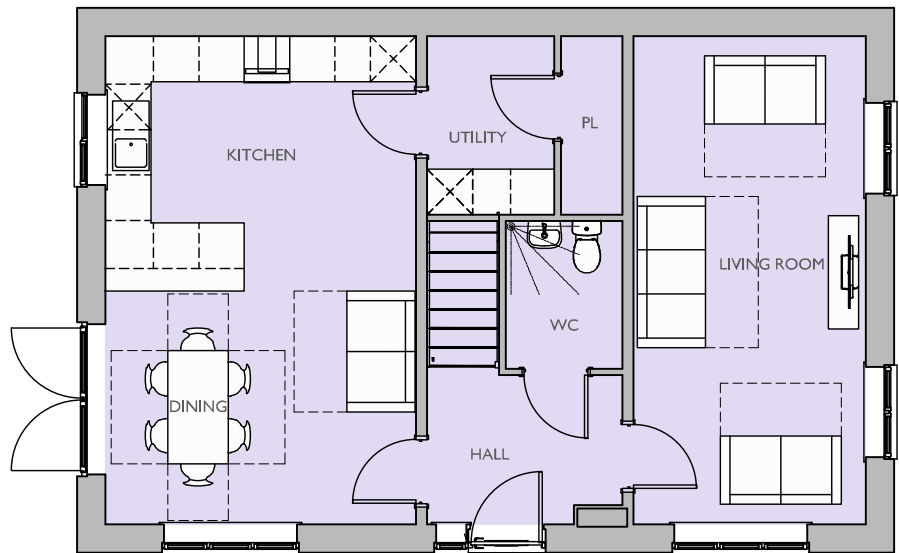

GROUND FLOOR PLAN

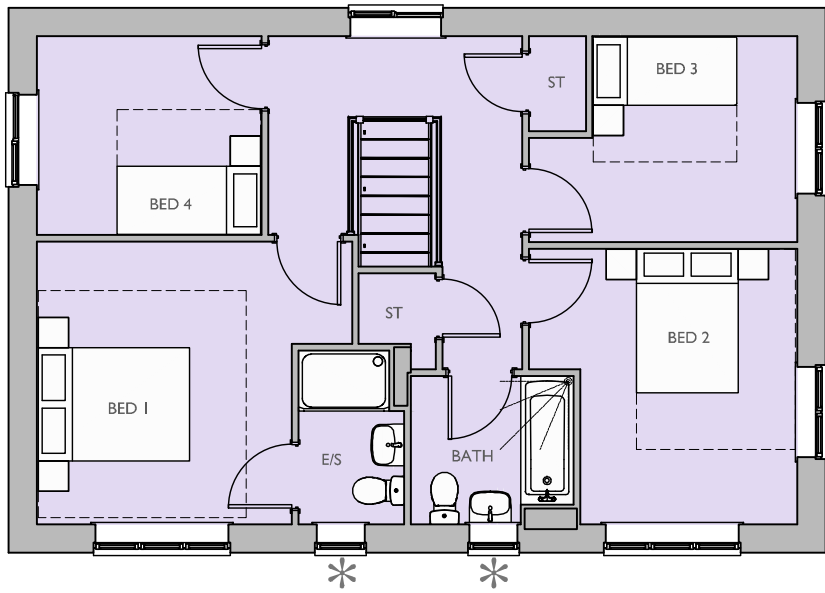

FIRST FLOOR PLAN
* OBSCURE GLAZED WINDOW

Housetype Name:		M466	
Occupancy:		4 BED / 6 PERSON	
Gross Area ft²:	Gross Area m²:	Net Area ft²:	Net Area m²:
1435.18	133.33	1397.26	129.81

For Colours of Material See External Finishes Layout (CB_96_282_008)	
Primary Material:	STRETCHER BOND MASONRY BRICKWORK.
Feature Material:	
Architectural Detail:	SPLAYED HEADERS AND SOLDIER COURSE CILLS 15MM PROJECTING STRING STRETCHER COURSE.
Window & Door Frames:	UPVC CASEMENT WINDOW, WITH GLAZING BARS COMPOSITE FRONT DOOR. UPVC FRENCH DOOR.
Fascia, Soffit & Bargeboard:	WHITE UPVC BOXED EAVES ROOFING SYSTEM.
Architectural Ornaments:	
Guttering & Drainage:	BLACK UPVC DRAINAGE SYSTEM.

Plot Numbers:
299 (AS)



Scale @ A1:		Project:	
0 1 2 3 4 5m		LAND WEST OF IMBERHORNE LANE, EAST GRINSTEAD	
Scale 1:100		Title:	
Rev		M466	
Date		ELEVATIONS & FLOOR PLANS	
17.04.26		Client:	
LTD		Bovis Homes Vistry Homes	
BB			
PLOT NUMBERS UPDATED TO LATEST LAYOUT.			
Date: NOVEMBER 2025			
Drawn by: LRD			
Checked by: BB			
Org No: CB_96_282_B_WQ_M466_01			
Rev: B			

Please note these drawings are not for construction but for concept design and planning applications purposes only.
Cooper Baillie Limited - Cornhill House, 24 Guildford Road, Bagshot, Surrey GU24 0JN - Telephone 01276 400039 - www.cooperbaillie.co.uk
This drawing and the works depicted are the copyright of Cooper Baillie Ltd and may not be reproduced or amended without written permission. No liability will be accepted for any damage made by other persons.