


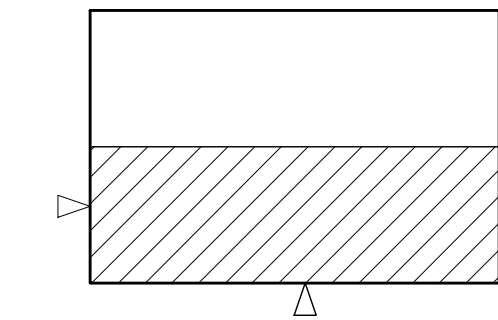


ROOF PROFILE - 1:200



FRONT ELEVATION
* OBSCURE GLAZED WINDOW




SIDE ELEVATION

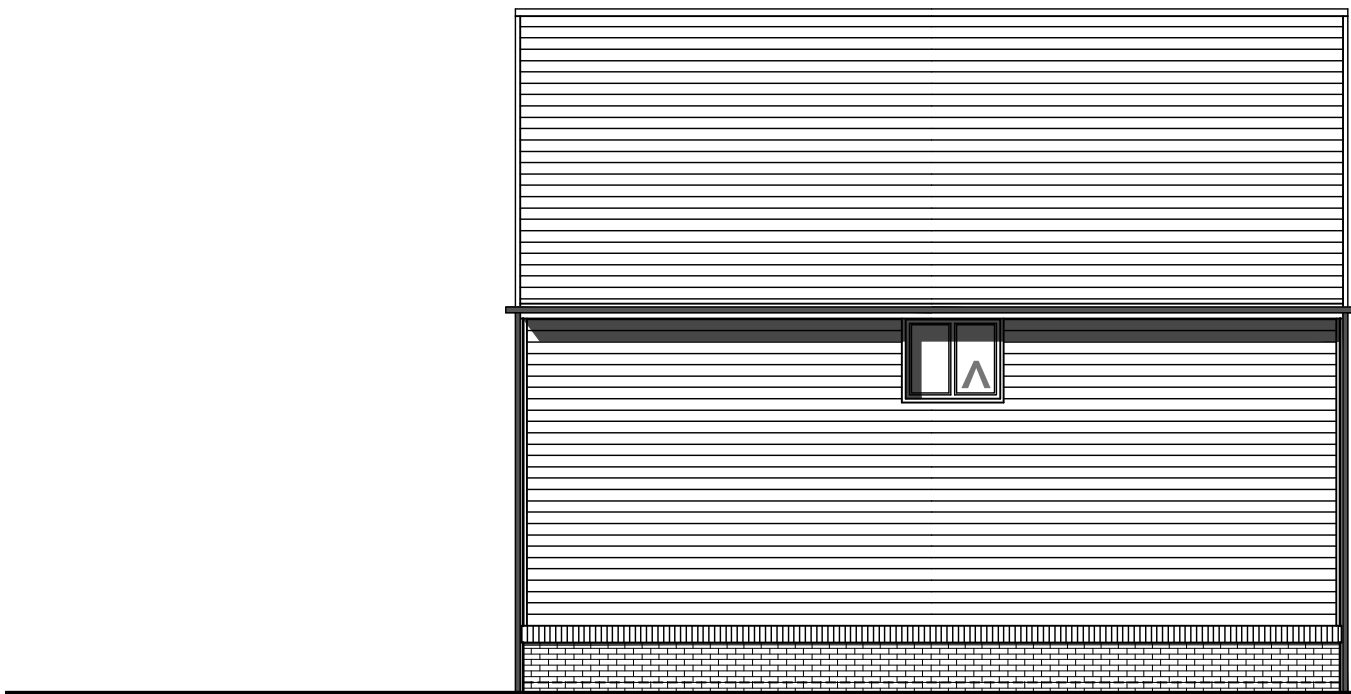


REAR ELEVATION
A OMIT WINDOW TO PLOTS 285 & 363



SIDE ELEVATION

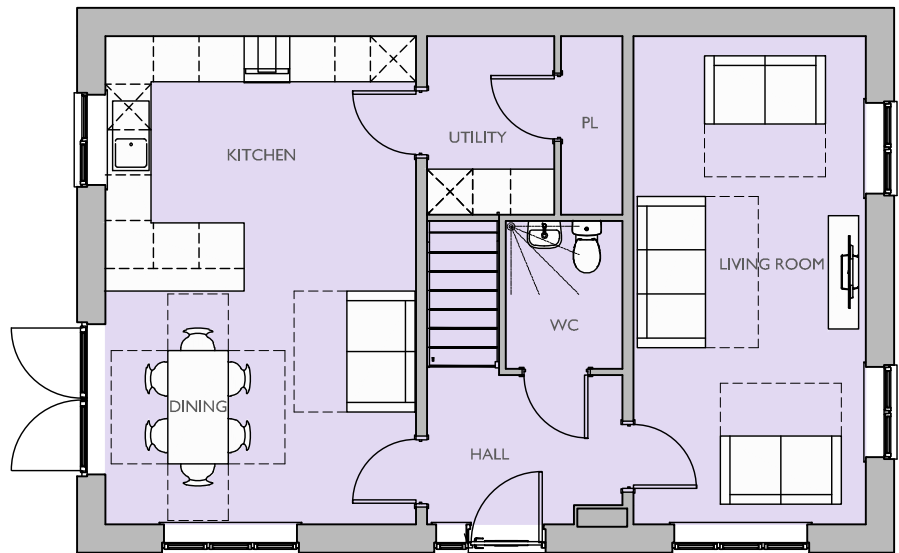

GROUND FLOOR PLAN

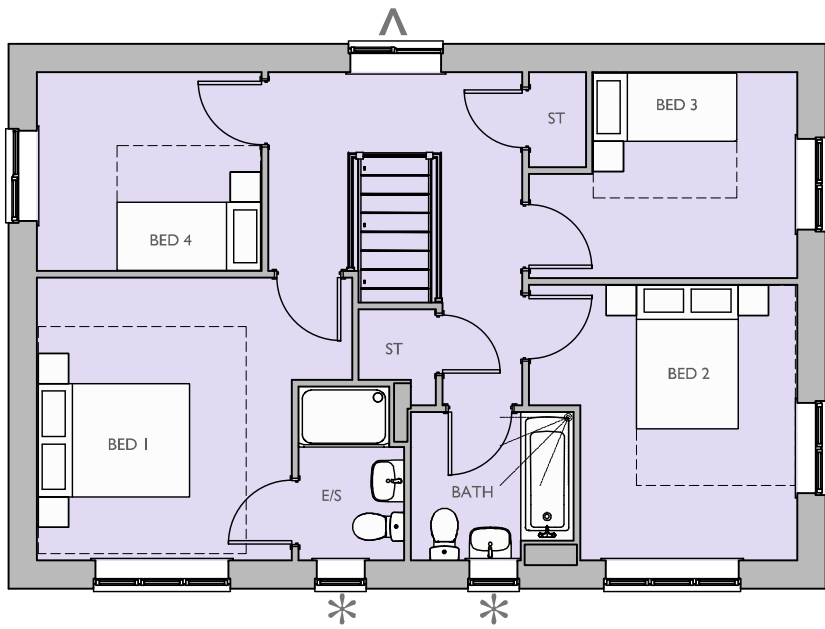

FIRST FLOOR PLAN
* OBSCURE GLAZED WINDOW

A OMIT WINDOW TO PLOTS 285 & 363

Housetype Name:		M466	
Occupancy:		4 BED / 6 PERSON	
Gross Area ft²:	Gross Area m²:	Net Area ft²:	Net Area m²:
1435.18	133.33	1397.26	129.81

For Colours of Material See External Finishes Layout (CB_96_282_008)	
Primary Material:	STRETCHER BOND MASONRY BRICKWORK.
Feature Material:	HORIZONTAL COMPOSITE CLADDING WITH MATCHING TRIM TO WINDOWS AND 2-PART PROFILE TO CORNERS.
Architectural Detail:	15MM PROJECTING SOLDIER COURSE.
Window & Door Frames:	UPVC CASEMENT WINDOW, WITH GLAZING BARS COMPOSITE FRONT DOOR. UPVC FRENCH DOOR.
Fascia, Soffit & Bargeboard:	WHITE UPVC BOXED EAVES ROOFING SYSTEM.
Architectural Ornaments:	
Guttering & Drainage:	BLACK UPVC DRAINAGE SYSTEM.

Plot Numbers:
285 (AS), 292 (OPP), 363 (AS)



Scale @ A1: 0 1 2 3 4 5m Scale 1:100			
Rev	Date	Drawn	Checked
B	17.04.26	LRD	BB
UPDATED TO LATEST EXTERNAL FINISHES.			
Project: LAND WEST OF IMBERHORNE LANE, EAST GRINSTEAD			
Title: M466 ELEVATIONS & FLOOR PLANS			
Client: Bovis Homes Vistry Homes			
Date: NOVEMBER 2025			
Drawn by: LRD		Checked by: BB	
Org No: CB_96_282_B_WQ_M466_03	Rev: B	COOPERBAILLIE	

Please note these drawings are not for construction but for concept design and planning applications purposes only. Cooper Baillie Limited - Cornmagh House, 24 Guildford Road, Bagshot, Surrey GU19 5JN - Telephone 01276 400039 - www.cooperbaillie.co.uk This drawing and the works depicted are the copyright of Cooper Baillie Ltd and may not be reproduced or awarded, except by written permission. No liability will be accepted for any damage made by other persons.