




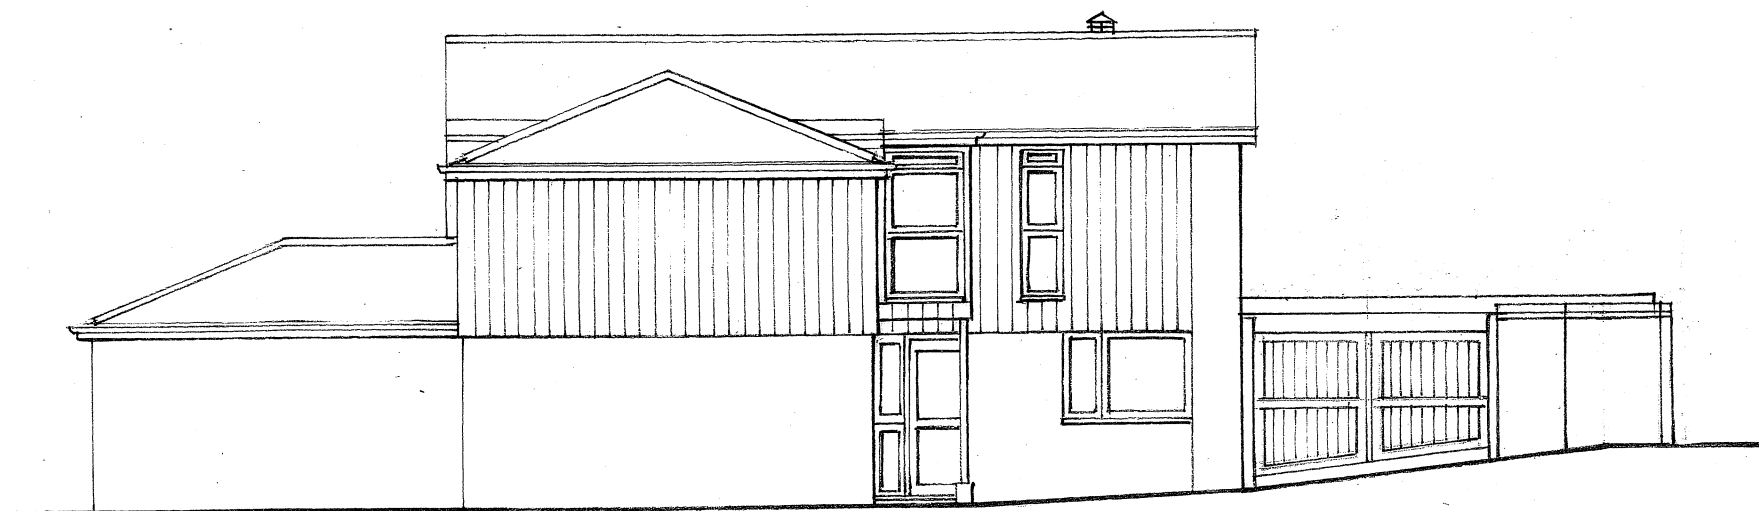


PROPOSED NORTH ELEVATION.

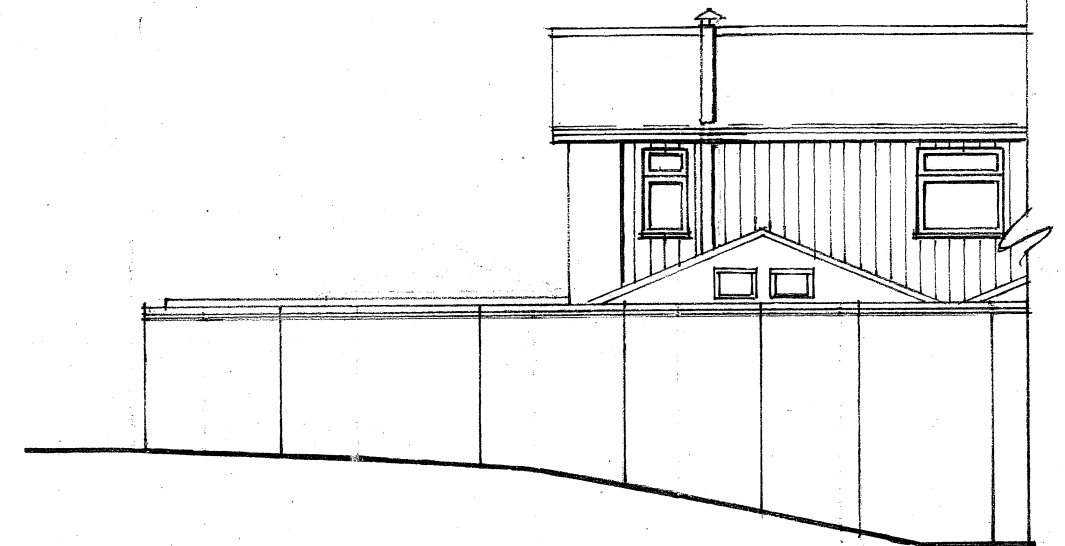

PROPOSED SOUTH ELEVATION

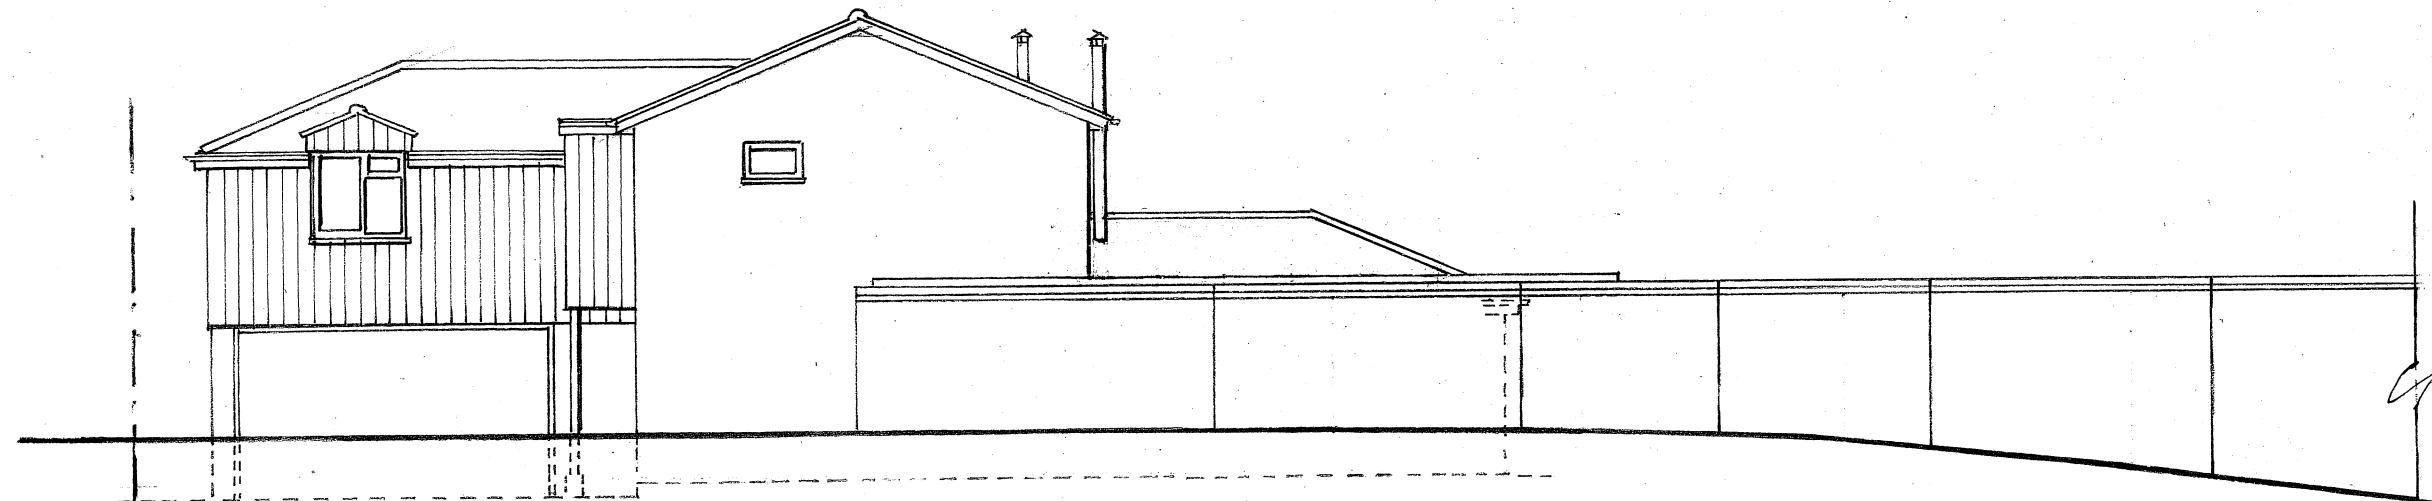

PROPOSED WEST ELEVATION

 

RODGER FINCHAM-ARCHITECT
5 THE BRIDGE APPROACH WHITSTABLE
CT9 1RA MOB. 07817858432

15 STUART WAY
EAST GRINSTEAD
RH19 4RR

CAR PORT EXTENSION
PROPOSED ELEVATIONS 1:100 @ A3
JOB NO 09428 DRAWING NO PLO3