


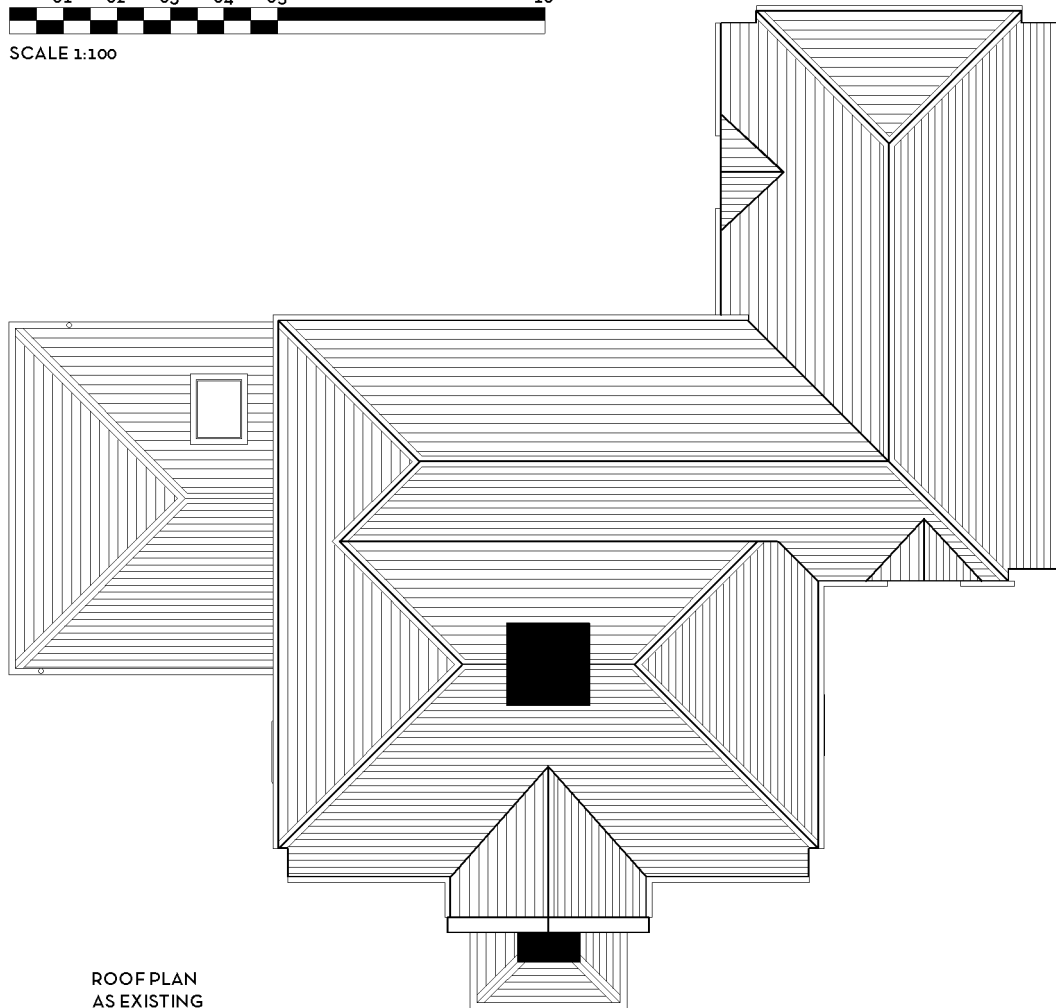

ROOF PLAN  
AS EXISTING

#### REVISIONS

| ref | date |   | drawn |
|-----|------|---|-------|
| -   | -    | - | -     |
|     |      |   |       |
|     |      |   |       |
#### DESIGN INTENT ONLY NOTES FOR CONSTRUCTION:

1. Dimensions shall be checked and verified prior to work being commenced on site.
2. This drawing is issued for the sole and exclusive use of the named recipient. Distribution to any third party is on the strict understanding that no liability is accepted by KM Architecture for any discrepancies, errors or omissions that may be present and no guarantee is offered as to the accuracy of the information shown.

#### KM ARCHITECTURE CHARTERED ARCHITECT

46 VALEBRIDGE DRIVE  
BURGESS HILL  
WEST SUSSEX  
RH15 0RW

07862 093 254  
kelly@kmarchitecture.co.uk  
www.kmarchitecture.co.uk

job

CHYLOWEN  
TYLER'S GREEN  
CUCKFIELD  
WEST SUSSEX  
RH17 5EA

#### PLANNING DRAWING

title

ROOF PLAN  
AS EXISTING

scale 1:100 @ A3

date 24/02/25

drawn KMM

drawing number 2082\_00\_03

revision

-