


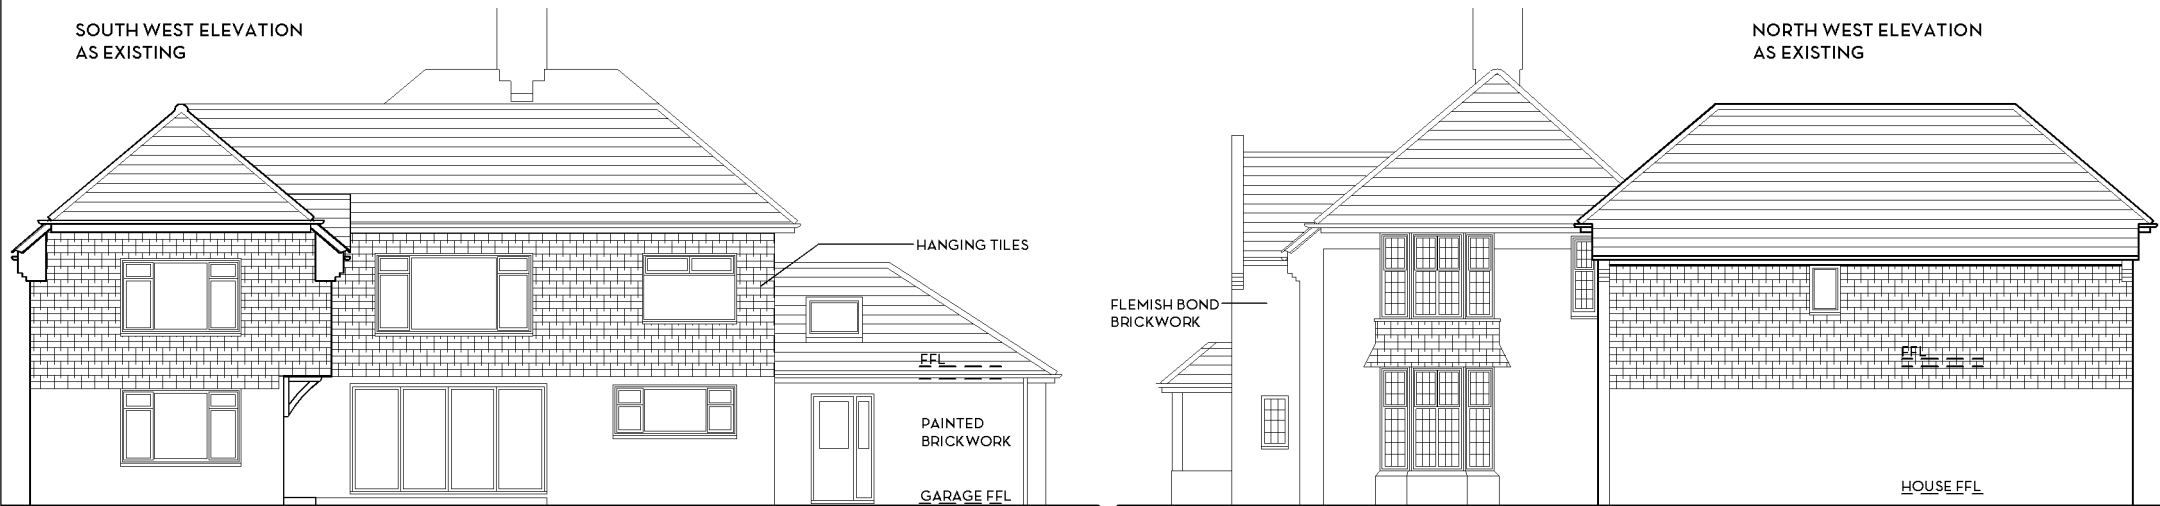

NORTH WEST ELEVATION
AS EXISTING



SOUTH EAST ELEVATION
AS EXISTING

REVISIONS				DESIGN INTENT ONLY NOTES FOR CONSTRUCTION: 1. Dimensions shall be checked and verified prior to work being commenced on site. 2. This drawing is issued for the sole and exclusive use of the named recipient. Distribution to any third party is on the strict understanding that no liability is accepted by KM Architecture for any discrepancies, errors or omissions that may be present and no guarantee is offered as to the accuracy of the information shown.	KM ARCHITECTURE CHARTERED ARCHITECT 46 VALEBRIDGE DRIVE BURGESS HILL WEST SUSSEX RH15 0RW 07862 093 254 kelly@kmarchitecture.co.uk www.kmarchitecture.co.uk	job	CHYLOWEN TYLER'S GREEN CUCKFIELD WEST SUSSEX RH17 5EA	title		
ref	date		drawn					ELEVATIONS AS EXISTING		
-	-	-	-			scale	1:100 @ A3			
						date	24/02/25			
						drawn	KMM			
						drawing number	2082_00_04	revision	-	
						PLANNING DRAWING				