



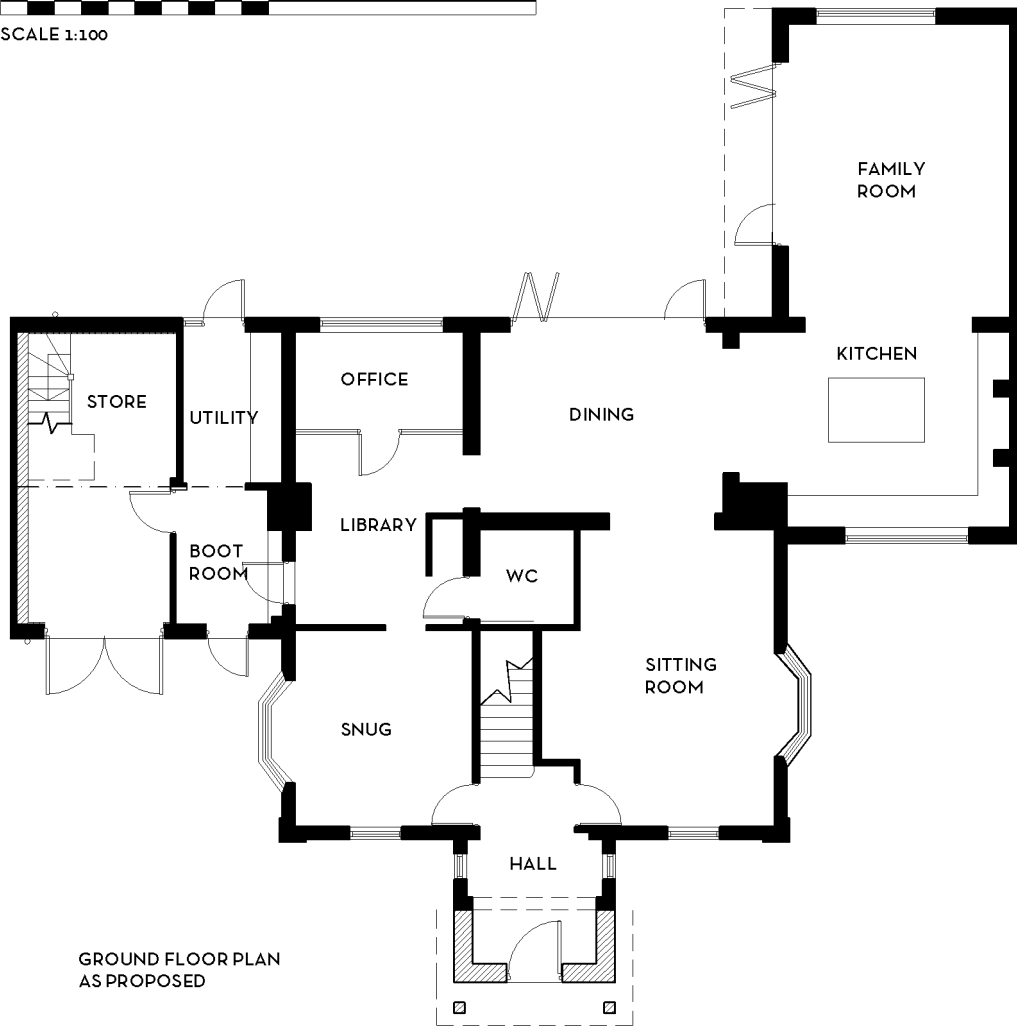

GROUND FLOOR PLAN
AS PROPOSED

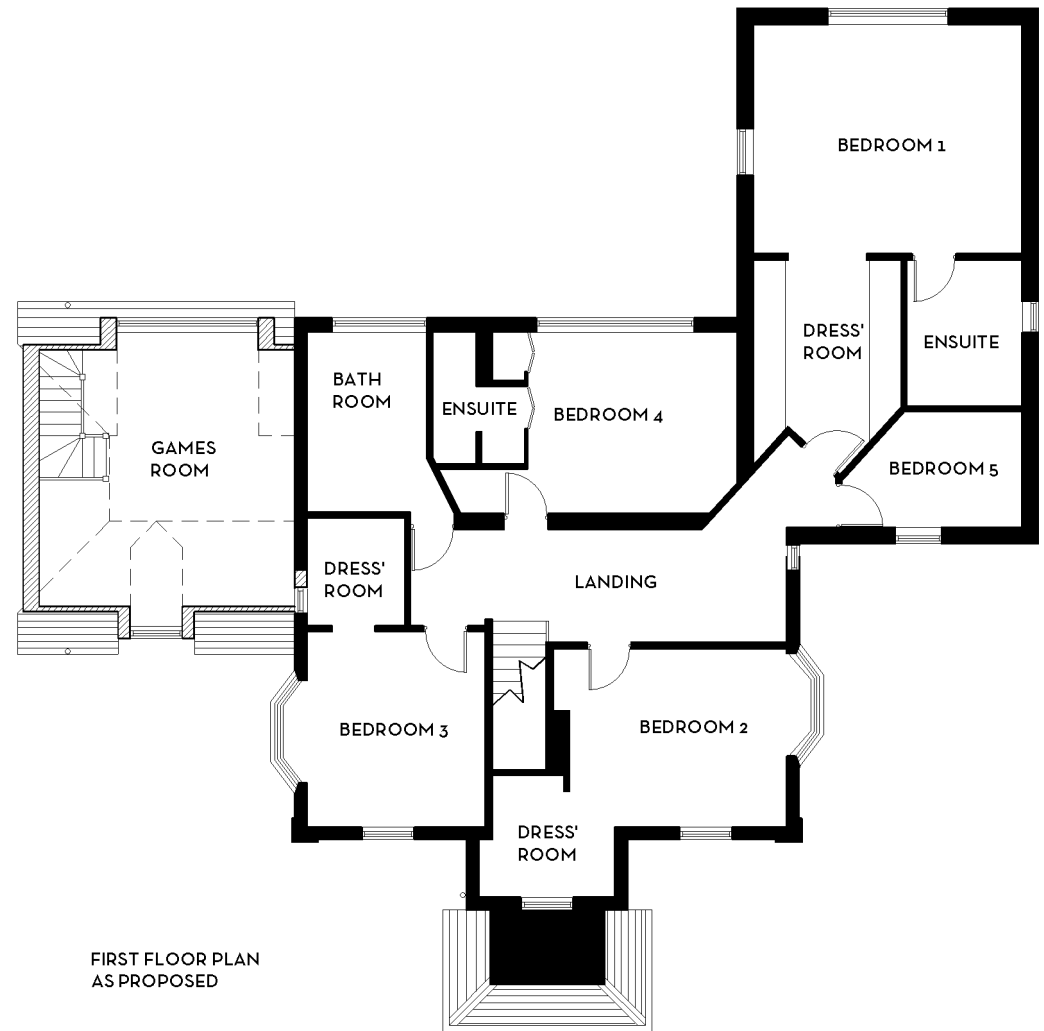

FIRST FLOOR PLAN
AS PROPOSED

REVISIONS

ref	date	drawn
-		

DESIGN INTENT ONLY NOTES FOR CONSTRUCTION:

1. Dimensions shall be checked and verified prior to work being commenced on site.
2. This drawing is issued for the sole and exclusive use of the named recipient. Distribution to any third party is on the strict understanding that no liability is accepted by KM Architecture for any discrepancies, errors or omissions that may be present and no guarantee is offered as to the accuracy of the information shown.

KM ARCHITECTURE CHARTERED ARCHITECT

46 VALEBRIDGE DRIVE
BURGESS HILL
WEST SUSSEX
RH15 0RW

07862 093 254
kelly@kmarchitecture.co.uk
www.kmarchitecture.co.uk

job

CHYLOWEN
TYLER'S GREEN
CUCKFIELD
WEST SUSSEX
RH17 5EA

PLANNING DRAWING

title

GROUND AND FIRST FLOOR
AS PROPOSED

scale 1:100 @ A3

date 24/02/25

drawn KMM

drawing number 2082_00_12

revision -