
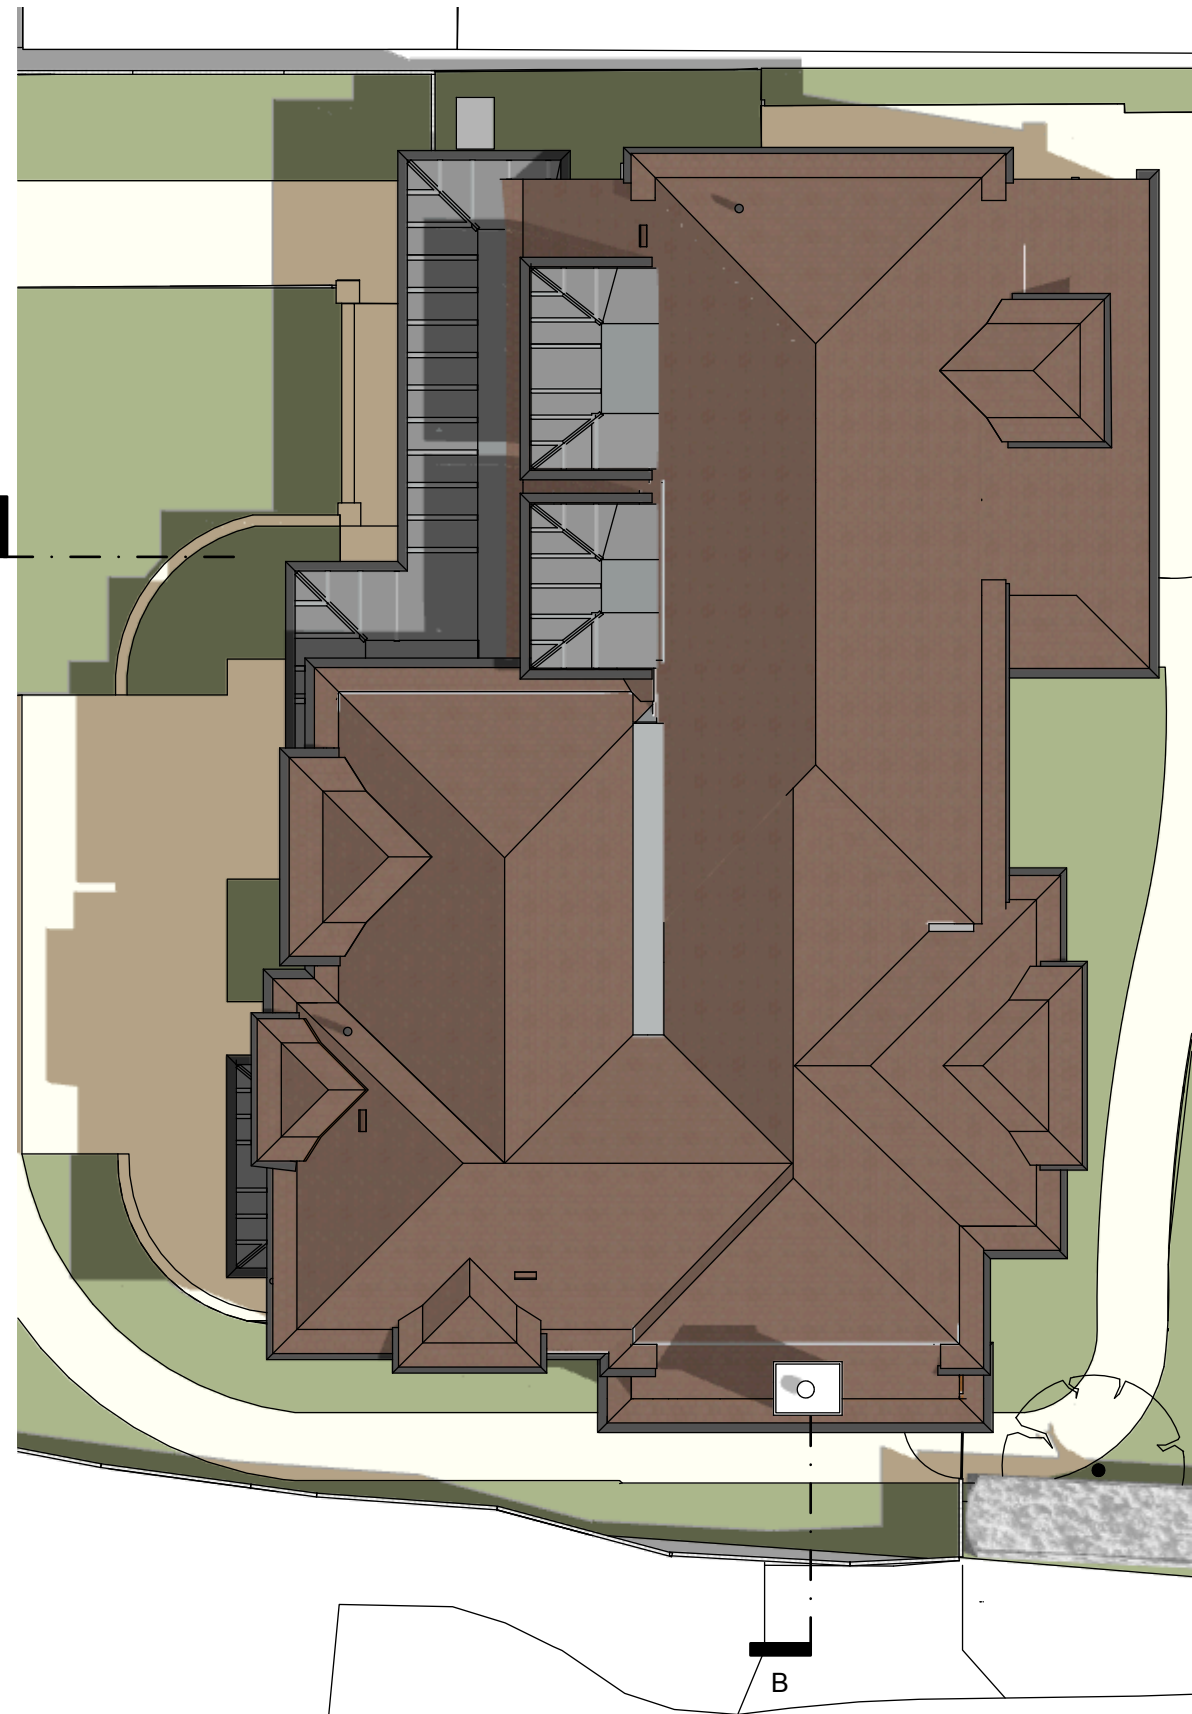


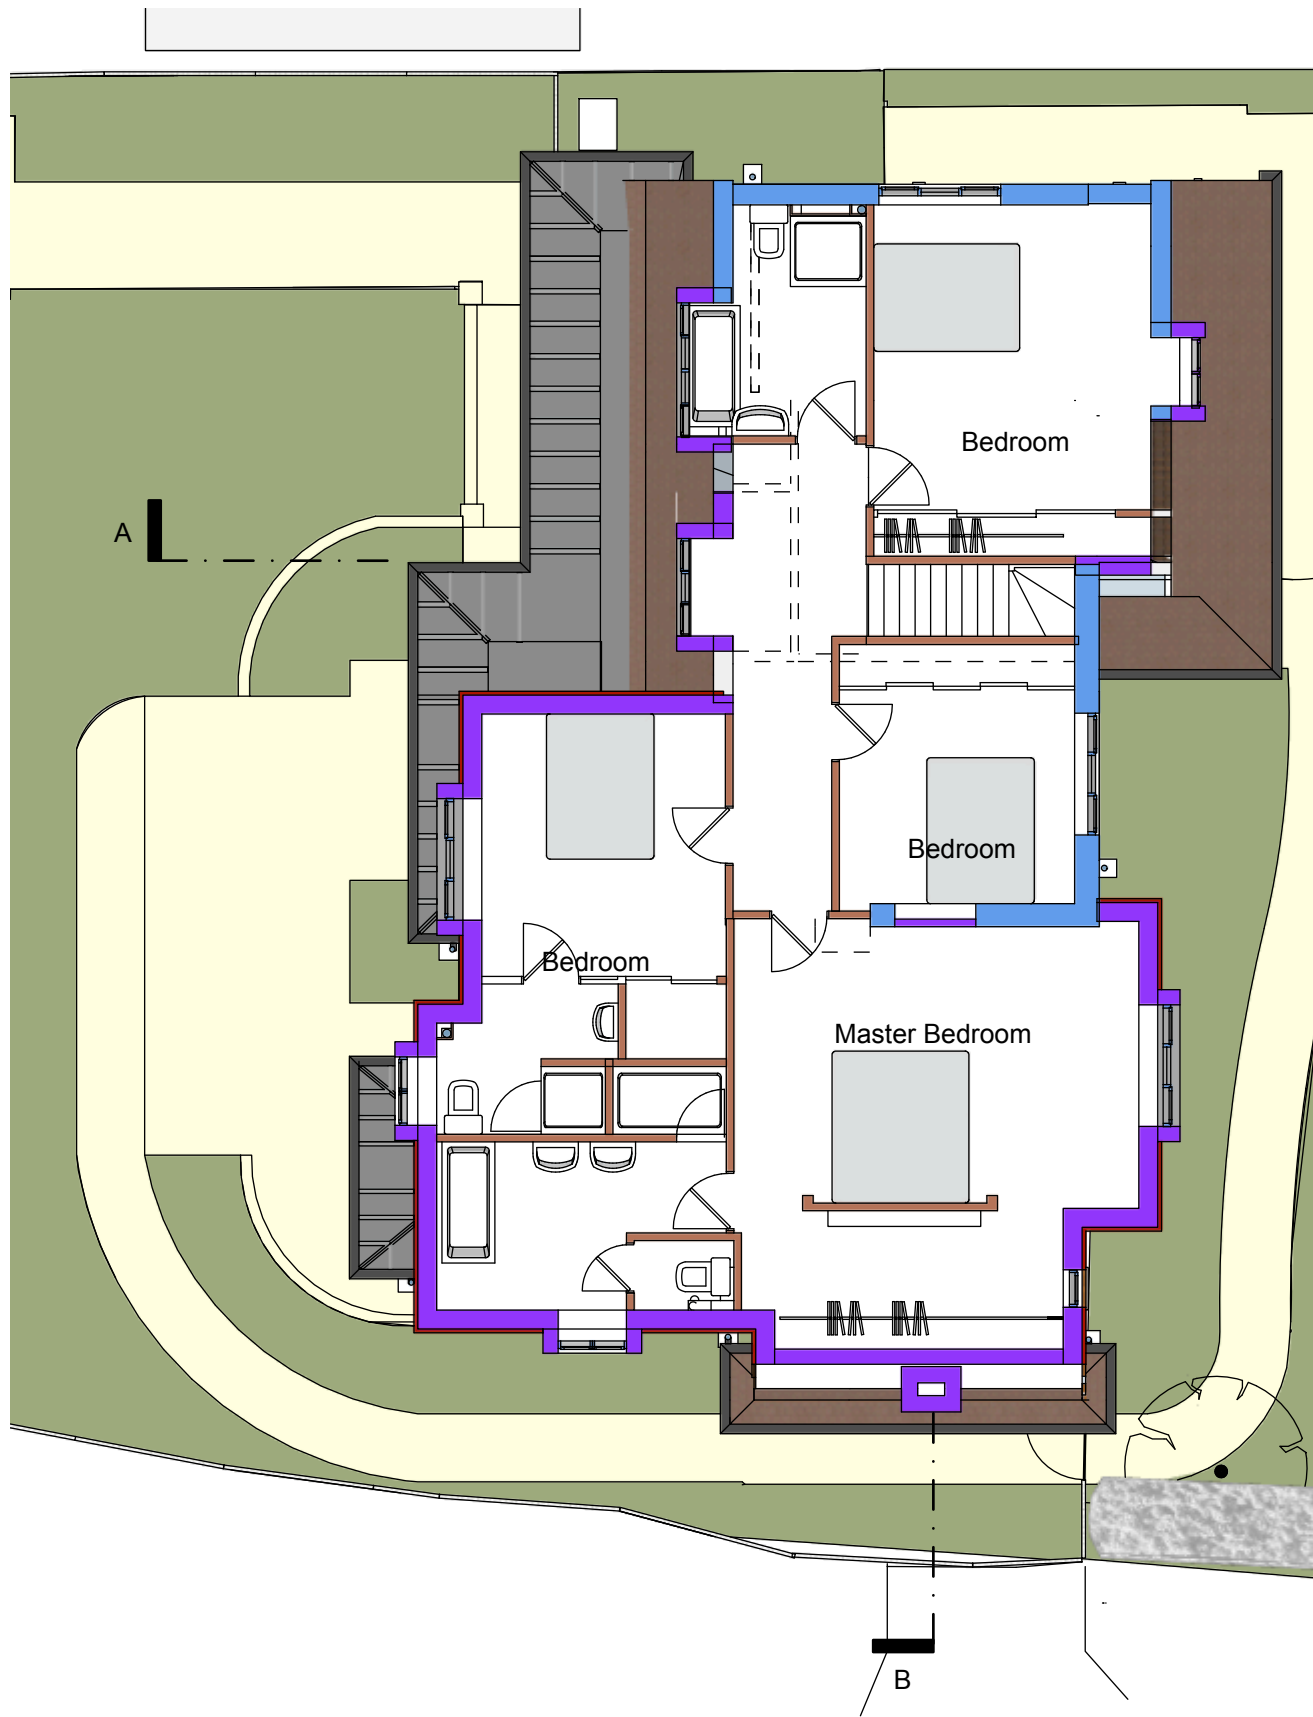

N G ARCHITECT

NICK GARDNER ARCHITECTURE
Oak Farm, Lewes Road
Danehill RH17 7HD

Tel. 07495121131
Email: ng@ngarchitect.com
Web: www.ngarchitect

PROJECT
1 The Chestnuts
Summerhill Drive
Lindfield
RH16 2AS

REVISIONS		
	DATE	REMARKS
A	28-1-24	Bay window & dormer amended
B	28-02-24	North Point corrected
C	28-11-24	Rear door & window amended
D	-	-
E	-	-

ISSUE PRINT @ SCALE
03-12-24 A3 1:100

1
PL.03

Proposed First Floor and Roof Plan
Scale 1:100

Proposed First Floor
and Roof Plan

1087 3
PROJECT REF. STAGE

PL.03
DRAWING REF. DRG. No.