




N G ARCHITECT


NICK GARDNER ARCHITECTURE
Oak Farm, Lewes Road
Danehill RH17 7HD

Tel. 07495121131
Email: ng@ngarchitect.com
Web: www.ngarchitect

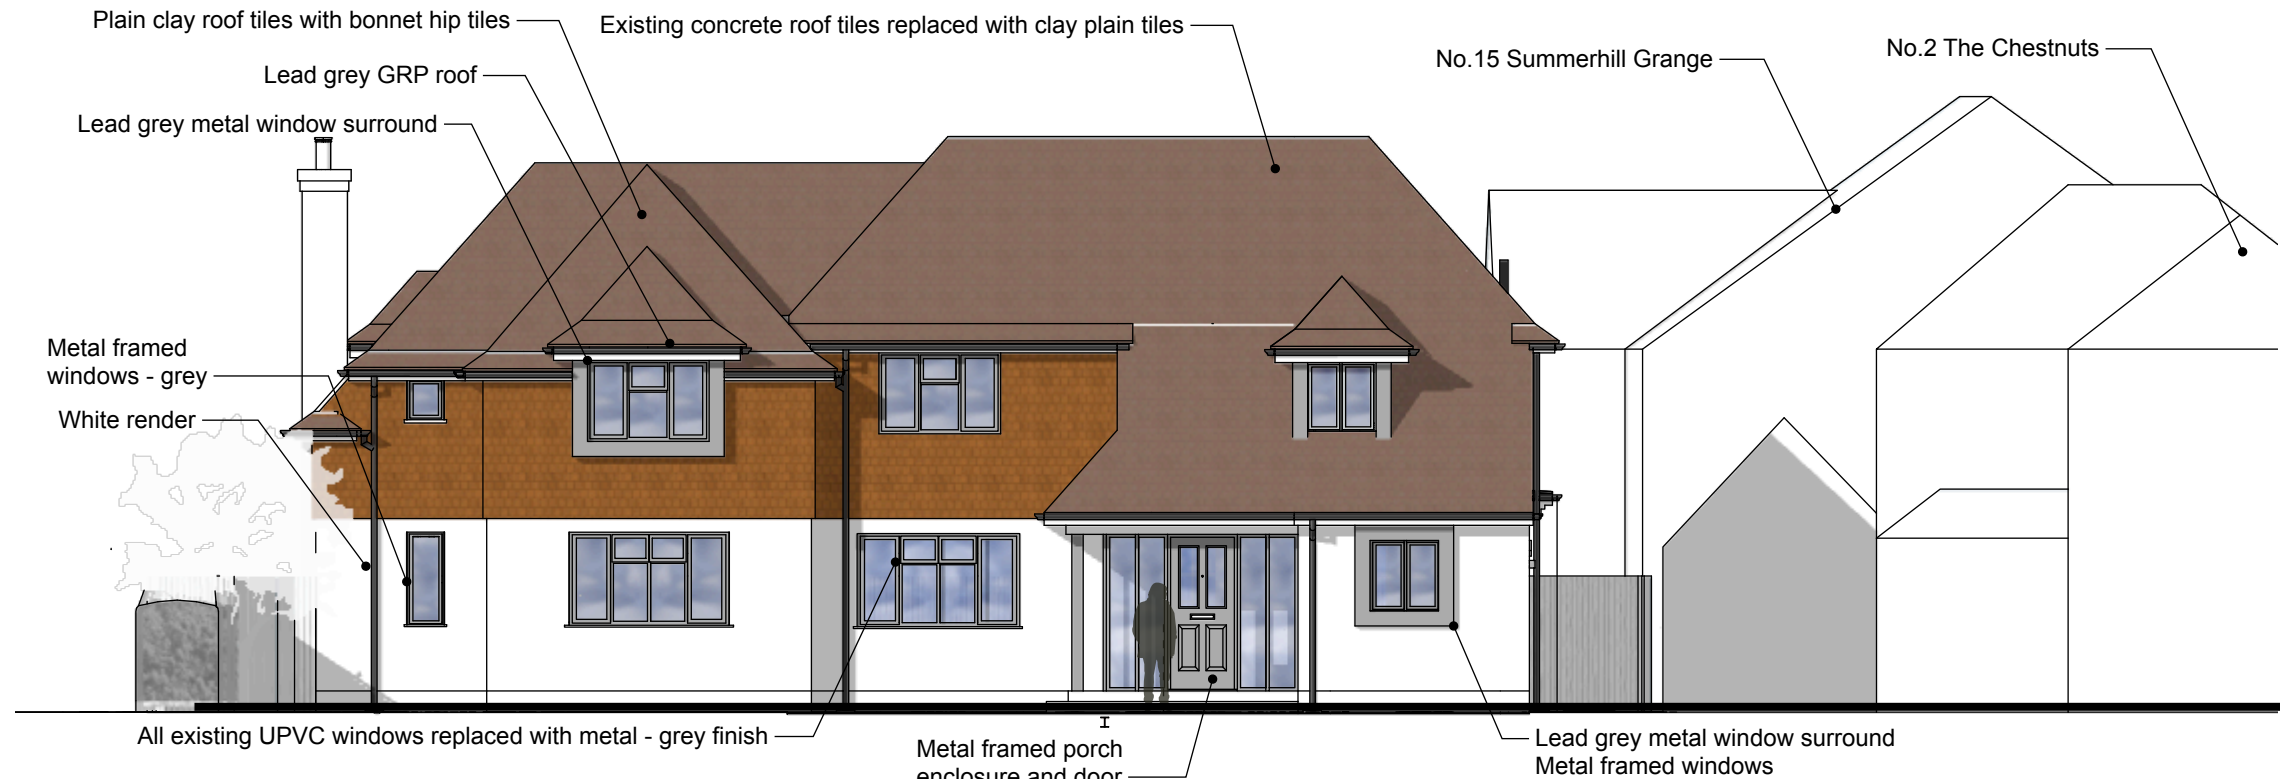

EAST ELEVATION

PROJECT
1 The Chestnuts
Summerhill Drive
Lindfield
RH16 2AS

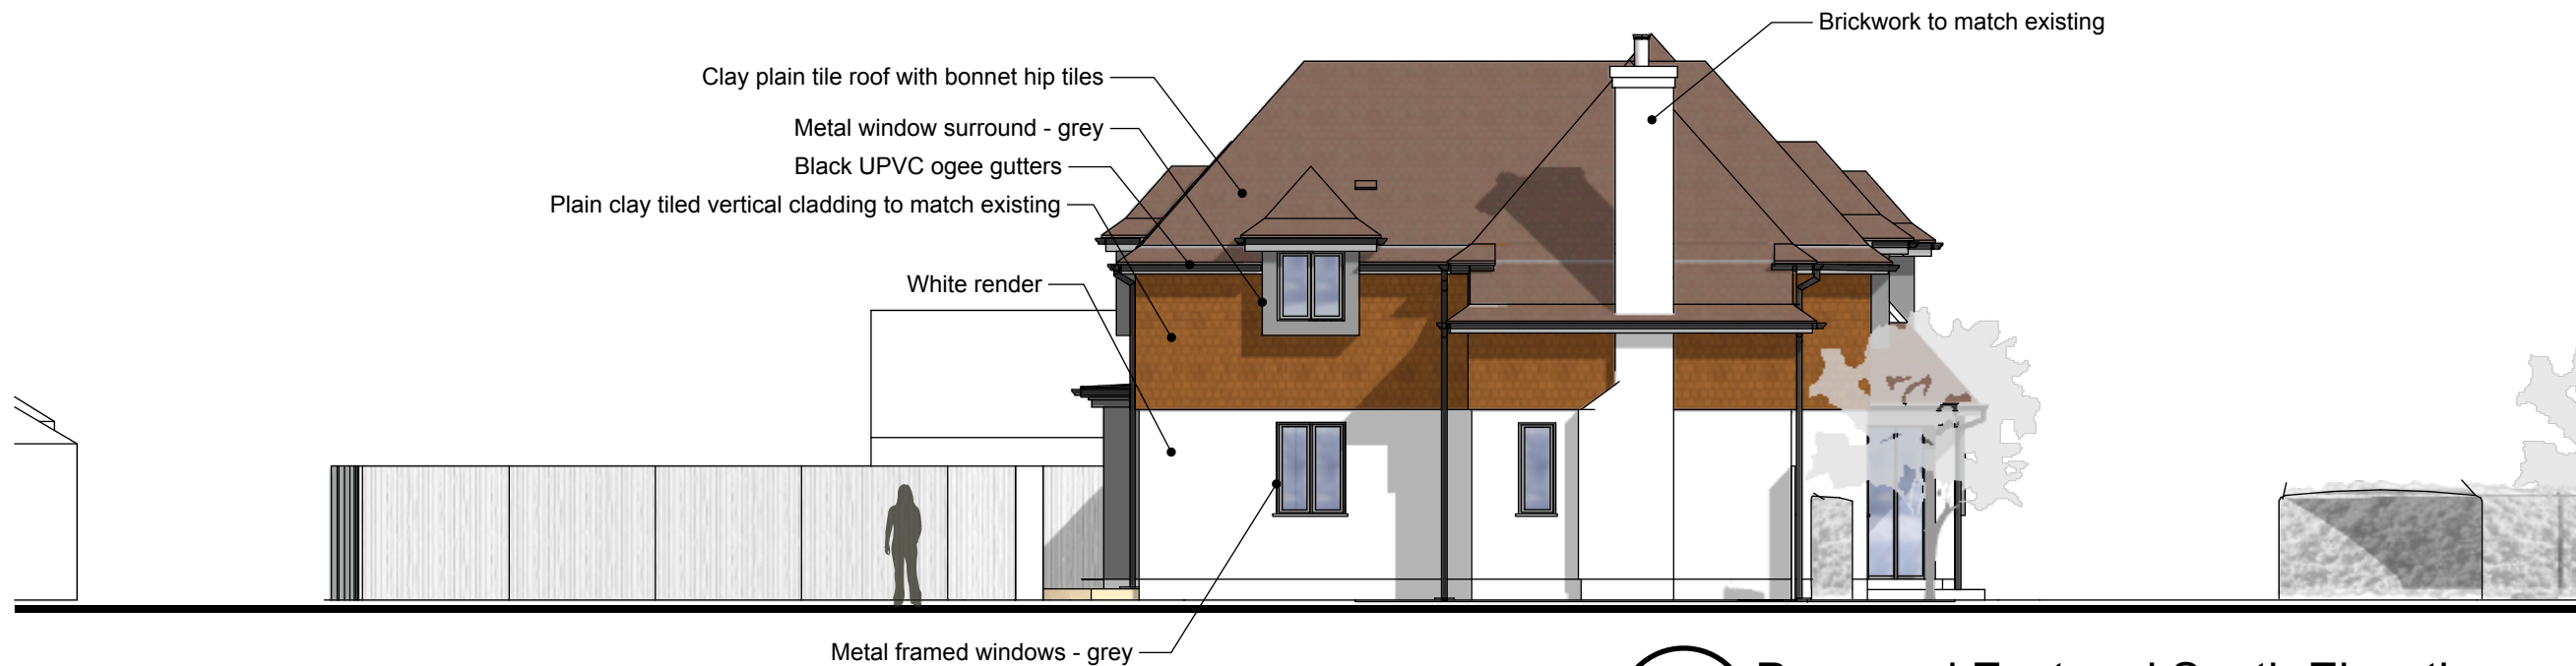

SOUTH ELEVATION

REVISIONS		
	DATE	REMARKS
A	28-1-24	Bay window & dormer amended
B	28-02-24	Labels corrected
C	28-11-24	Rear door and window amended
D	-	-
E	-	-

ISSUE PRINT @ SCALE
03-12-24 A3 1:100

Proposed East and
South Elevations

1087 3
PROJECT REF. STAGE

PL.04
DRAWING REF. DRG. No.

1 Proposed East and South Elevations
PL.04 Scale 1:100

