





South as Existing
1 : 100

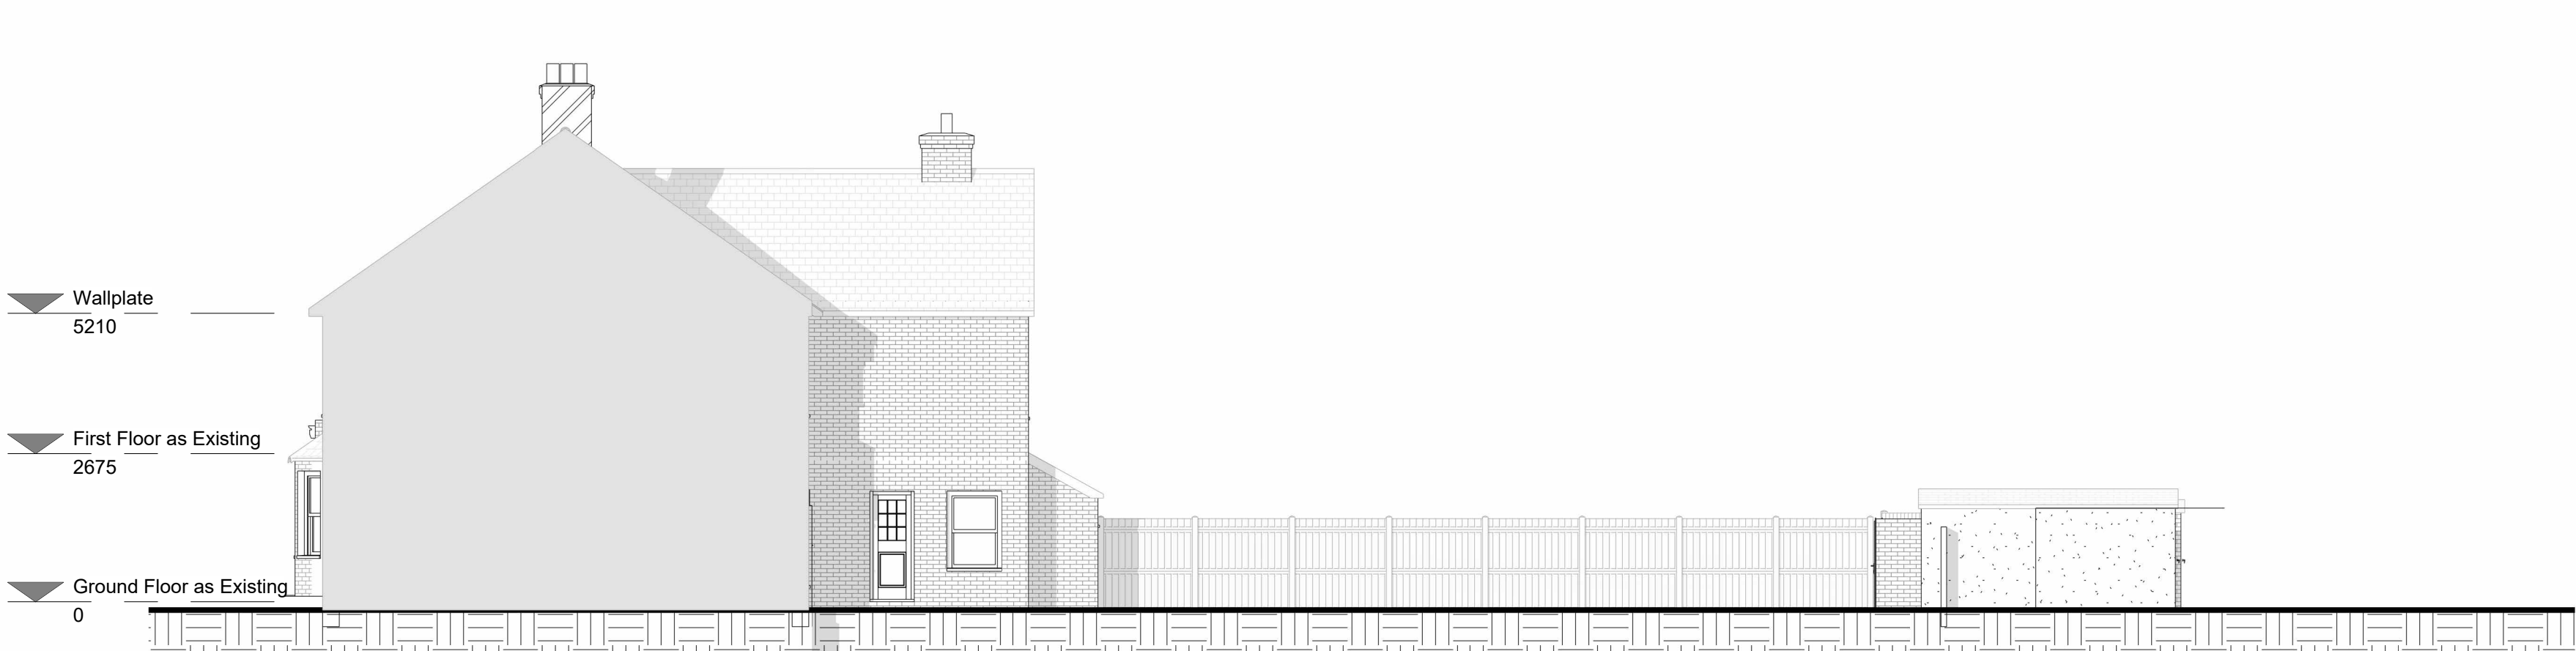


East as Existing
1 : 100

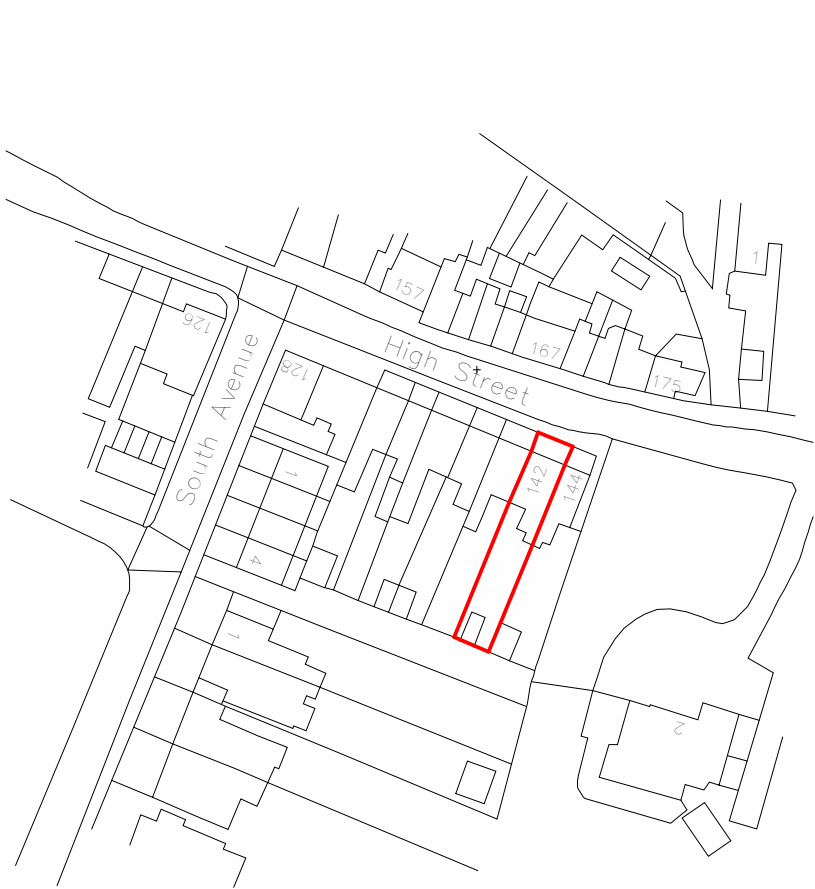

Site Location
1 : 1250

This drawing is the copyright of Rubix Planning Ltd. Dimensions must not be relied upon except for planning purposes and all dimensions and content contained must be checked on site & prior to construction, manufacture or other related services. Rubix Planning Ltd assumes no responsibility or liability arising from misuse or reliance on these drawings for anything other than their intended purpose.

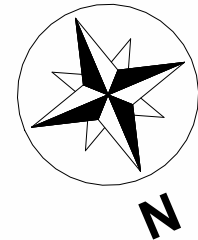

0 5.0 m 25.0 m 50.0 m
SCALE: 1:1250

0 5.0 m 12.5 m 25.0 m
SCALE: 1:500


0 1.0 m 2.5 m 5.0 m
SCALE: 1:100




Block Plan a
1 : 500




North as Existing
1 : 100

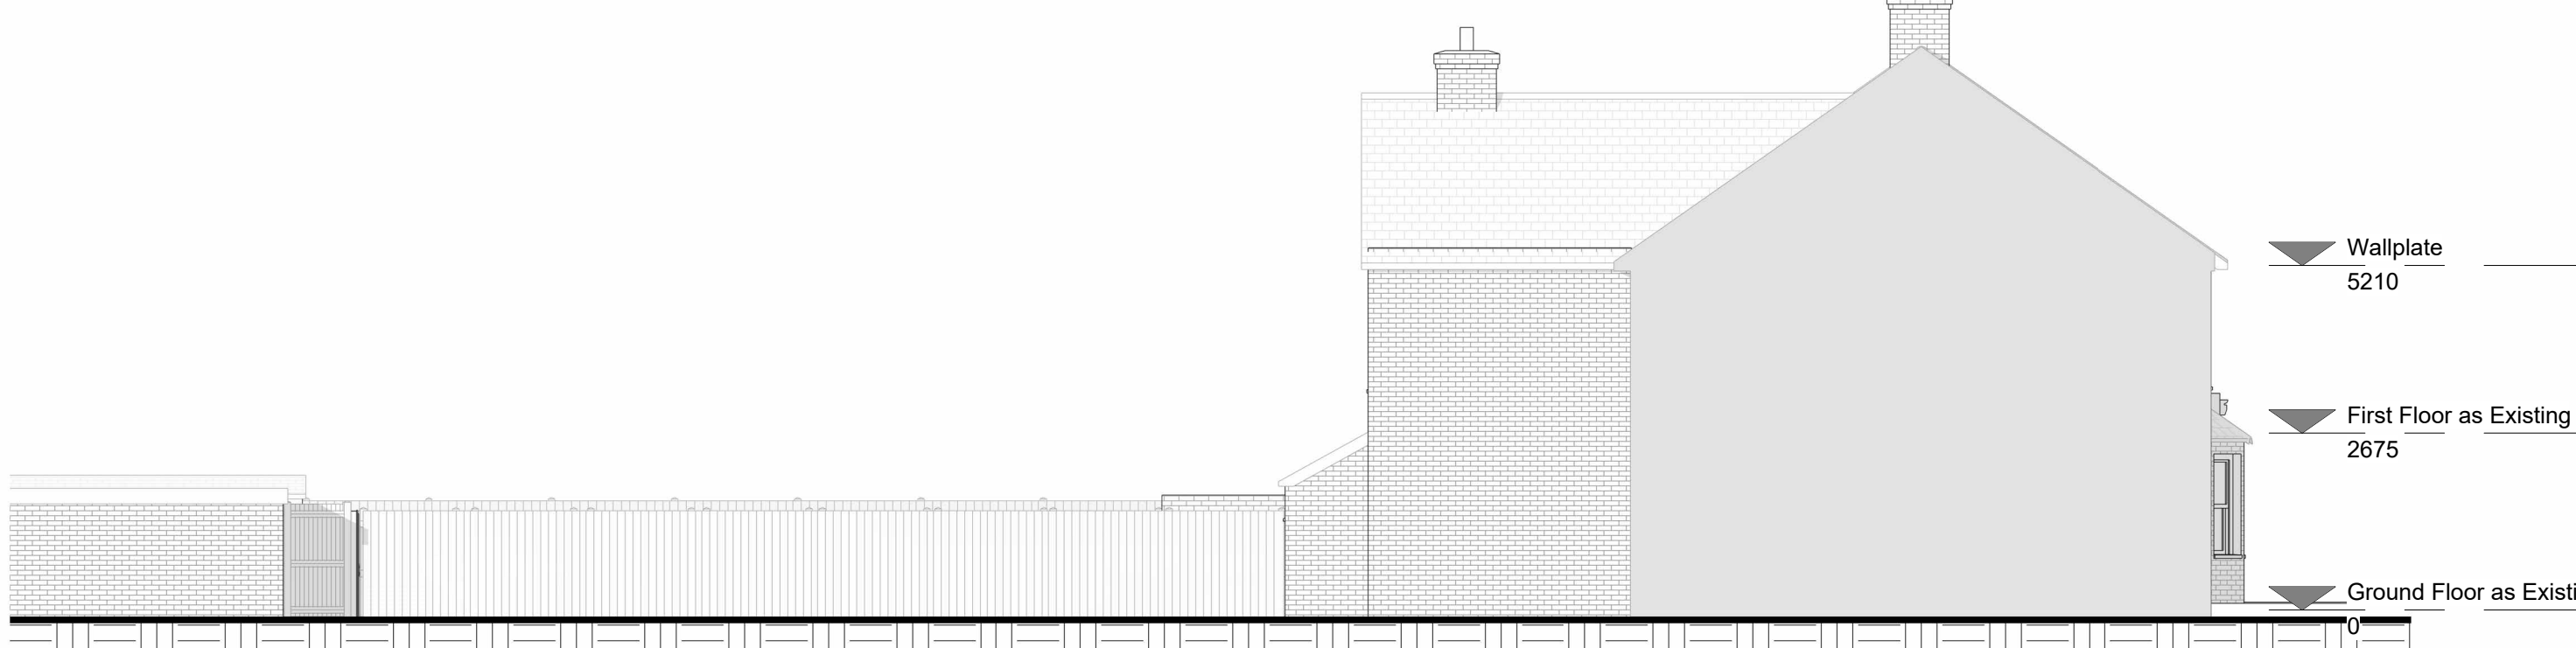


West as Existing
1 : 100

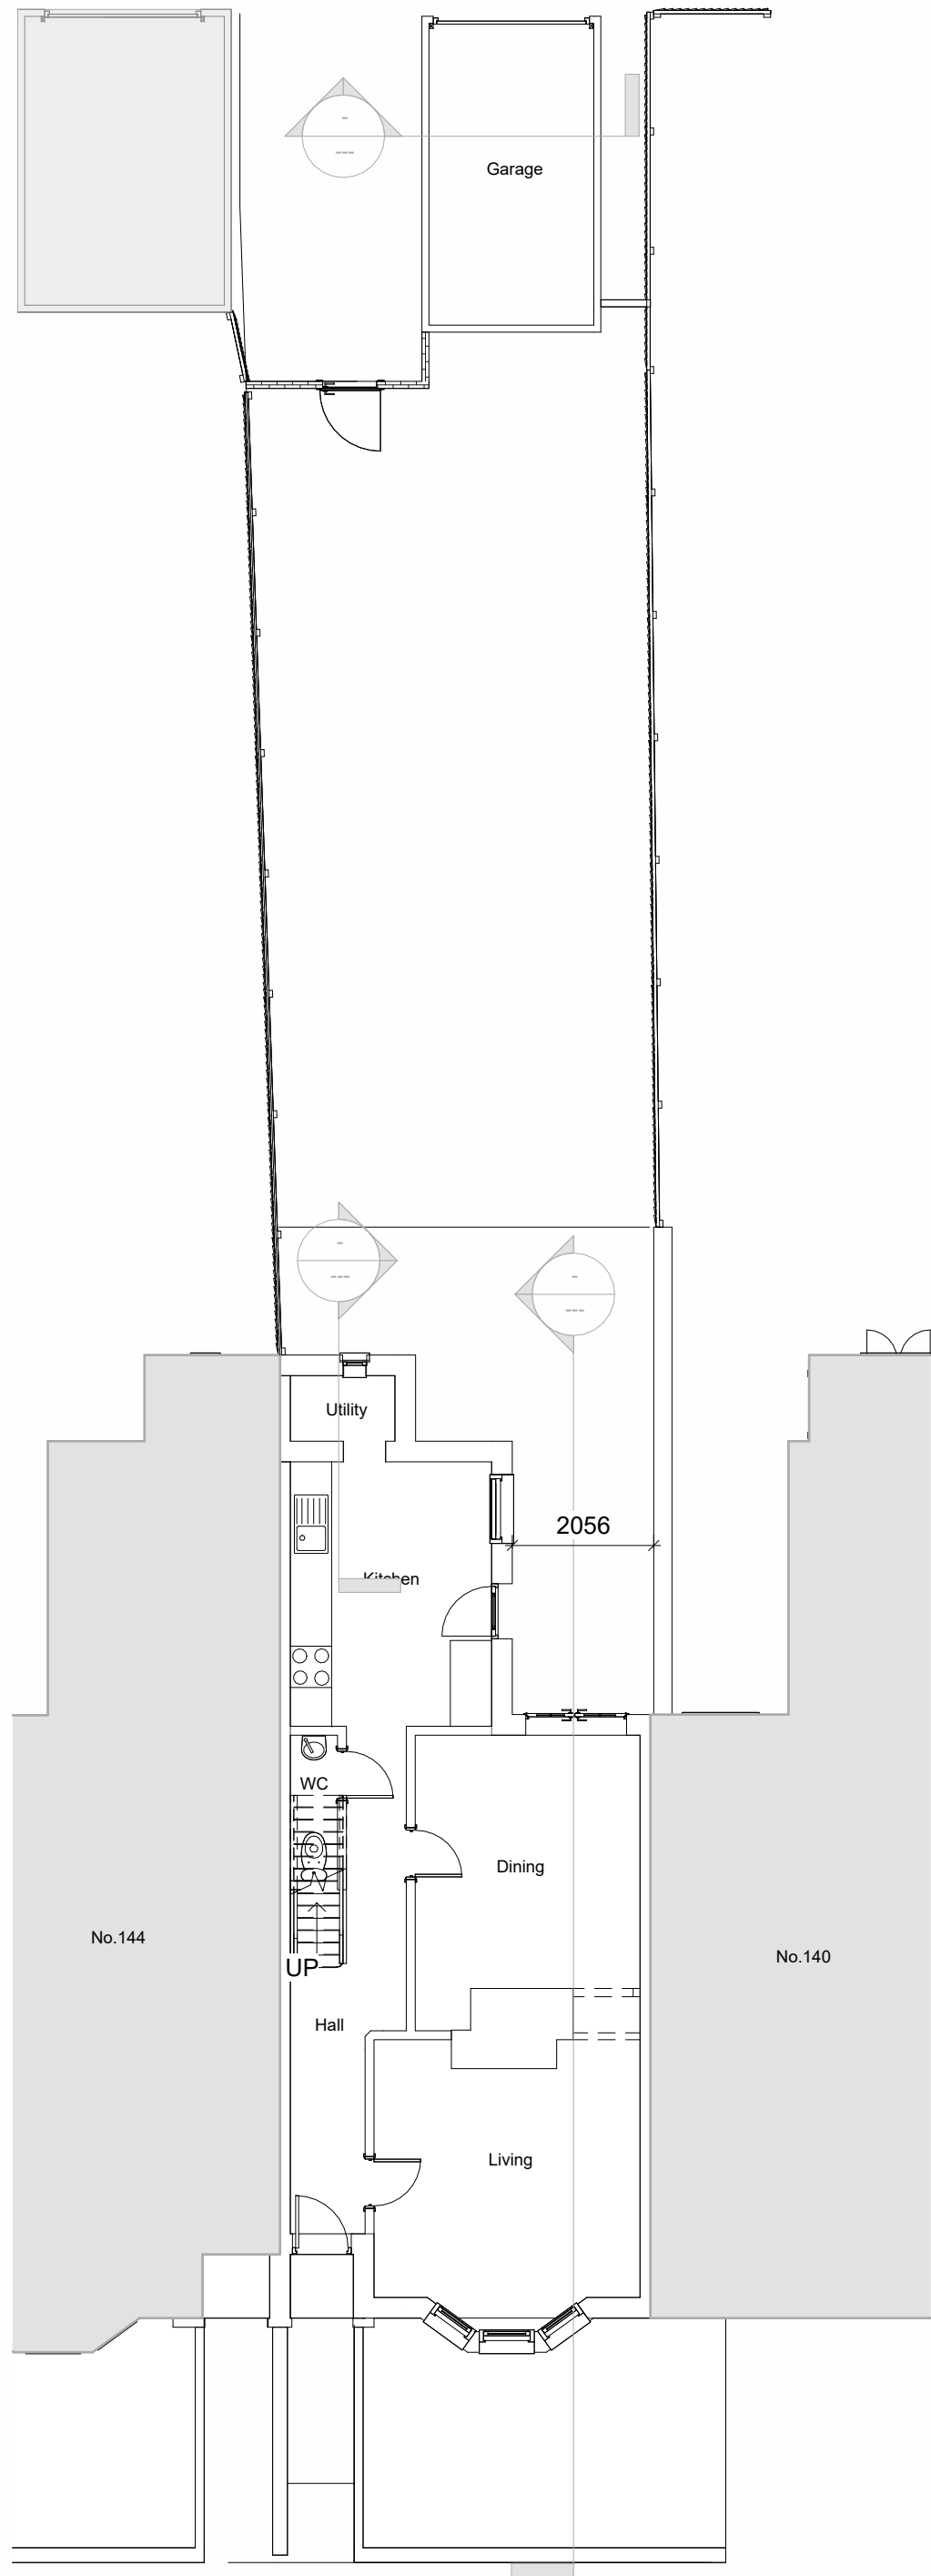

Ground Floor as Existing
1 : 100

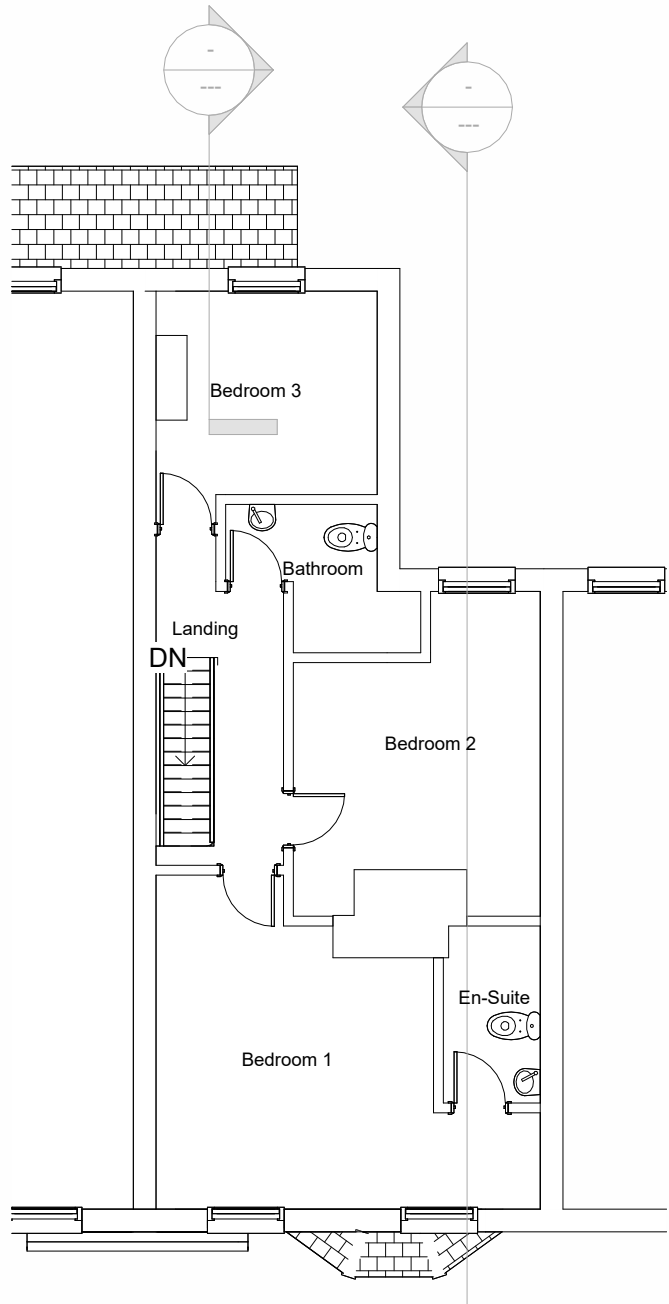

First Floor as Existing
1 : 100

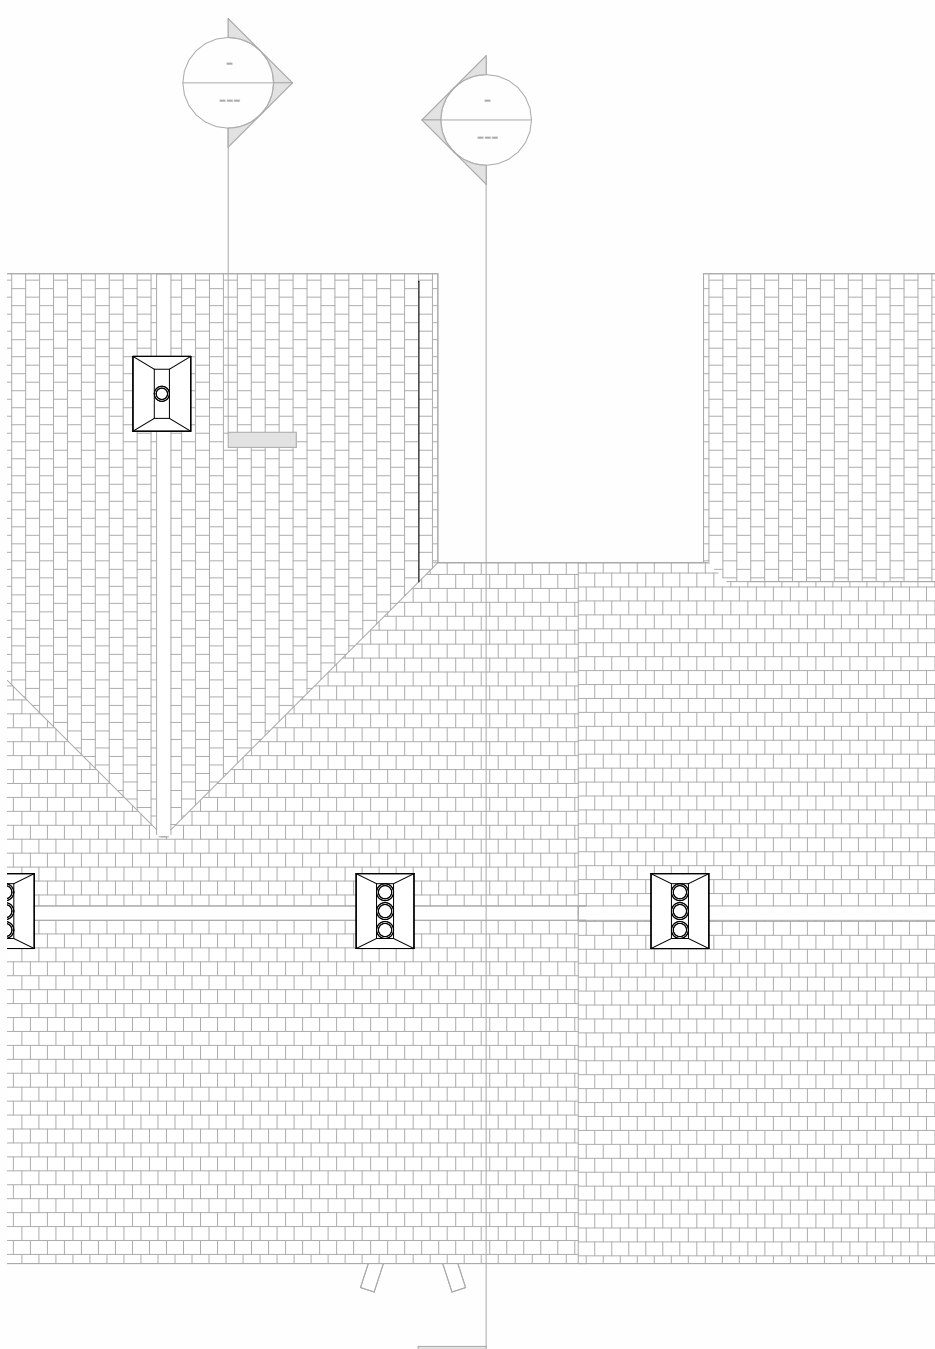


Roof Plan as Existing
1 : 100




Garage East as Existing
1 : 100



Garage North as Existing
1 : 100

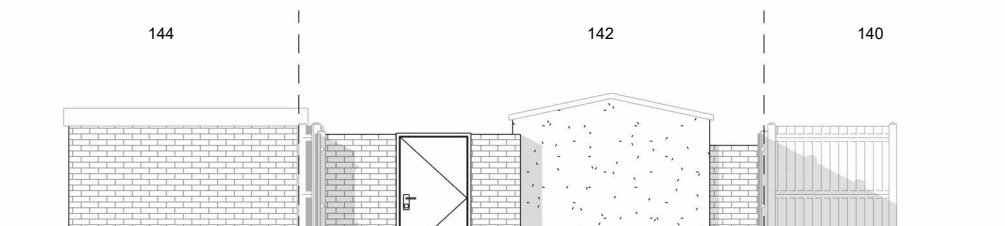

Garage South as Existing
1 : 100

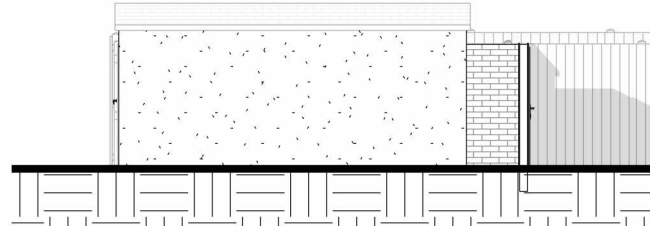

Garage West as Existing
1 : 100

A			11/03/25	Updated
Revision Number	Revision Date	Revision Description		
Revision Schedule				
Rubix Planning				
 info@rubixplanning.com  Call Us: 0333 444 0208  www.rubixplanning.com Registered Company in England & Wales. Company Number: 16163436 Registered Office: Marine House, 151 Western Road, Haywards Heath, West Sussex RH16 3UH				
client:		Jayne Webb		
project:		Extensions & Alterations		
site:		142 High Street Hurstpierpoint BN6 9PA		
drawing:				
Drawings as Existing				
scale:	As indicated		size:	A1
project:	2365		dwg:	01
			rev:	A