




1 EXISTING FRONT SOUTH ELEVATION
SCALE 1:100



2 EXISTING SIDE EAST ELEVATION
SCALE 1:100



3 EXISTING REAR NORTH ELEVATION
SCALE 1:100

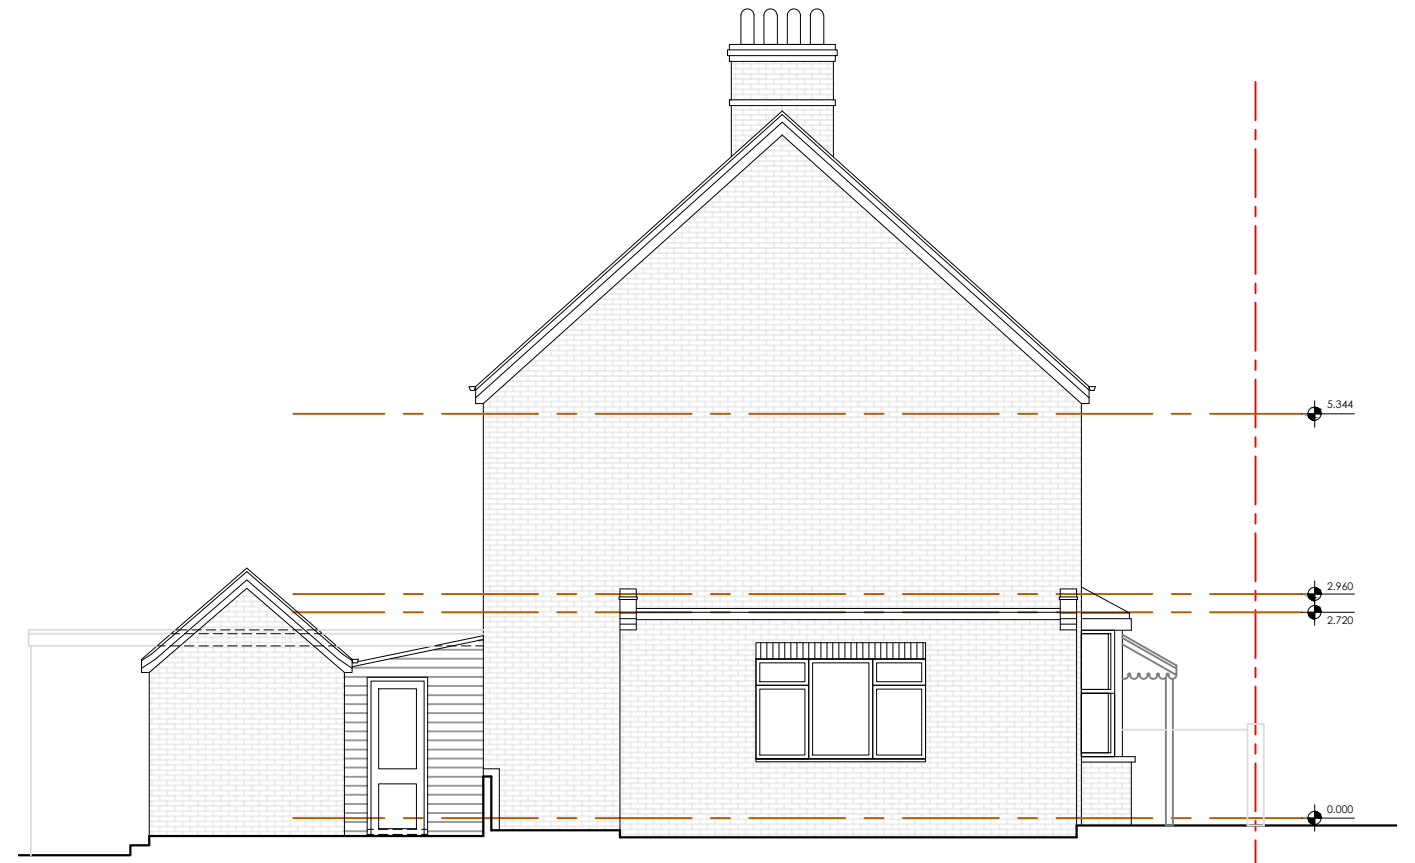

4 EXISTING SIDE WEST ELEVATION
SCALE 1:100



REVISIONS
* *

STATUS EXISTING		PROJECT CLAREMONT, COPTHORNE BANK		TITLE EXISTING ELEVATIONS	
SCALE 1:100	DATE 2024.11.05	DRAWING NUMBER 004	REV *		

VICTORIA MUSTARD ARCHITECT
135 Crawley Down Road, Felbridge, East Grinstead RH19 2PS
Mob 07779 245 093 vicki@victoriarmustardarchitects.com