




1

EXISTING REAR ELEVATION WITH OUTBUILDINGS

SCALE 1:100

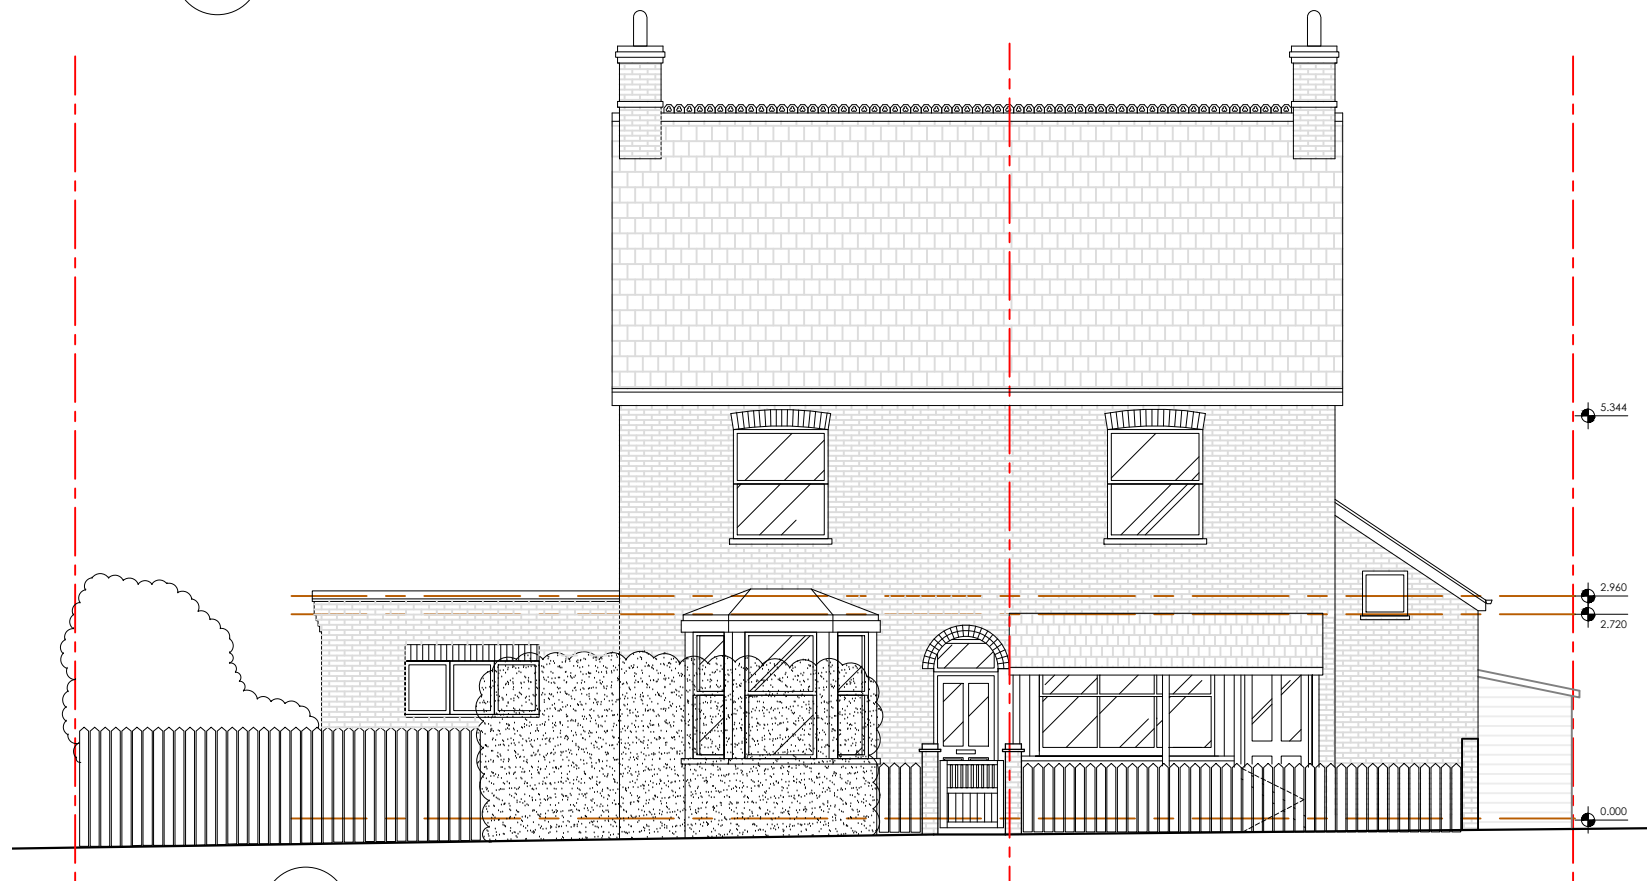

2

EXISTING STREET ELEVATION

SCALE 1:100



REVISIONS

* *

STATUS
EXISTING

PROJECT
CLAREMONT, COPTHORNE BANK

TITLE
EXISTING REAR ELEVATION

SCALE
1:100

DATE
2024.11.05

DRAWING NUMBER
005

REV
*

VICTORIA MUSTARD ARCHITECT

135 Crawley Down Road, Felbridge, East Grinstead RH19 2PS
Mob 07779 245 093 vicki@victoriarmustardarchitects.com