



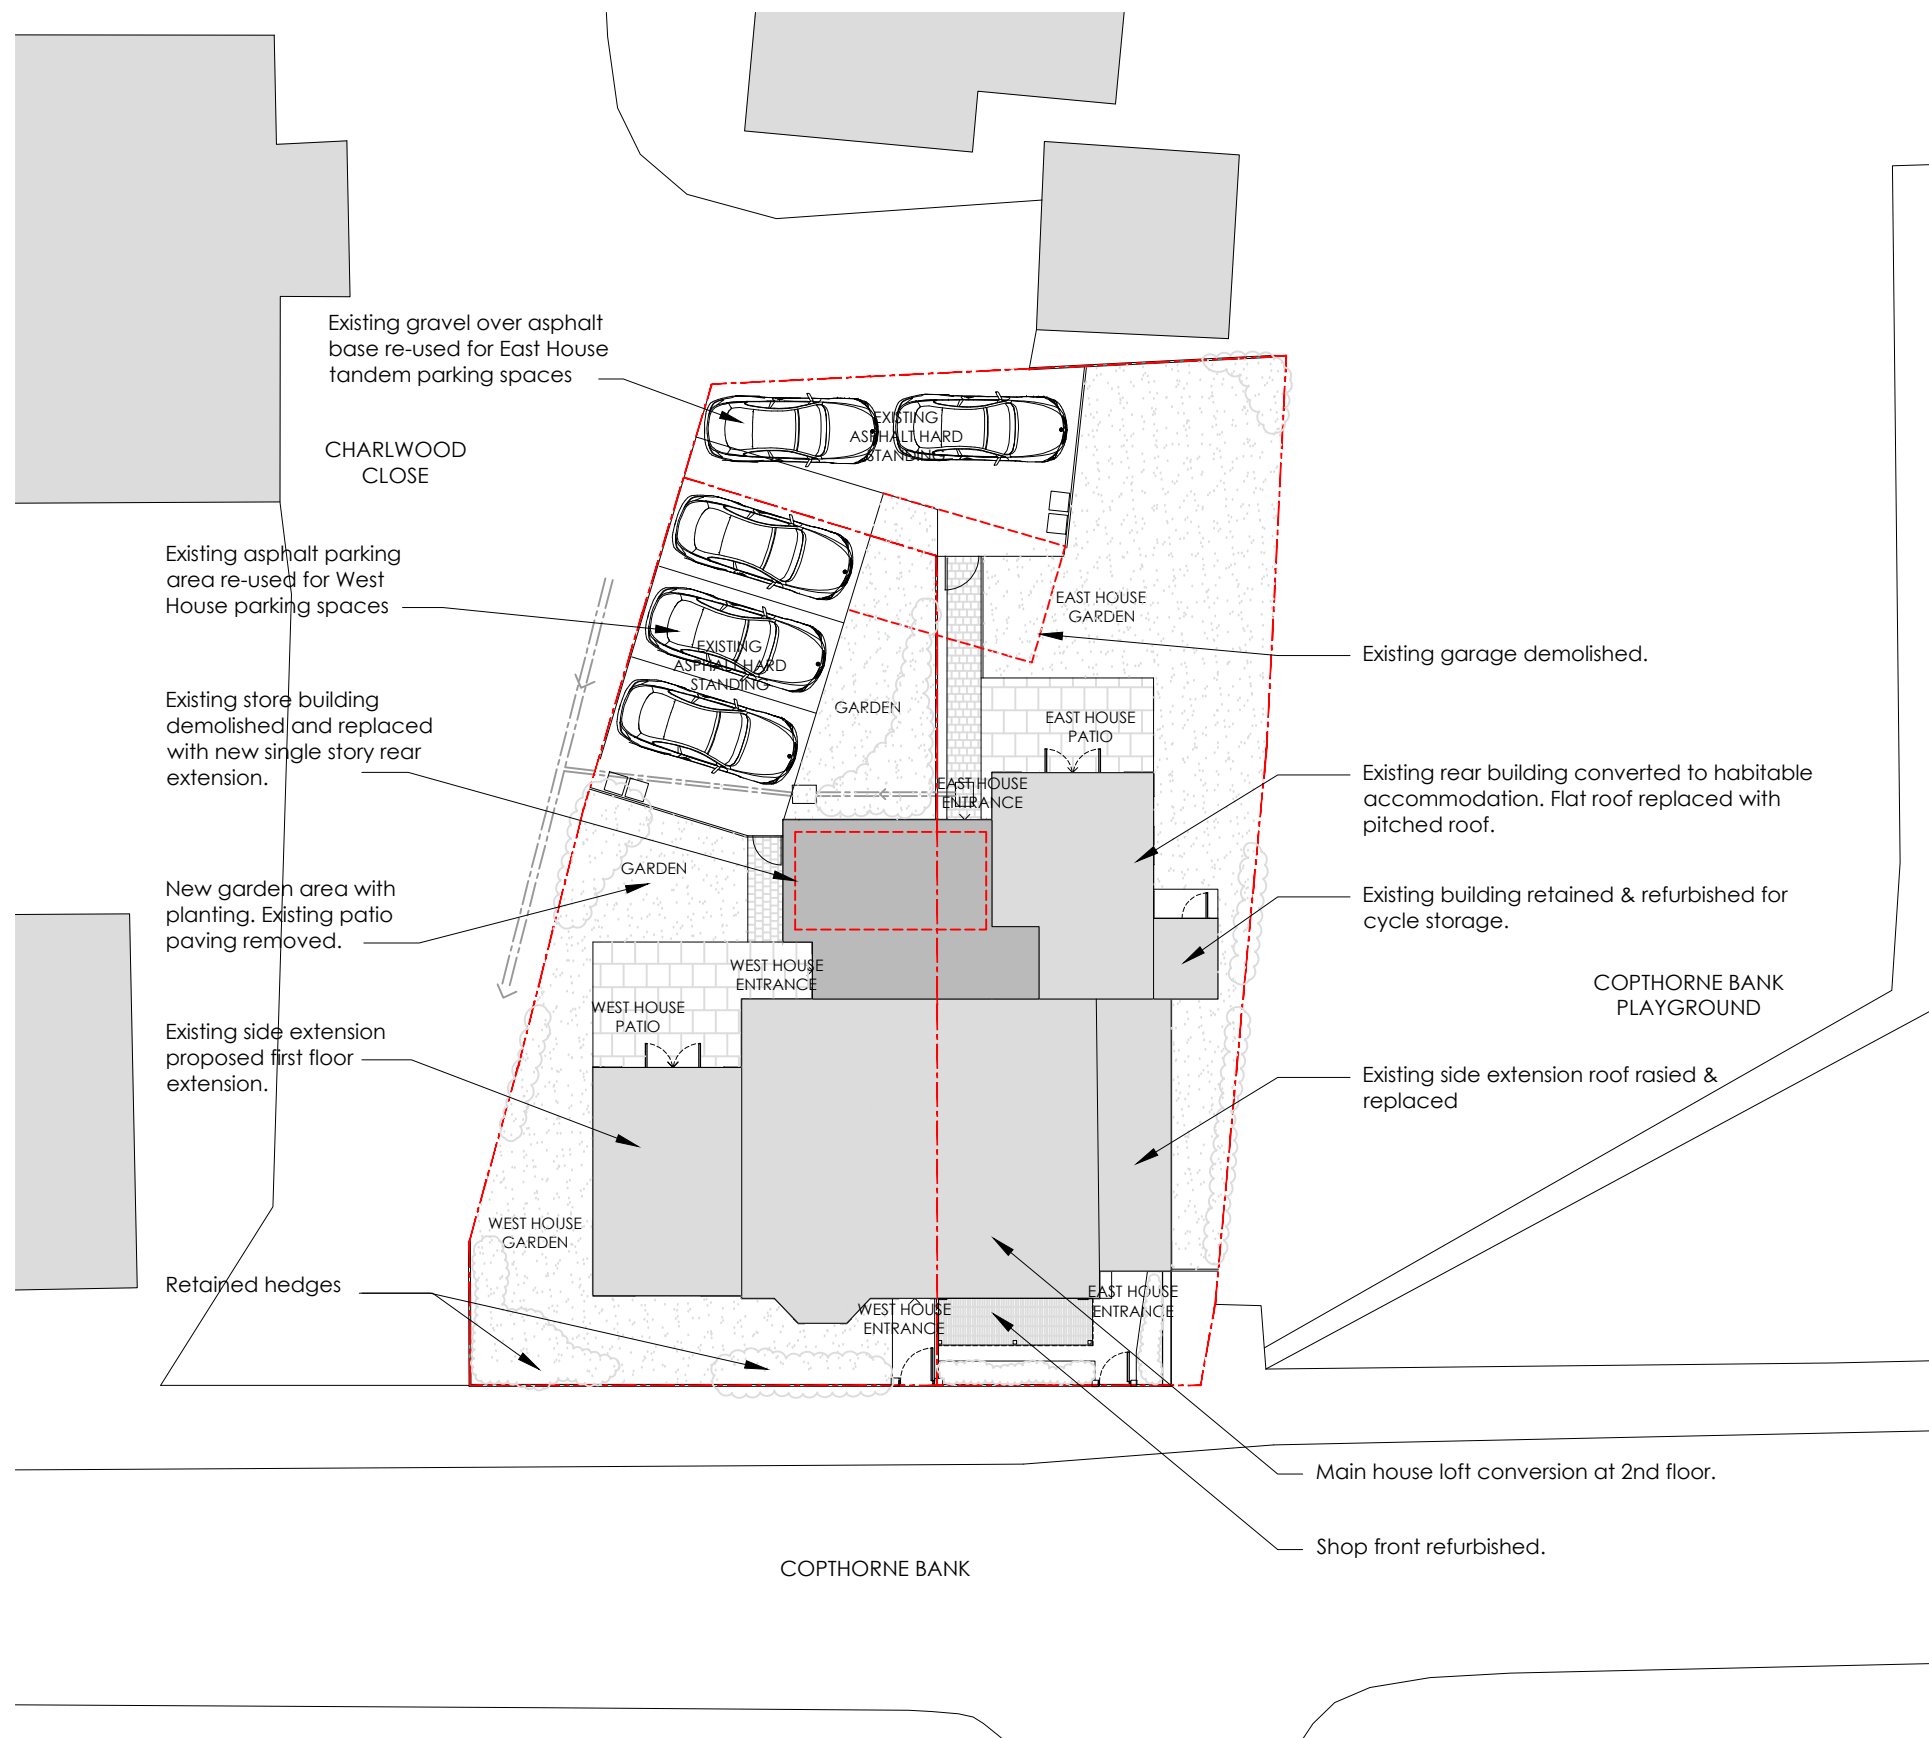

1 PROPOSED SITE BLOCK PLAN
SCALE 1:200

 

EXISTING
PROPOSED

REVISIONS

STATUS PROPOSED		PROJECT CLAREMONT, COPTHORNE BANK	
		TITLE PROPOSED SITE PLAN	
SCALE 1:200	DATE 2025.02.24	DRAWING NUMBER 200	REV *

VICTORIA MUSTARD ARCHITECT
135 Crawley Down Road, Felbridge, East Grinstead RH19 2PS
Mob 07779 245 093 vicki@victoriarmustardarchitects.com