




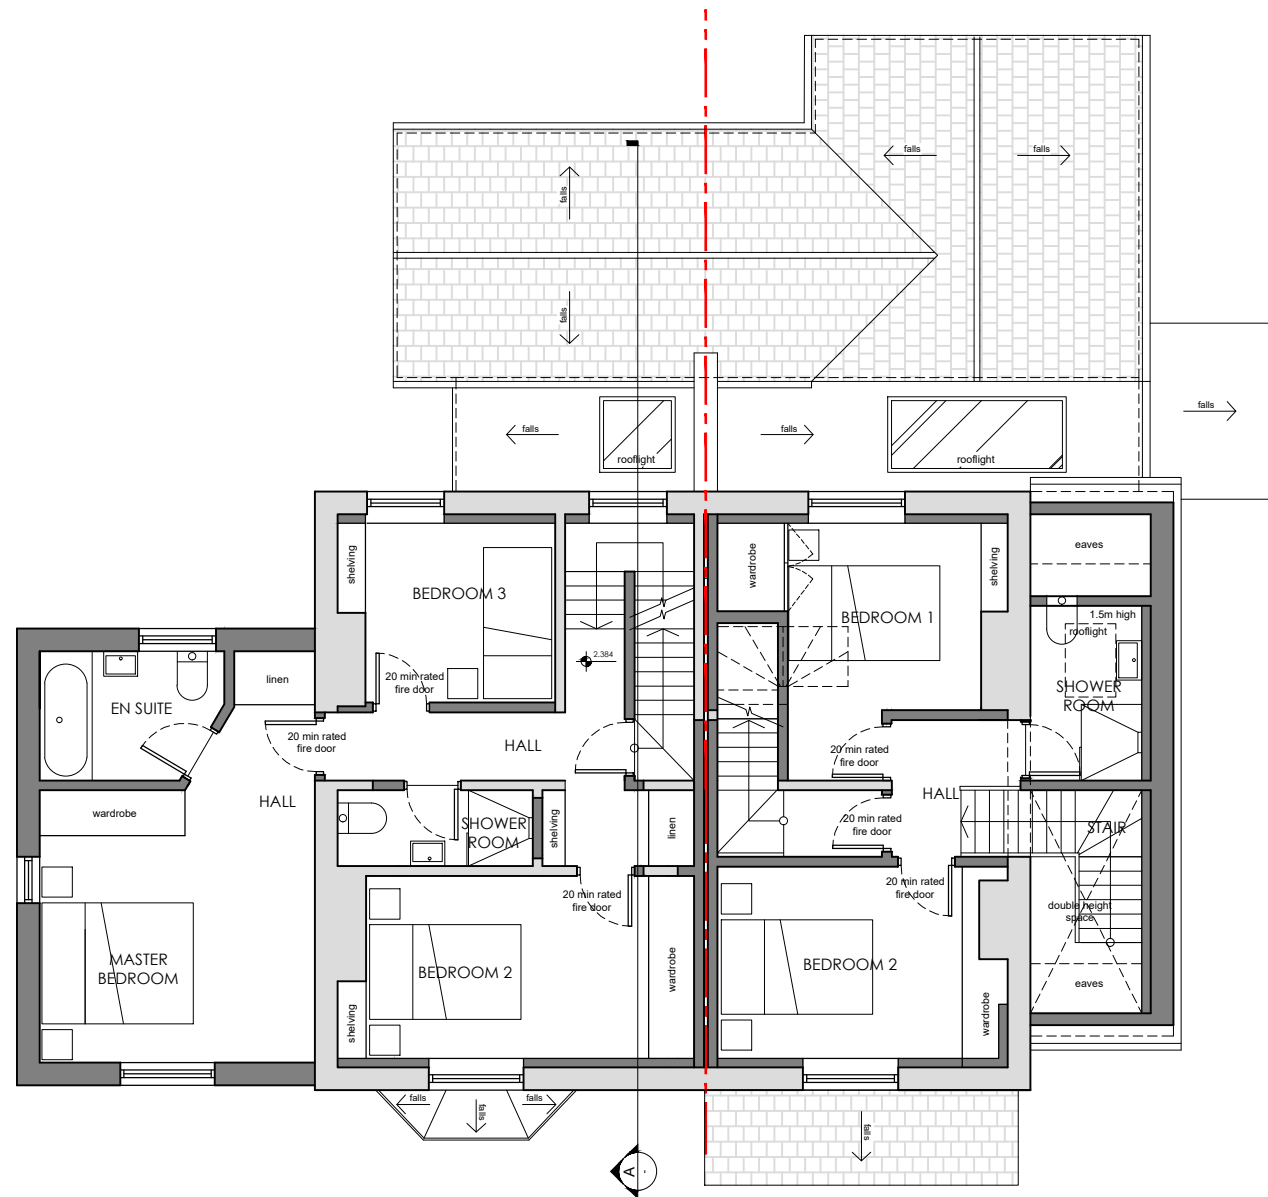

1 PROPOSED FIRST FLOOR PLAN
SCALE 1:100

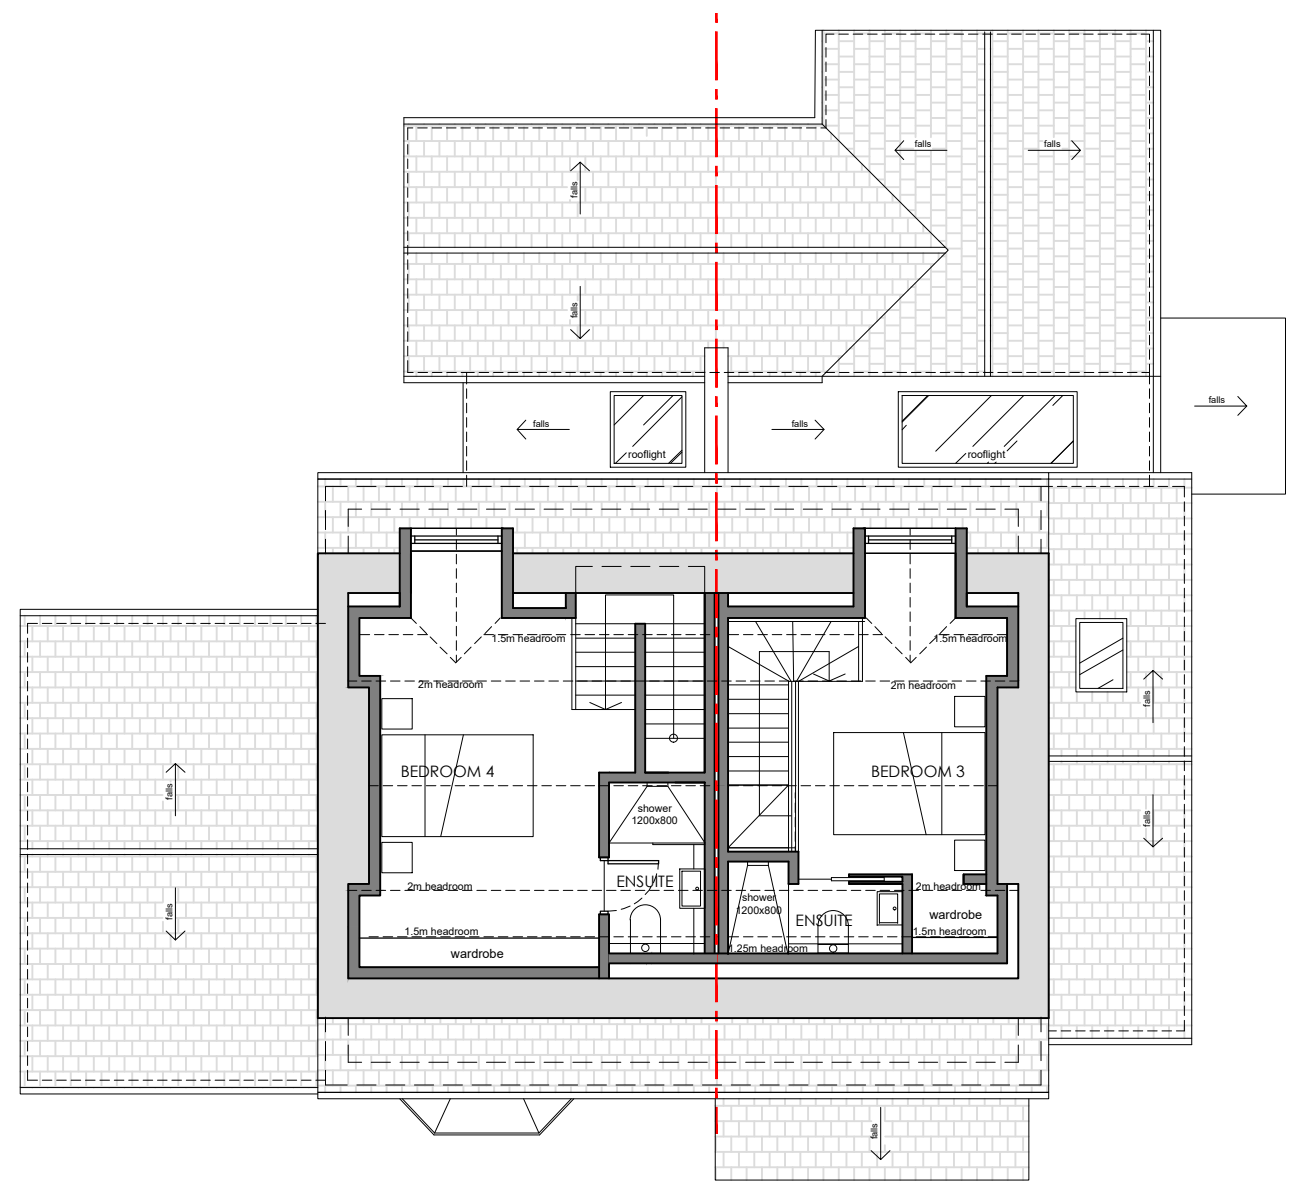

2 PROPOSED SECOND FLOOR PLAN
SCALE 1:100

 

REVISIONS

STATUS		PROJECT	
PROPOSED		CLAREMONT, COPTHORNE BANK	
		TITLE	
		PROPOSED FIRST & SECOND FLOORS	
SCALE	DATE	DRAWING NUMBER	REV
1:100	2025.02.24	202	*

VICTORIA MUSTARD ARCHITECT
135 Crawley Down Road, Felbridge, East Grinstead RH19 2F
Mob 07779 245 093 vicki@victoriarmustardarchitects.com