



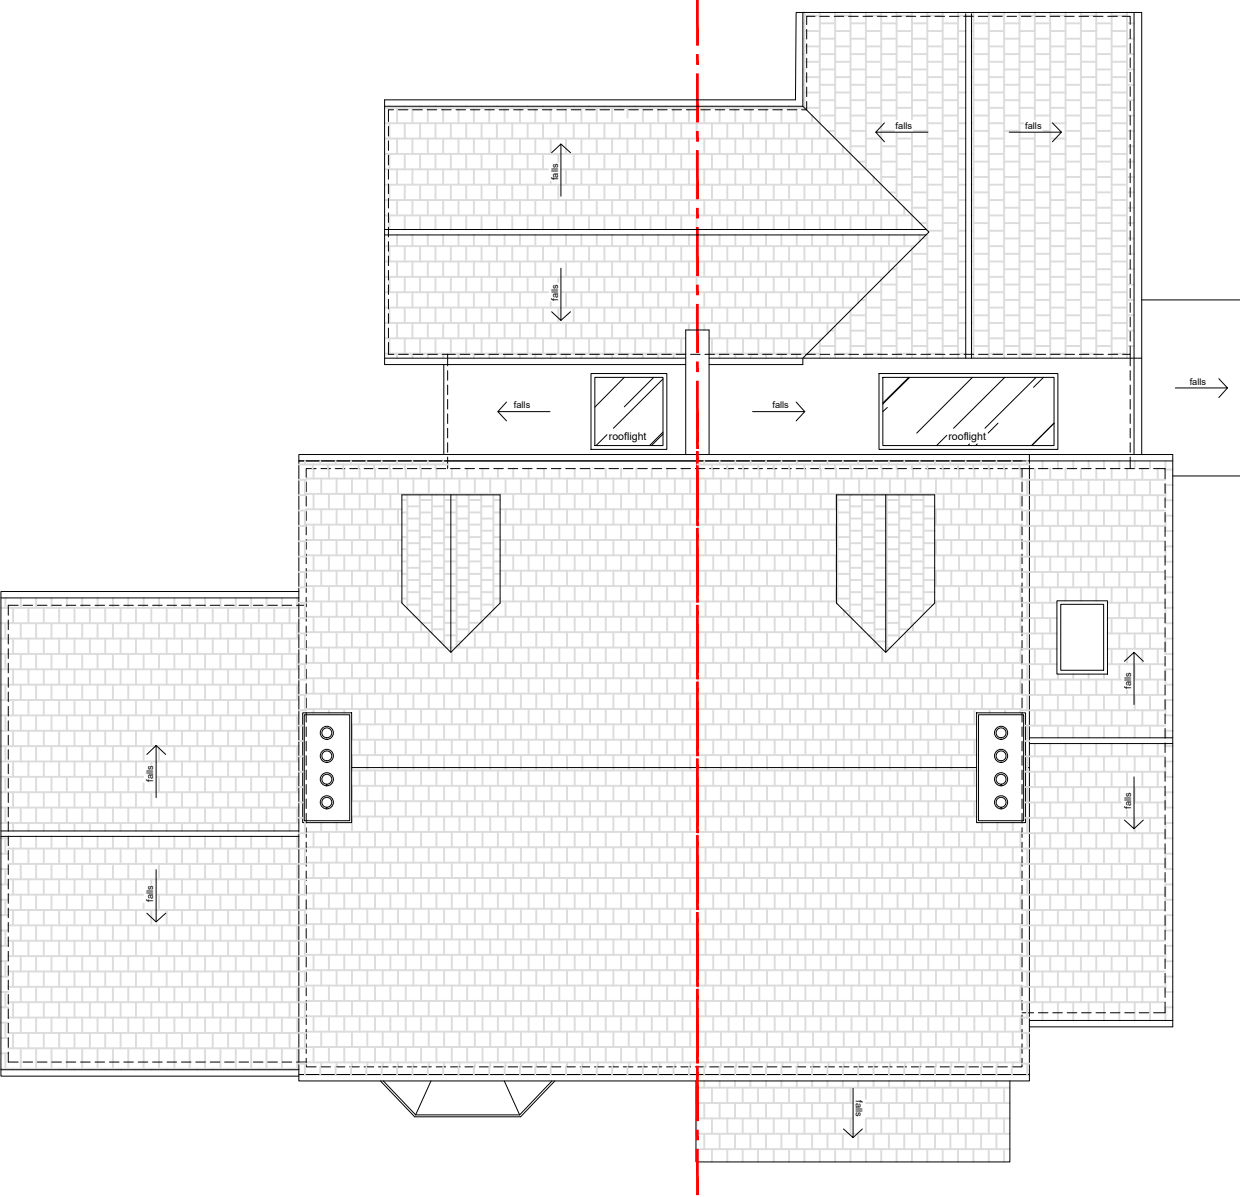

1 PROPOSED ROOF PLAN
SCALE 1:100

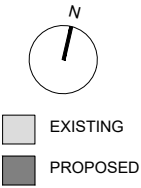

REVISIONS

STATUS		PROJECT	
PROPOSED		CLAREMONT, COPTHORNE BANK	
		TITLE	
		PROPOSED ROOF PLAN	
SCALE	DATE	DRAWING NUMBER	REV
1:100	2025.02.24	203	*

VICTORIA MUSTARD ARCHITECT
135 Crawley Down Road, Felbridge, East Grinstead RH19 2PS
Mob 07779 245 093 vicki@victoriarmustardarchitects.com