




Ordnance Survey, (c) Crown Copyright 2024. All rights reserved. Licence number 100022432




EXISTING SITE PLAN - 1:200



Ordnance Survey, (c) Crown Copyright 2024. All rights reserved. Licence number 100022432

 

LOCATION PLAN - 1:1250

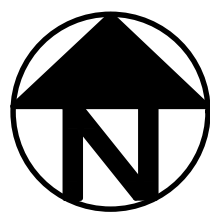

Project: Proposed ground floor extension at: 1 Oakley Grove Crawley Down West Sussex RH10 4UT		
Drawing Title: Existing Site Plan and Location Plan		
Client: Mr and Mrs Goddard		
Copyright of: PBA PLANNING Mereworth Shipley Bridge Lane Copthorne West Sussex RH10 3JL Tel: (01342) 712775 Fax: (01342) 718827 Paul Budgen Associates LLP trading as PBA Planning		
Date: 02 /12/ 2024	Drawn: PB	Rev: A
Drg No: GD-01		Scale: 1:200 and 1250 on A1