





Ordnance Survey, (c) Crown Copyright 2024. All rights reserved. Licence number 100022432

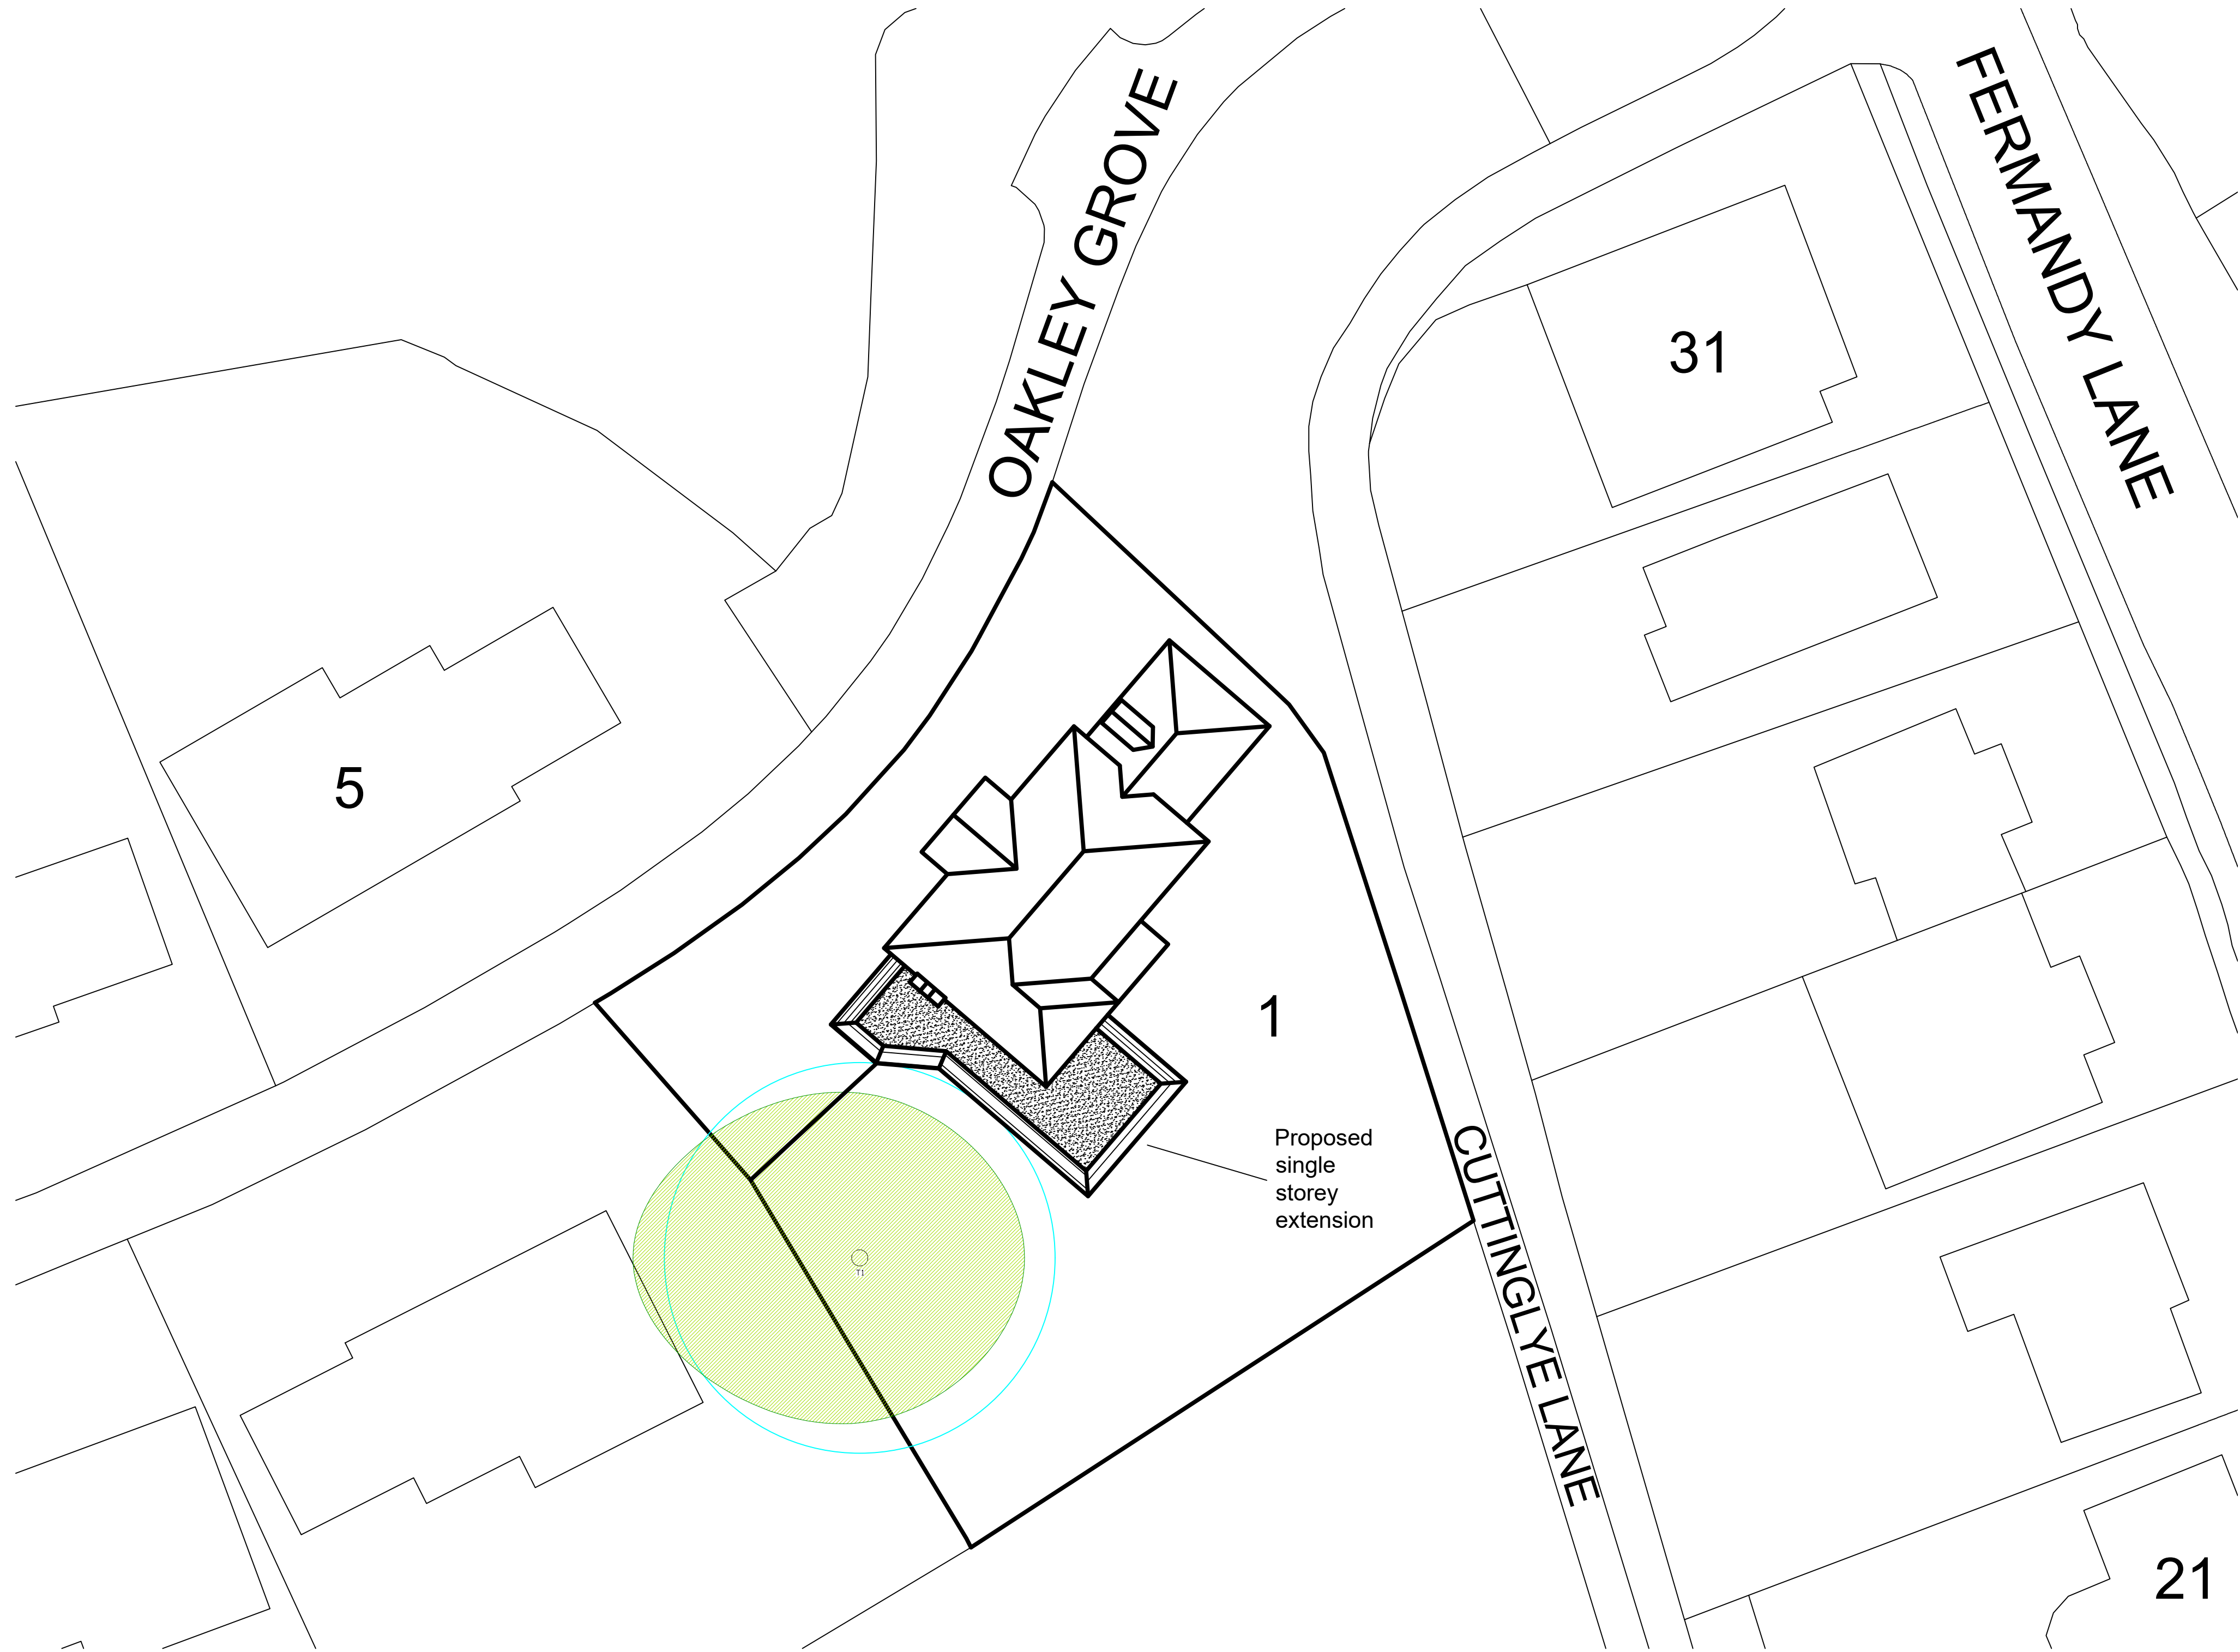


PROPOSED SITE PLAN - 1:200



Ordnance Survey, (c) Crown Copyright 2024. All rights reserved. Licence number 100022432

 

LOCATION PLAN - 1:1250

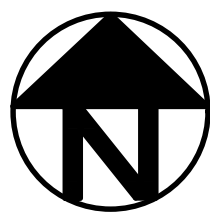

Project: Proposed ground floor extension at: 1 Oakley Grove Crawley Down West Sussex RH10 4UT		
Drawing Title: Proposed Site Plan and Location Plan		
Client: Mr and Mrs Goddard		
Copyright of: PBA PLANNING Mereworth Shipley Bridge Lane Copthorne West Sussex RH10 3JL Tel: (01342) 712775 Fax: (01342) 718827 Paul Budgen Associates LLP trading as PBA Planning		
Date: 17 /05/ 2025	Drawn: PB	Rev:
Drg No: GD-03		Scale: 1:200 and 1250 on A1