





PROPOSED SIDE ELEVATION
[Scale 1:100]



PROPOSED REAR ELEVATION
[Scale 1:100]

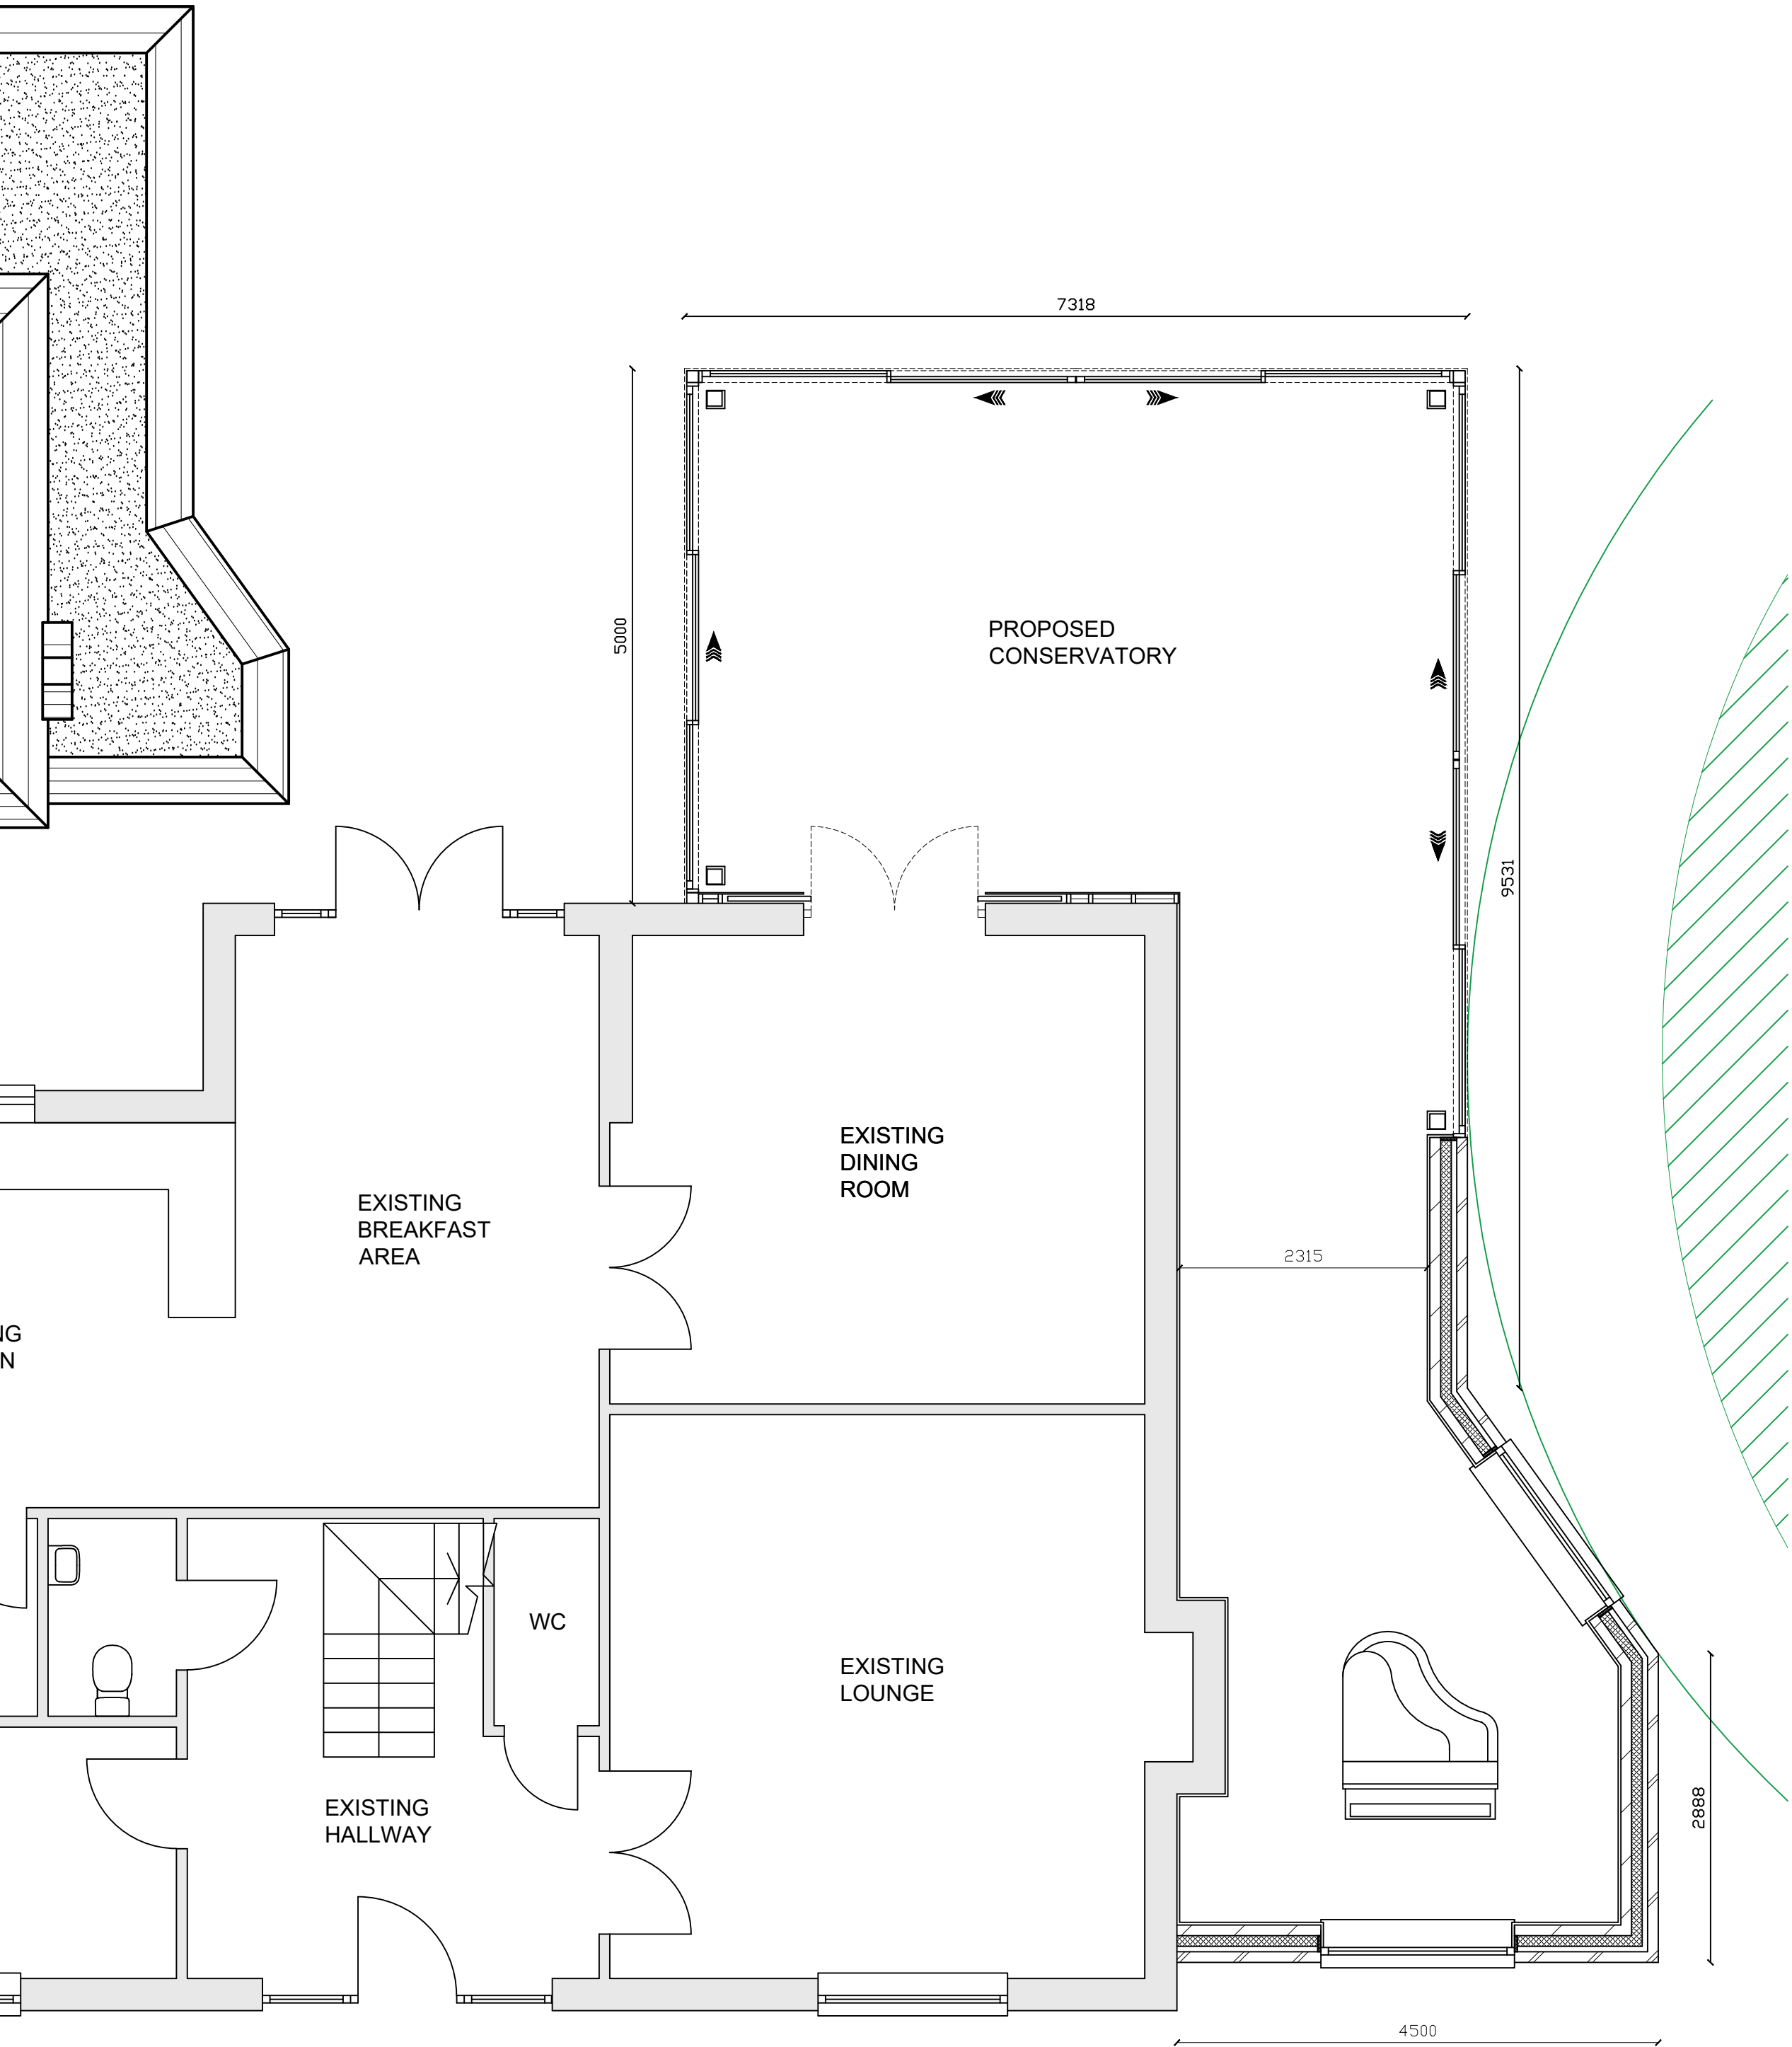

PROPOSED SIDE ELEVATION
[Scale 1:100]

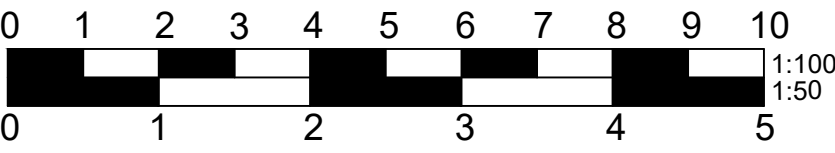

Project:
Proposed ground floor extension

at:
**1 Oakley Grove
Crawley Down
West Sussex
RH10 4UT**

Drawing Title:
**Proposed Ground Floor Plan,
Elevations & Roof Plan**

Client:
Mr & Mrs Goddard

Copyright of:
PBA Planning

**Mereworth
Shipley Bridge Lane
Cophorne
West Sussex
RH10 3JL**

Scale:
1:100 / 1:50 ON A1

Date:
12 / 03 / 2025

Drawn:
PB

Dwg No:
GD-04

Rev:
A