




01856 898 022
www.UKPlanningMaps.com

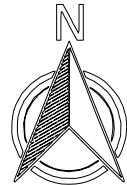


Produced on 11 October 2024 from the Ordnance Survey National Geographic Database and incorporating surveyed revision available at this date.
This map shows the area bounded by 534126 123158, 534268 123158, 534268 123300, 534126 123300, 534126 123158.
Green copyright and database rights 2024 OS 100054125. Supplied by credit line trading as UKPlanningMaps.com a licensed Ordnance Survey partner (OS 100054125).
Data licence expires 11 October 2025. Unique plan reference: v2f/1160964/1560834



LP

Location Plan

Scale: 1:1250 @A1

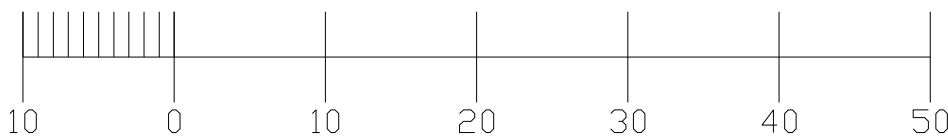

SP

Site Plan

Scale: 1:500 @A1



Contractor to check and verify all dimensions on site prior to commencing work. Any discrepancies to be reported to the architect immediately.

A1

REV

Revisions

Rev	Date	Note
-----	------	------

Project address
North Heath,
Carmelstead Close,
RH16 3AT

Client

Matt Stuart

Project title

North Heath

Drawing Title

Location and Site Plan

Scale

VARIES

Drawn by

MB

Project No.

205

Drawing no.

000

Revision

P1

Status

Design

First Drawn

10.10.24

FAB
ARCHITECTS
Sustainable Architecture - Residential and Commercial
Design & Build Architects Ltd.