

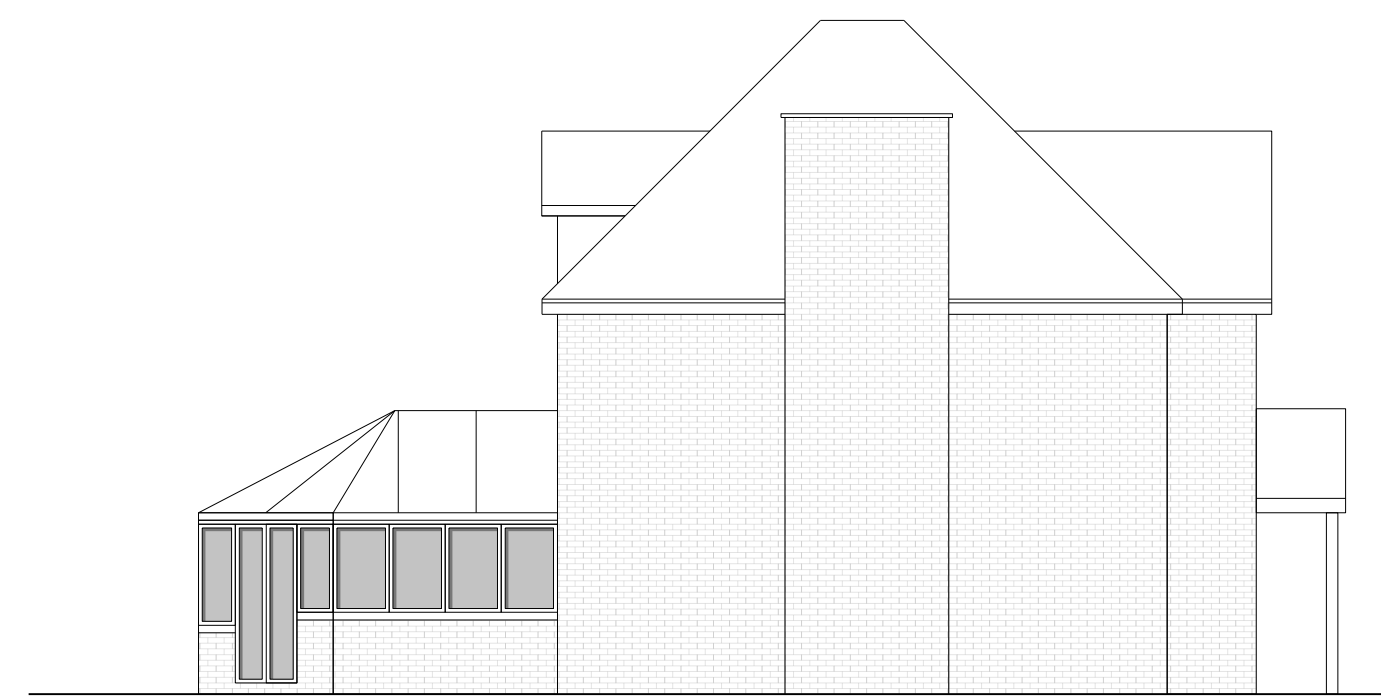
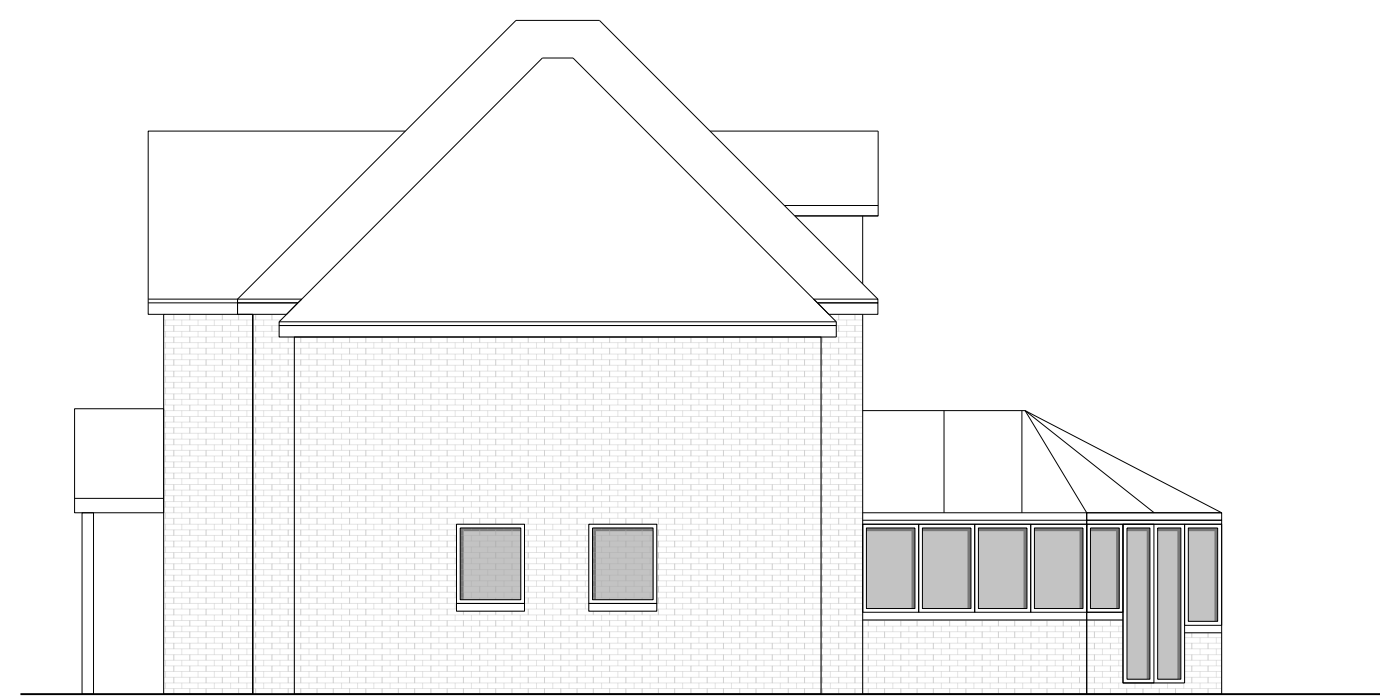


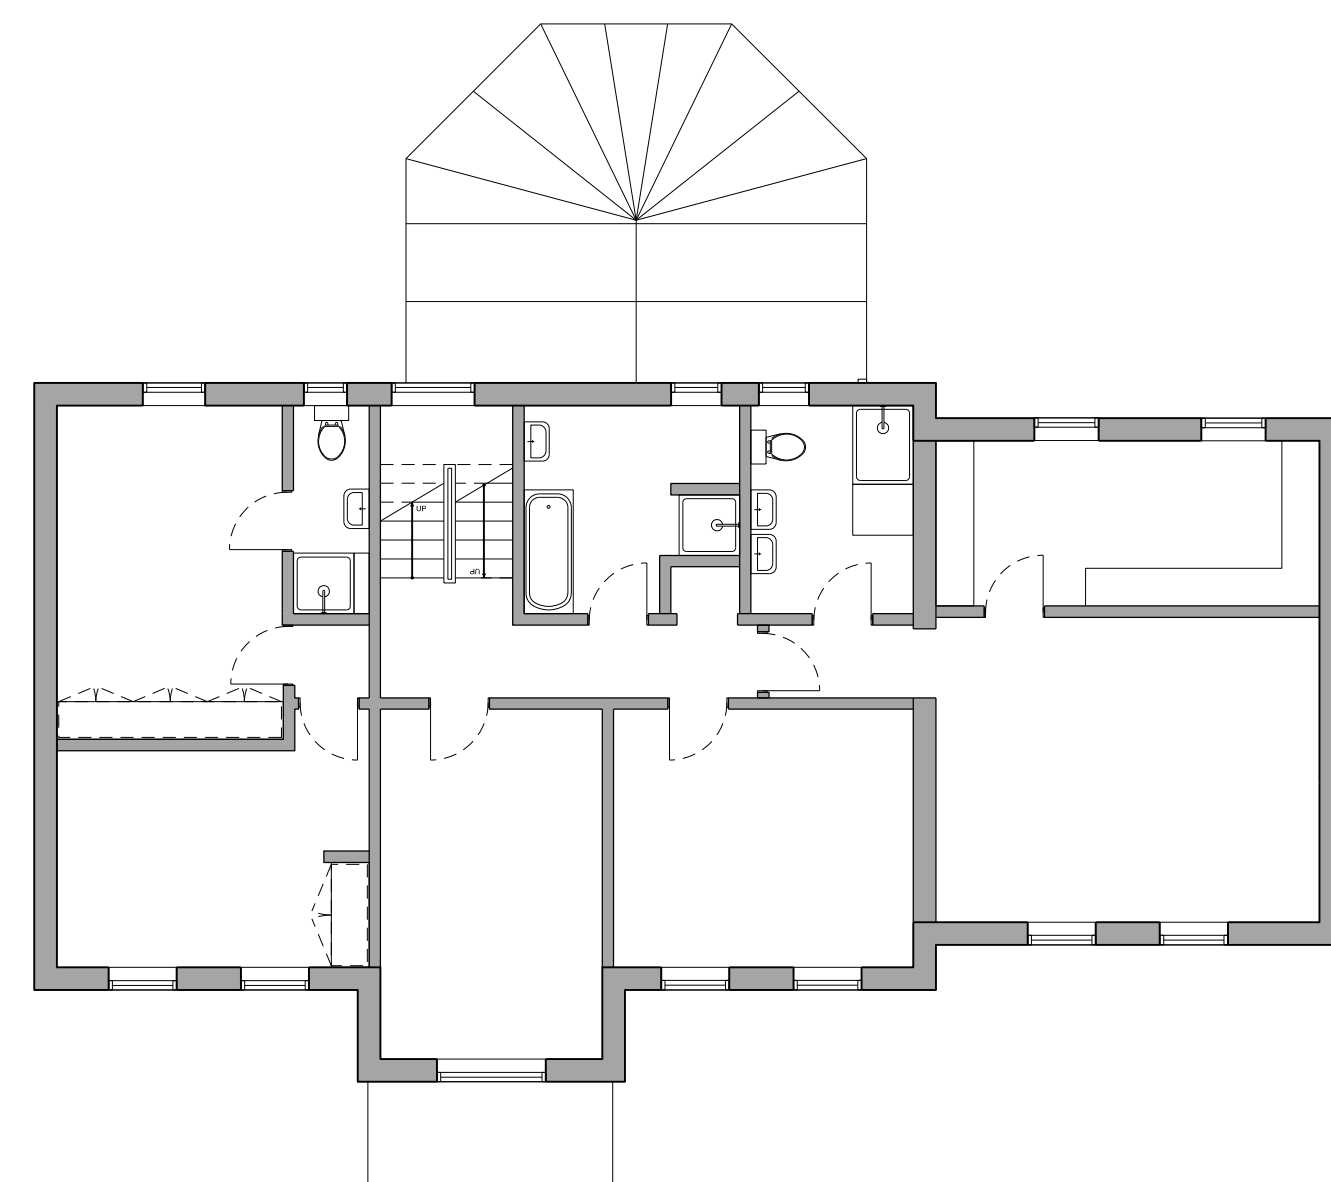

E	South Elevation - House

E	North Elevation - House

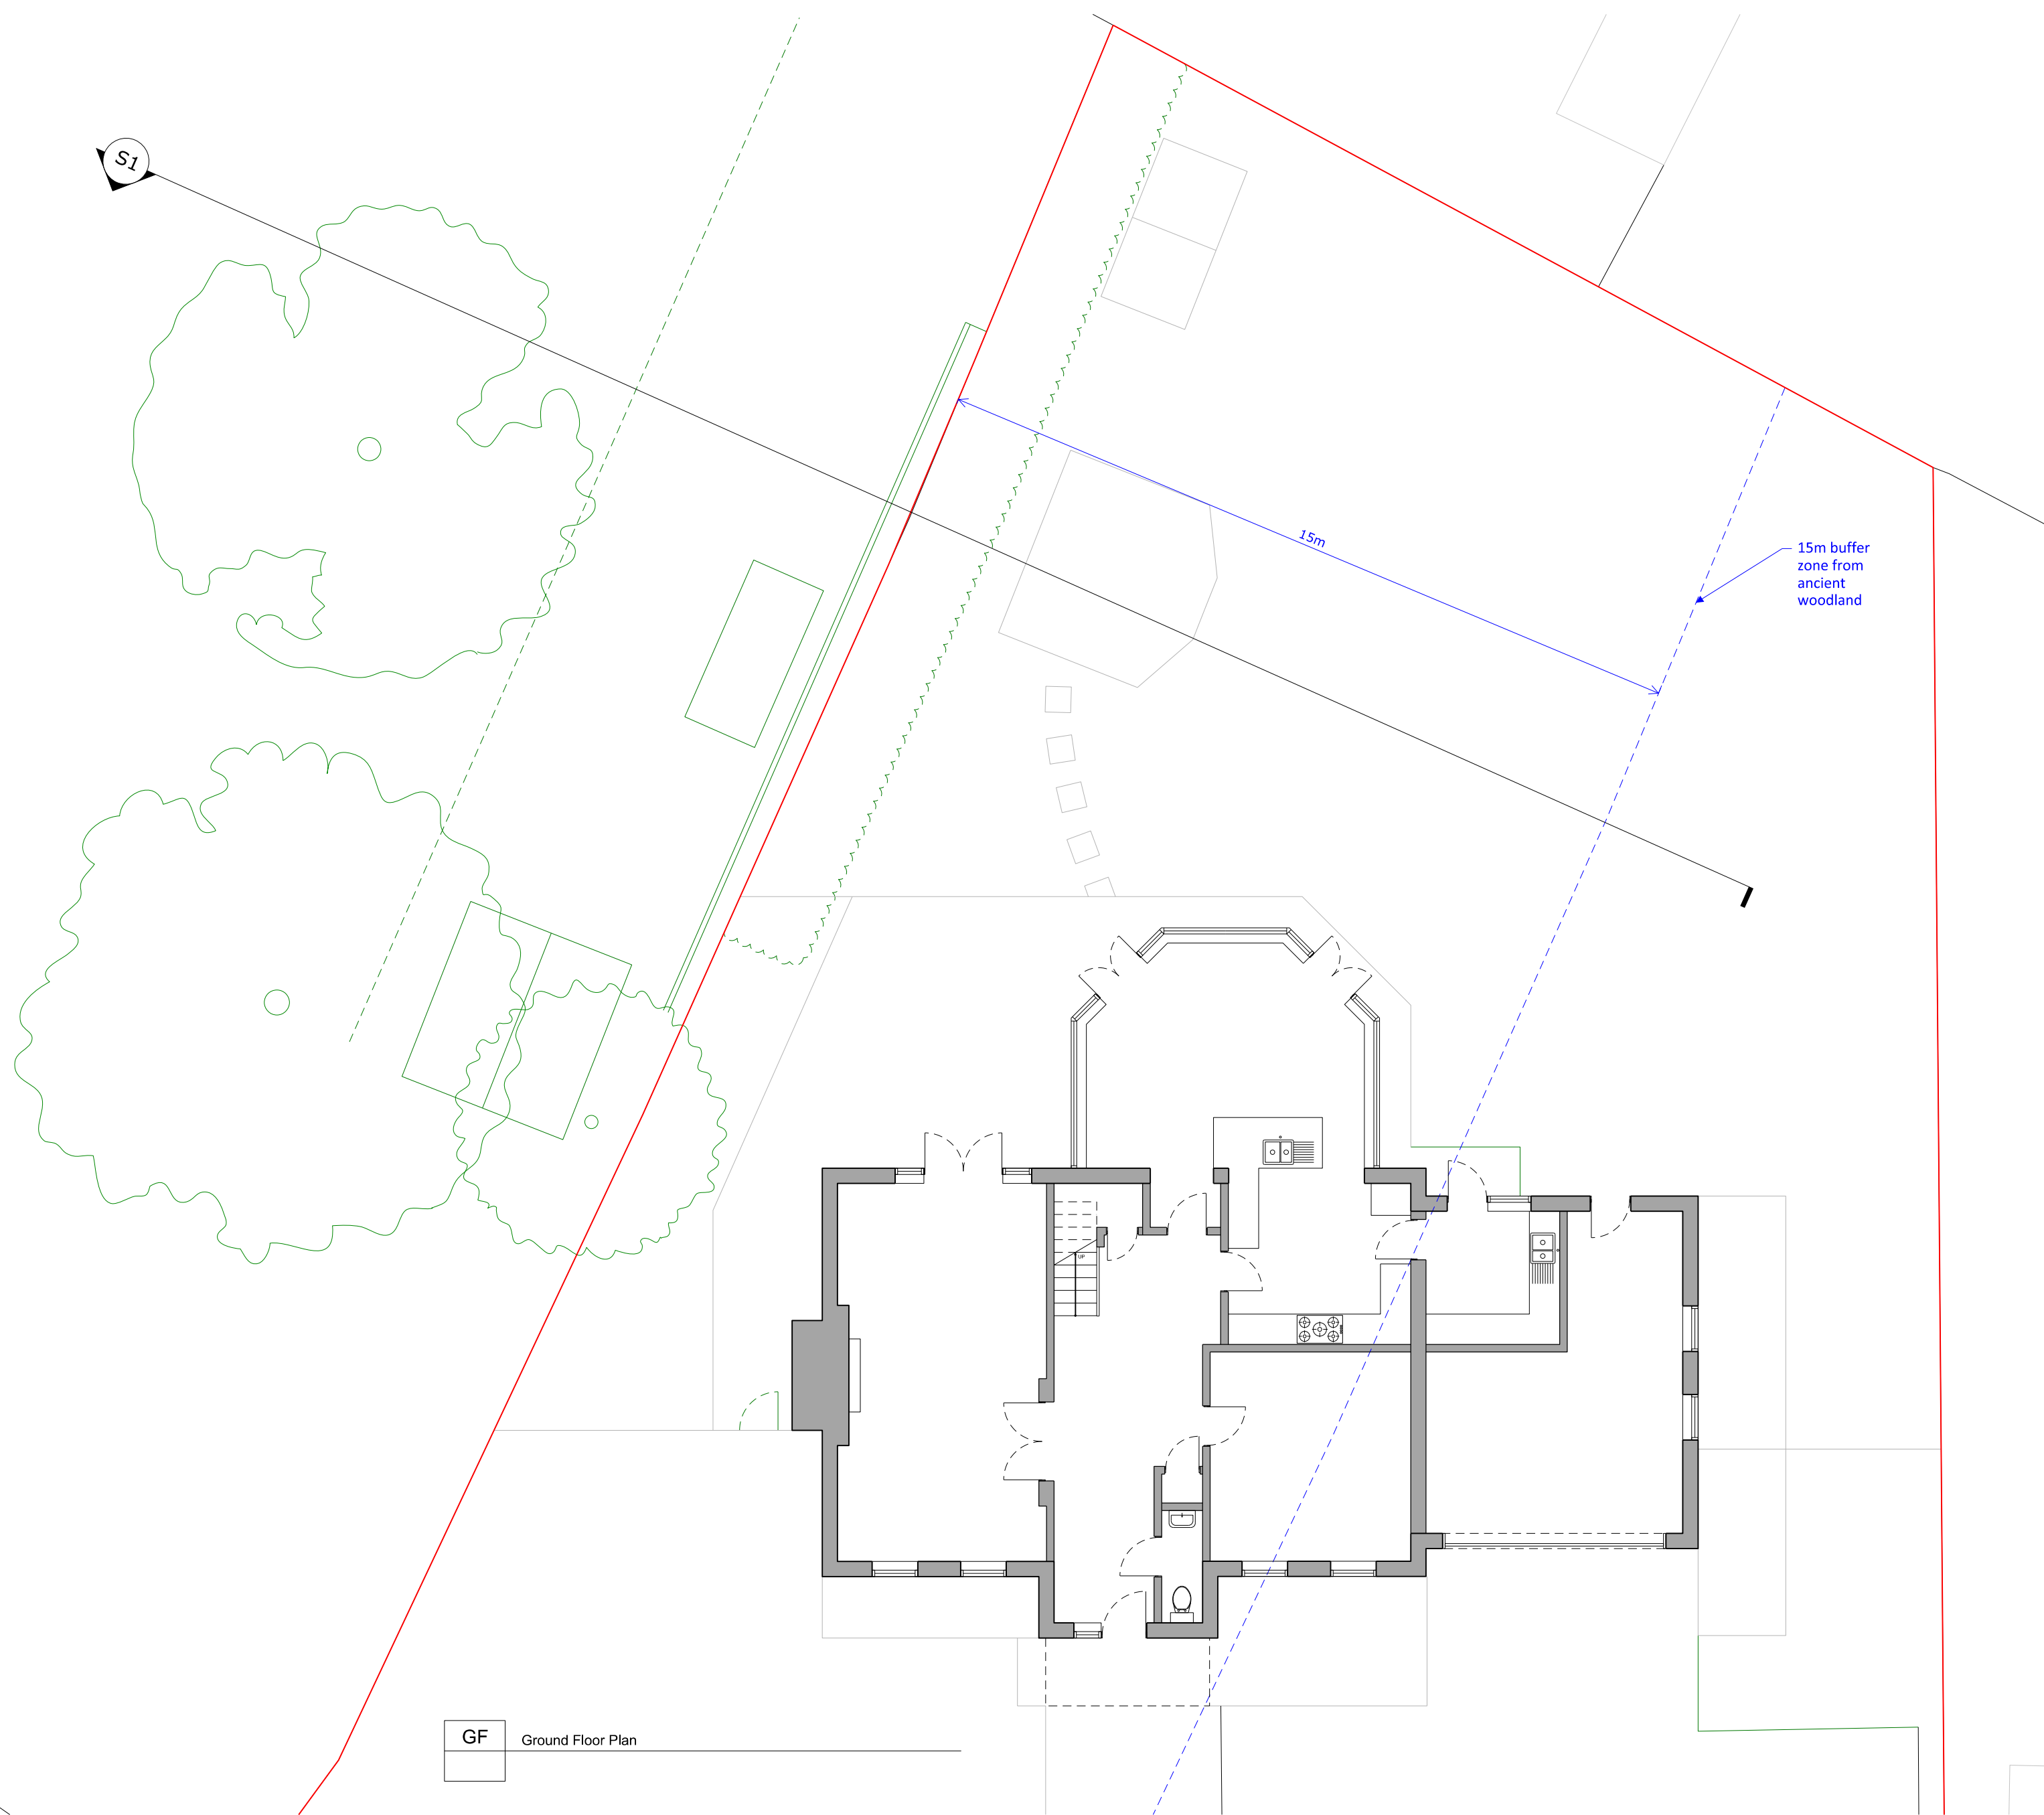

01	First Floor Plan

Revisions			
Rev	Date	Note	
Project address North Heath, Carmelstead Close, RH16 3AT			
Client			
Matt Stuart			
Project title			
North Heath			
Drawing Title			
Existing Drawings			
Scale		Drawn by	
VARIES		MB	
Project No.	Drawing no.	Revision	
205	001	P1	
Status	First Drawn		
Design	10.10.24		