




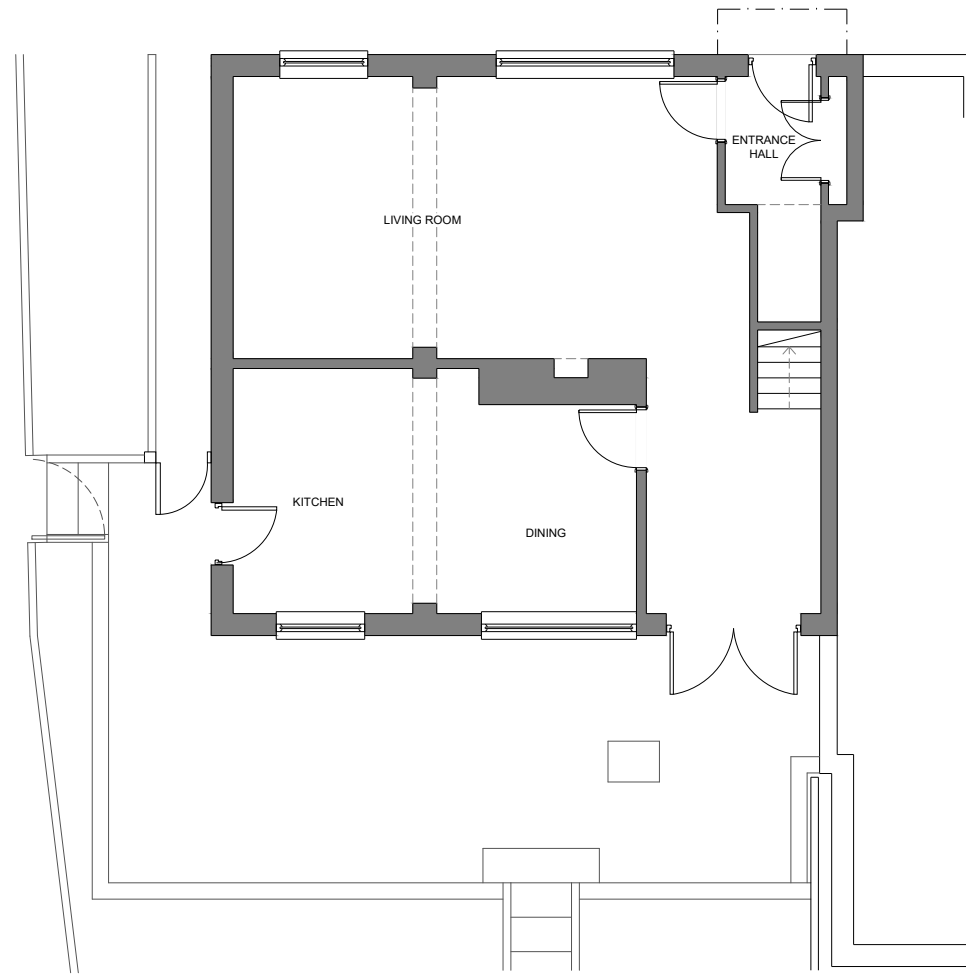


EXISTING GROUND FLOOR PLAN

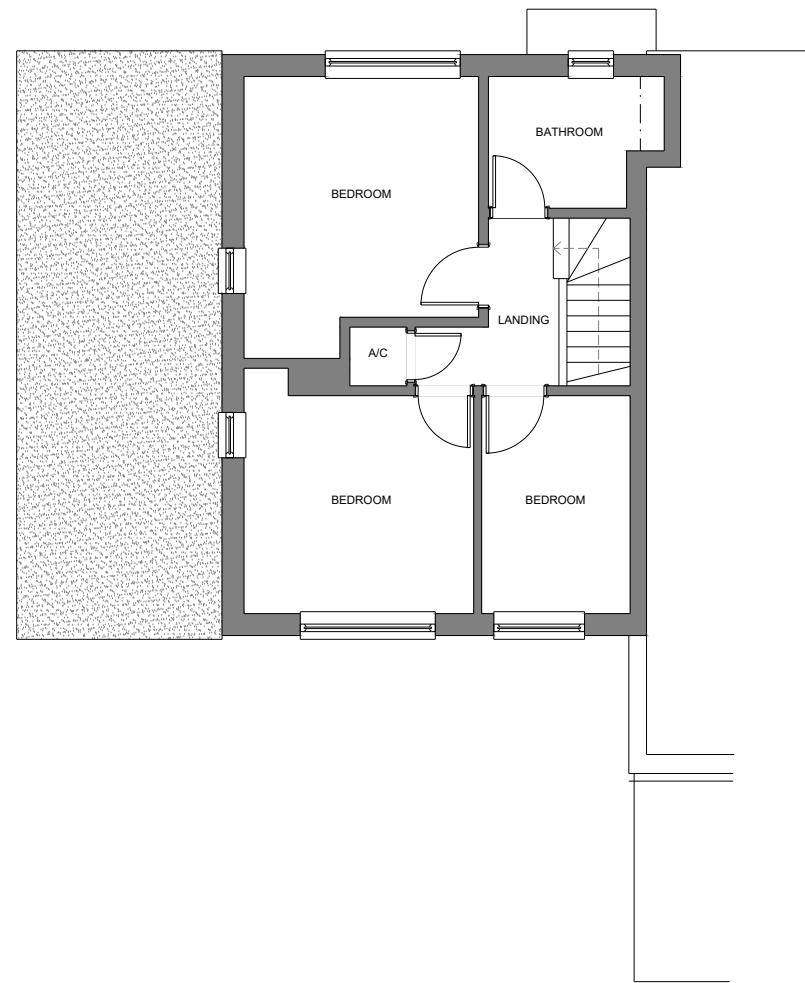


EXISTING FIRST FLOOR PLAN

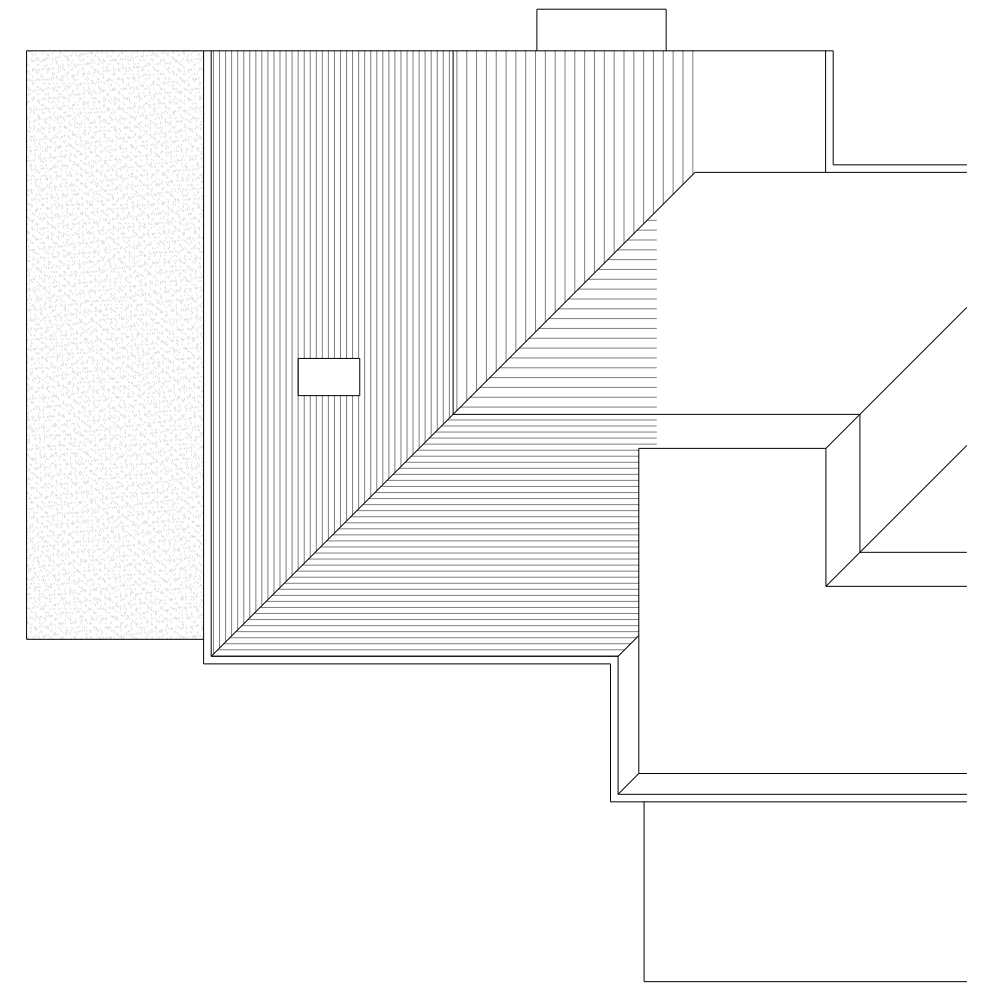


EXISTING ROOF PLAN

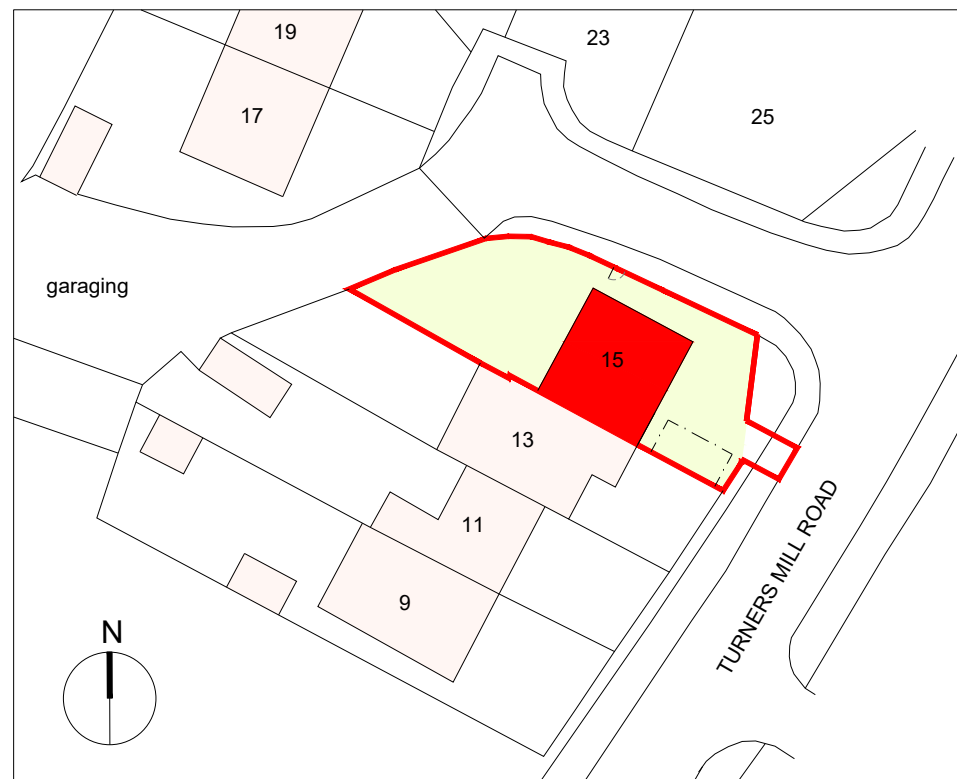

EXISTING BLOCK PLAN 1:500

 

Scale 1:100

 

Scale 1:500



mark alford design architecture

Heatherlands Bracken Lane Storrington West Sussex RH20 3HS
T: 01903 740033 E: office@markalforddesign.com

client: MR A KHALAD
project title: 15 TURNERS MILL ROAD, HAYWARDS HEATH
PROPOSED ALTERATIONS
drawing title: EXISTING PLANS

drawn by: MSA date: AUG '25 scale: 1:100 / 1:500 @ A3

issue status: FOR PLANNING CONSENT

drawing number: **25574 / P100** revision: **P1**

This drawing may not be used or reproduced without written consent. Copyright reserved
No dimensions to be scaled from this drawing except for Planning purposes.