




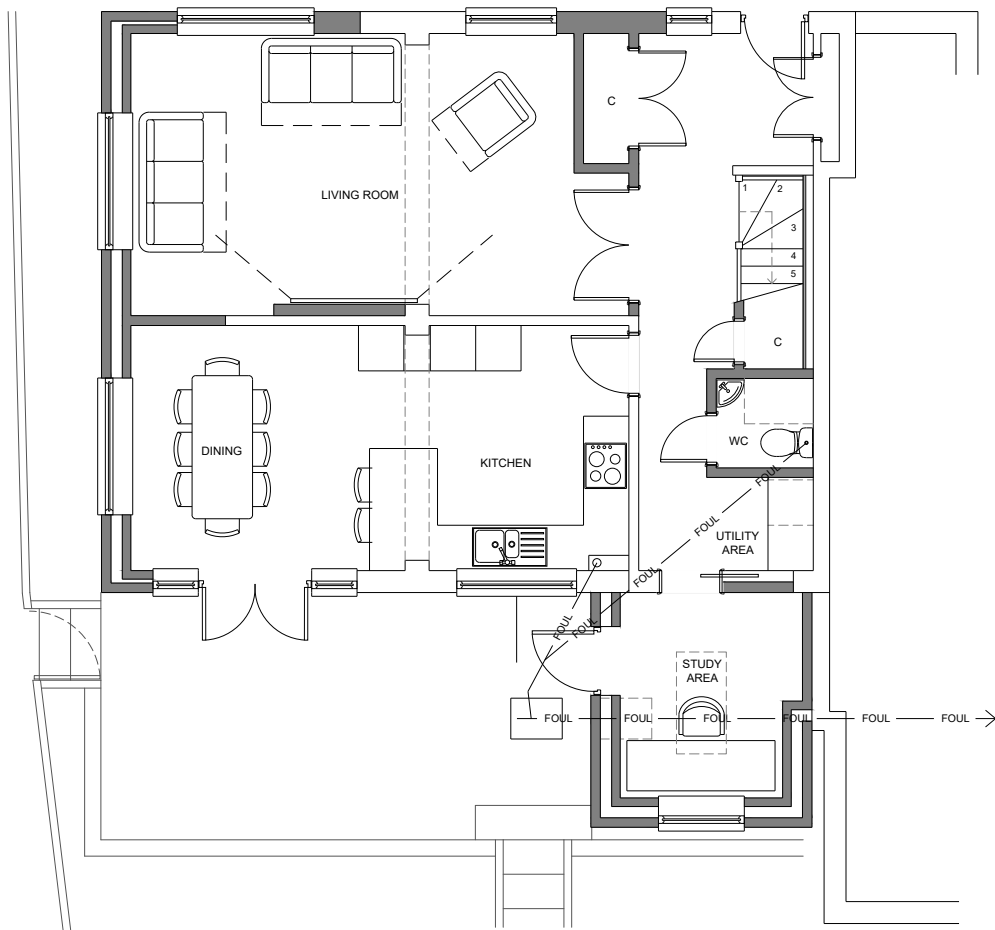


PROPOSED GROUND FLOOR PLAN

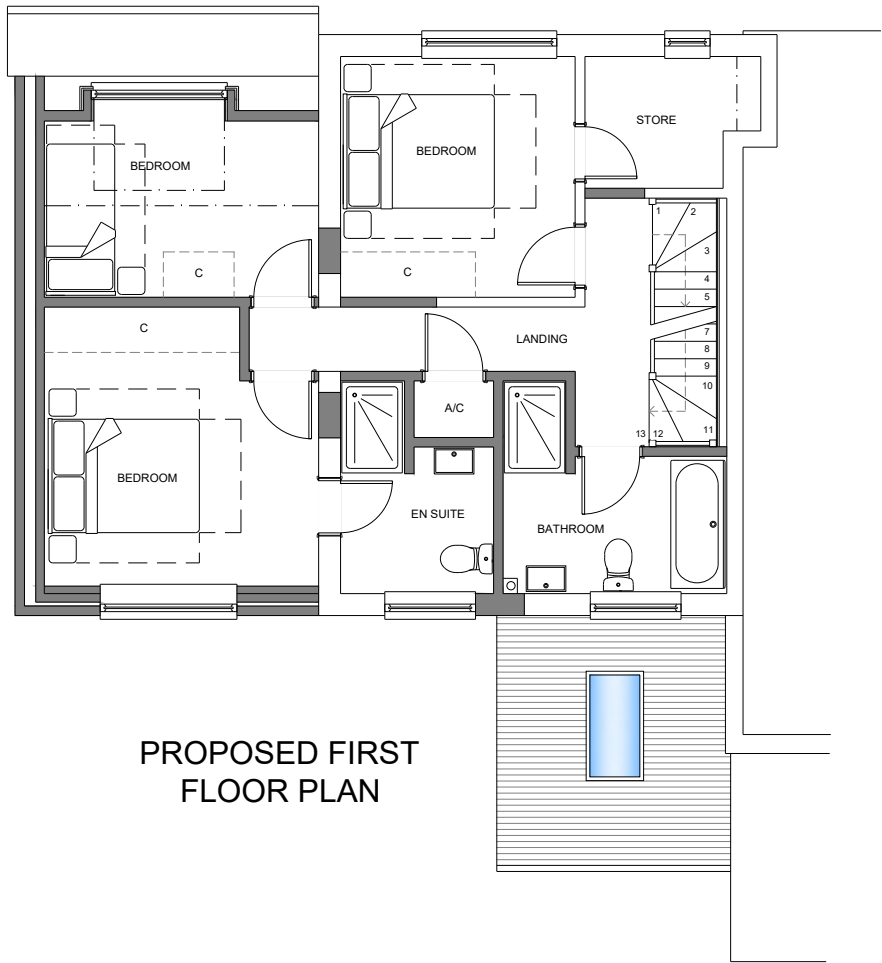


PROPOSED FIRST FLOOR PLAN

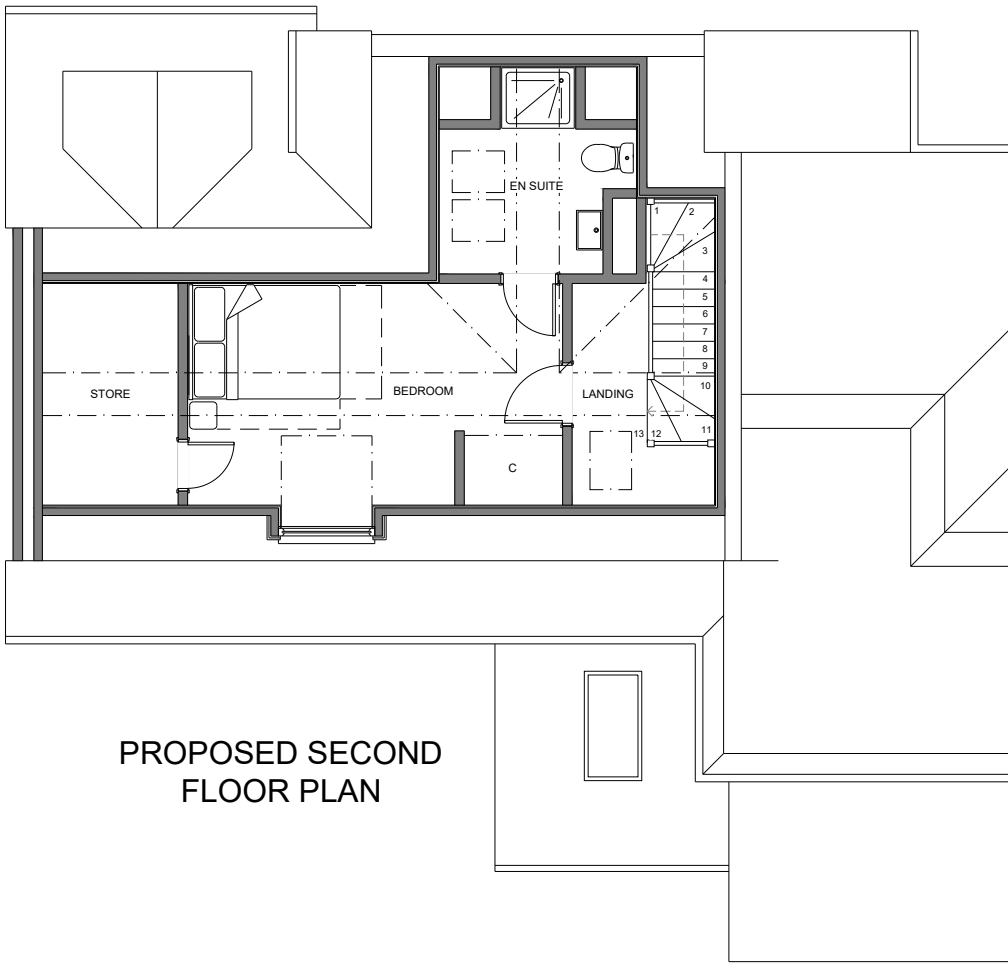


PROPOSED SECOND FLOOR PLAN

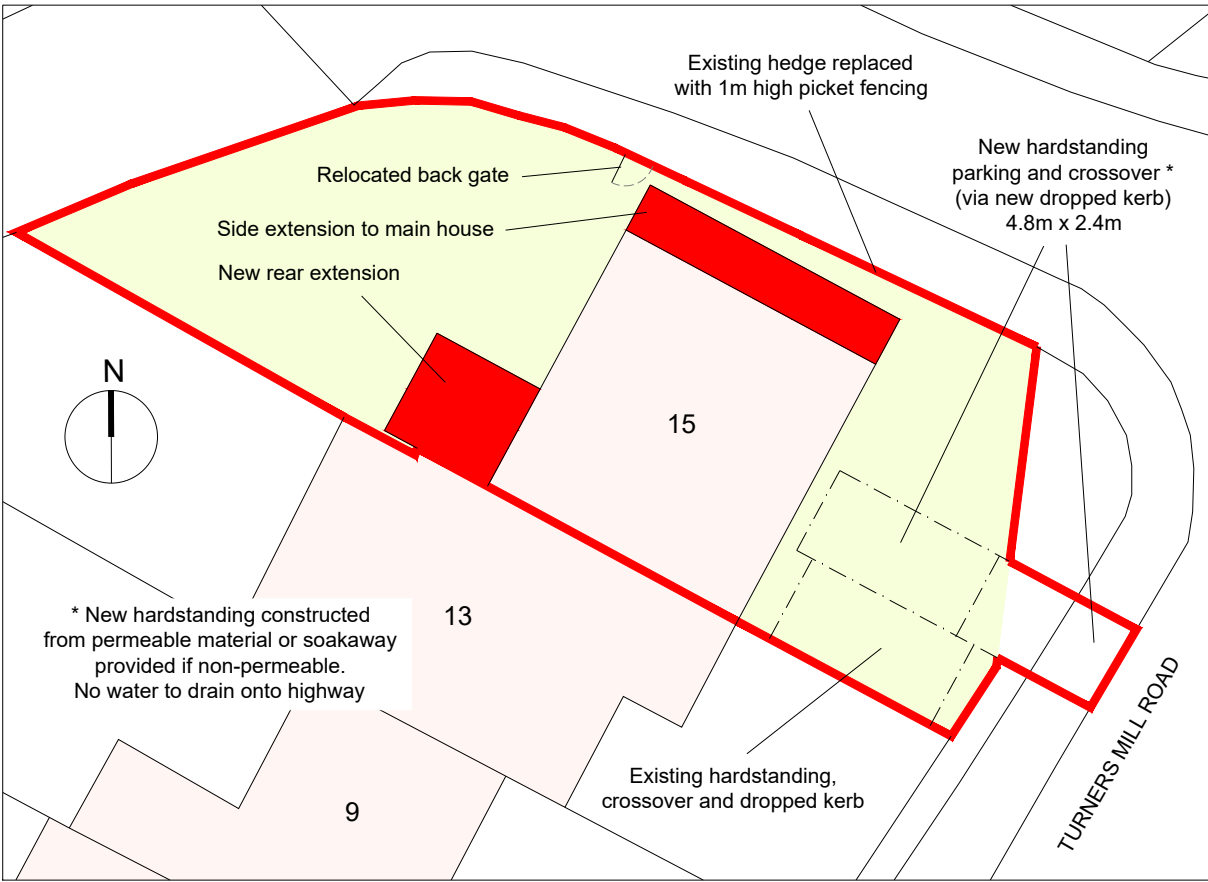


PROPOSED SITE PLAN 1:200

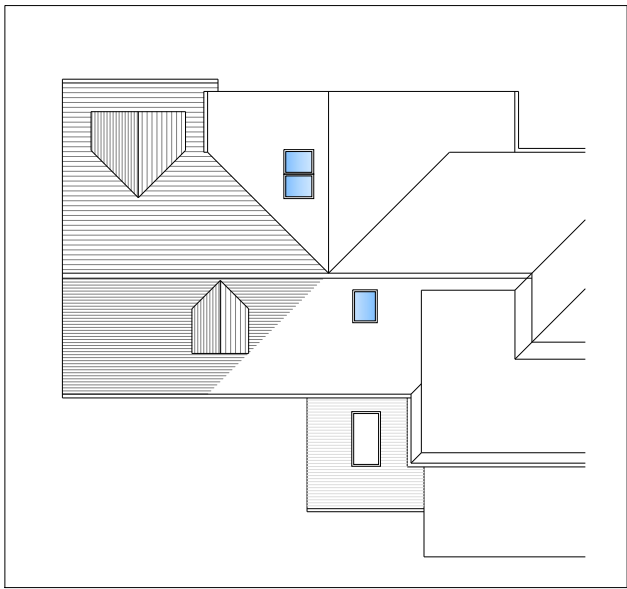

PROPOSED ROOF PLAN 1:200

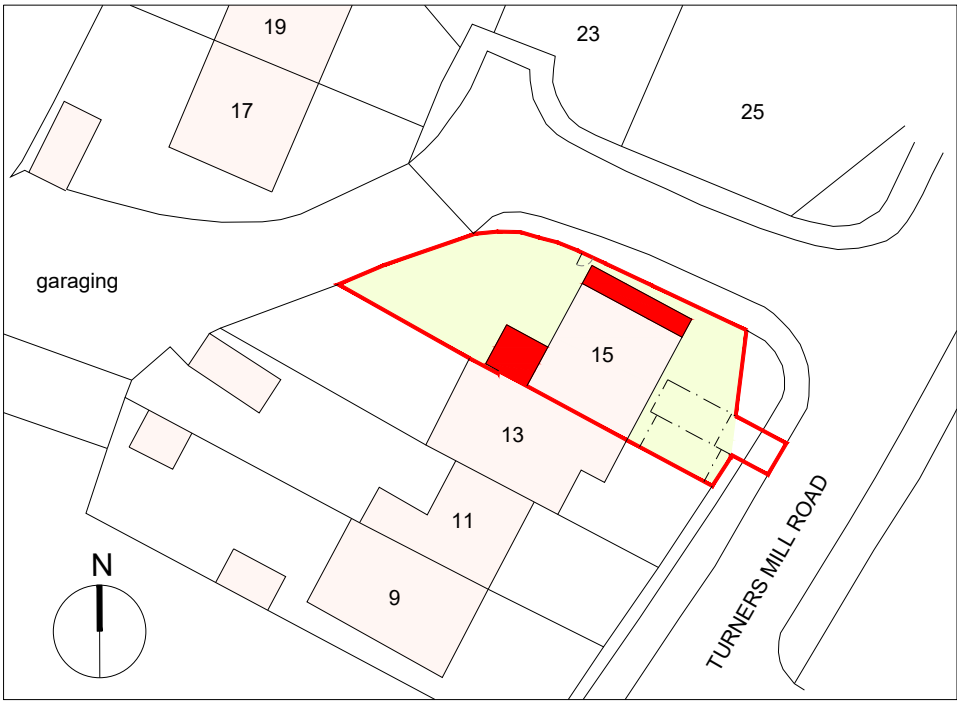

PROPOSED BLOCK PLAN 1:500

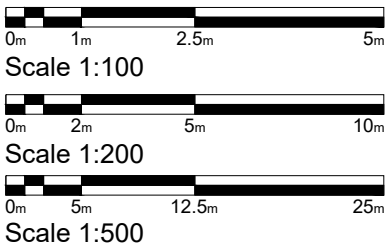

mark alford design architecture

Heatherlands Bracken Lane Storrington West Sussex RH20 3HS
T: 01903 740033 E: office@markalforddesign.com

client: MR A KHALAD

project title: 15 TURNERS MILL ROAD, HAYWARDS HEATH
PROPOSED ALTERATIONS

drawing title: PROPOSED PLANS

drawn by: MSA date: AUG '25 scale: 1:100/1:200/1:500 @ A3

issue status: FOR PLANNING CONSENT

drawing number: **25574 / P102** revision: **P1**

This drawing may not be used or reproduced without written consent. Copyright reserved
No dimensions to be scaled from this drawing except for Planning purposes.